


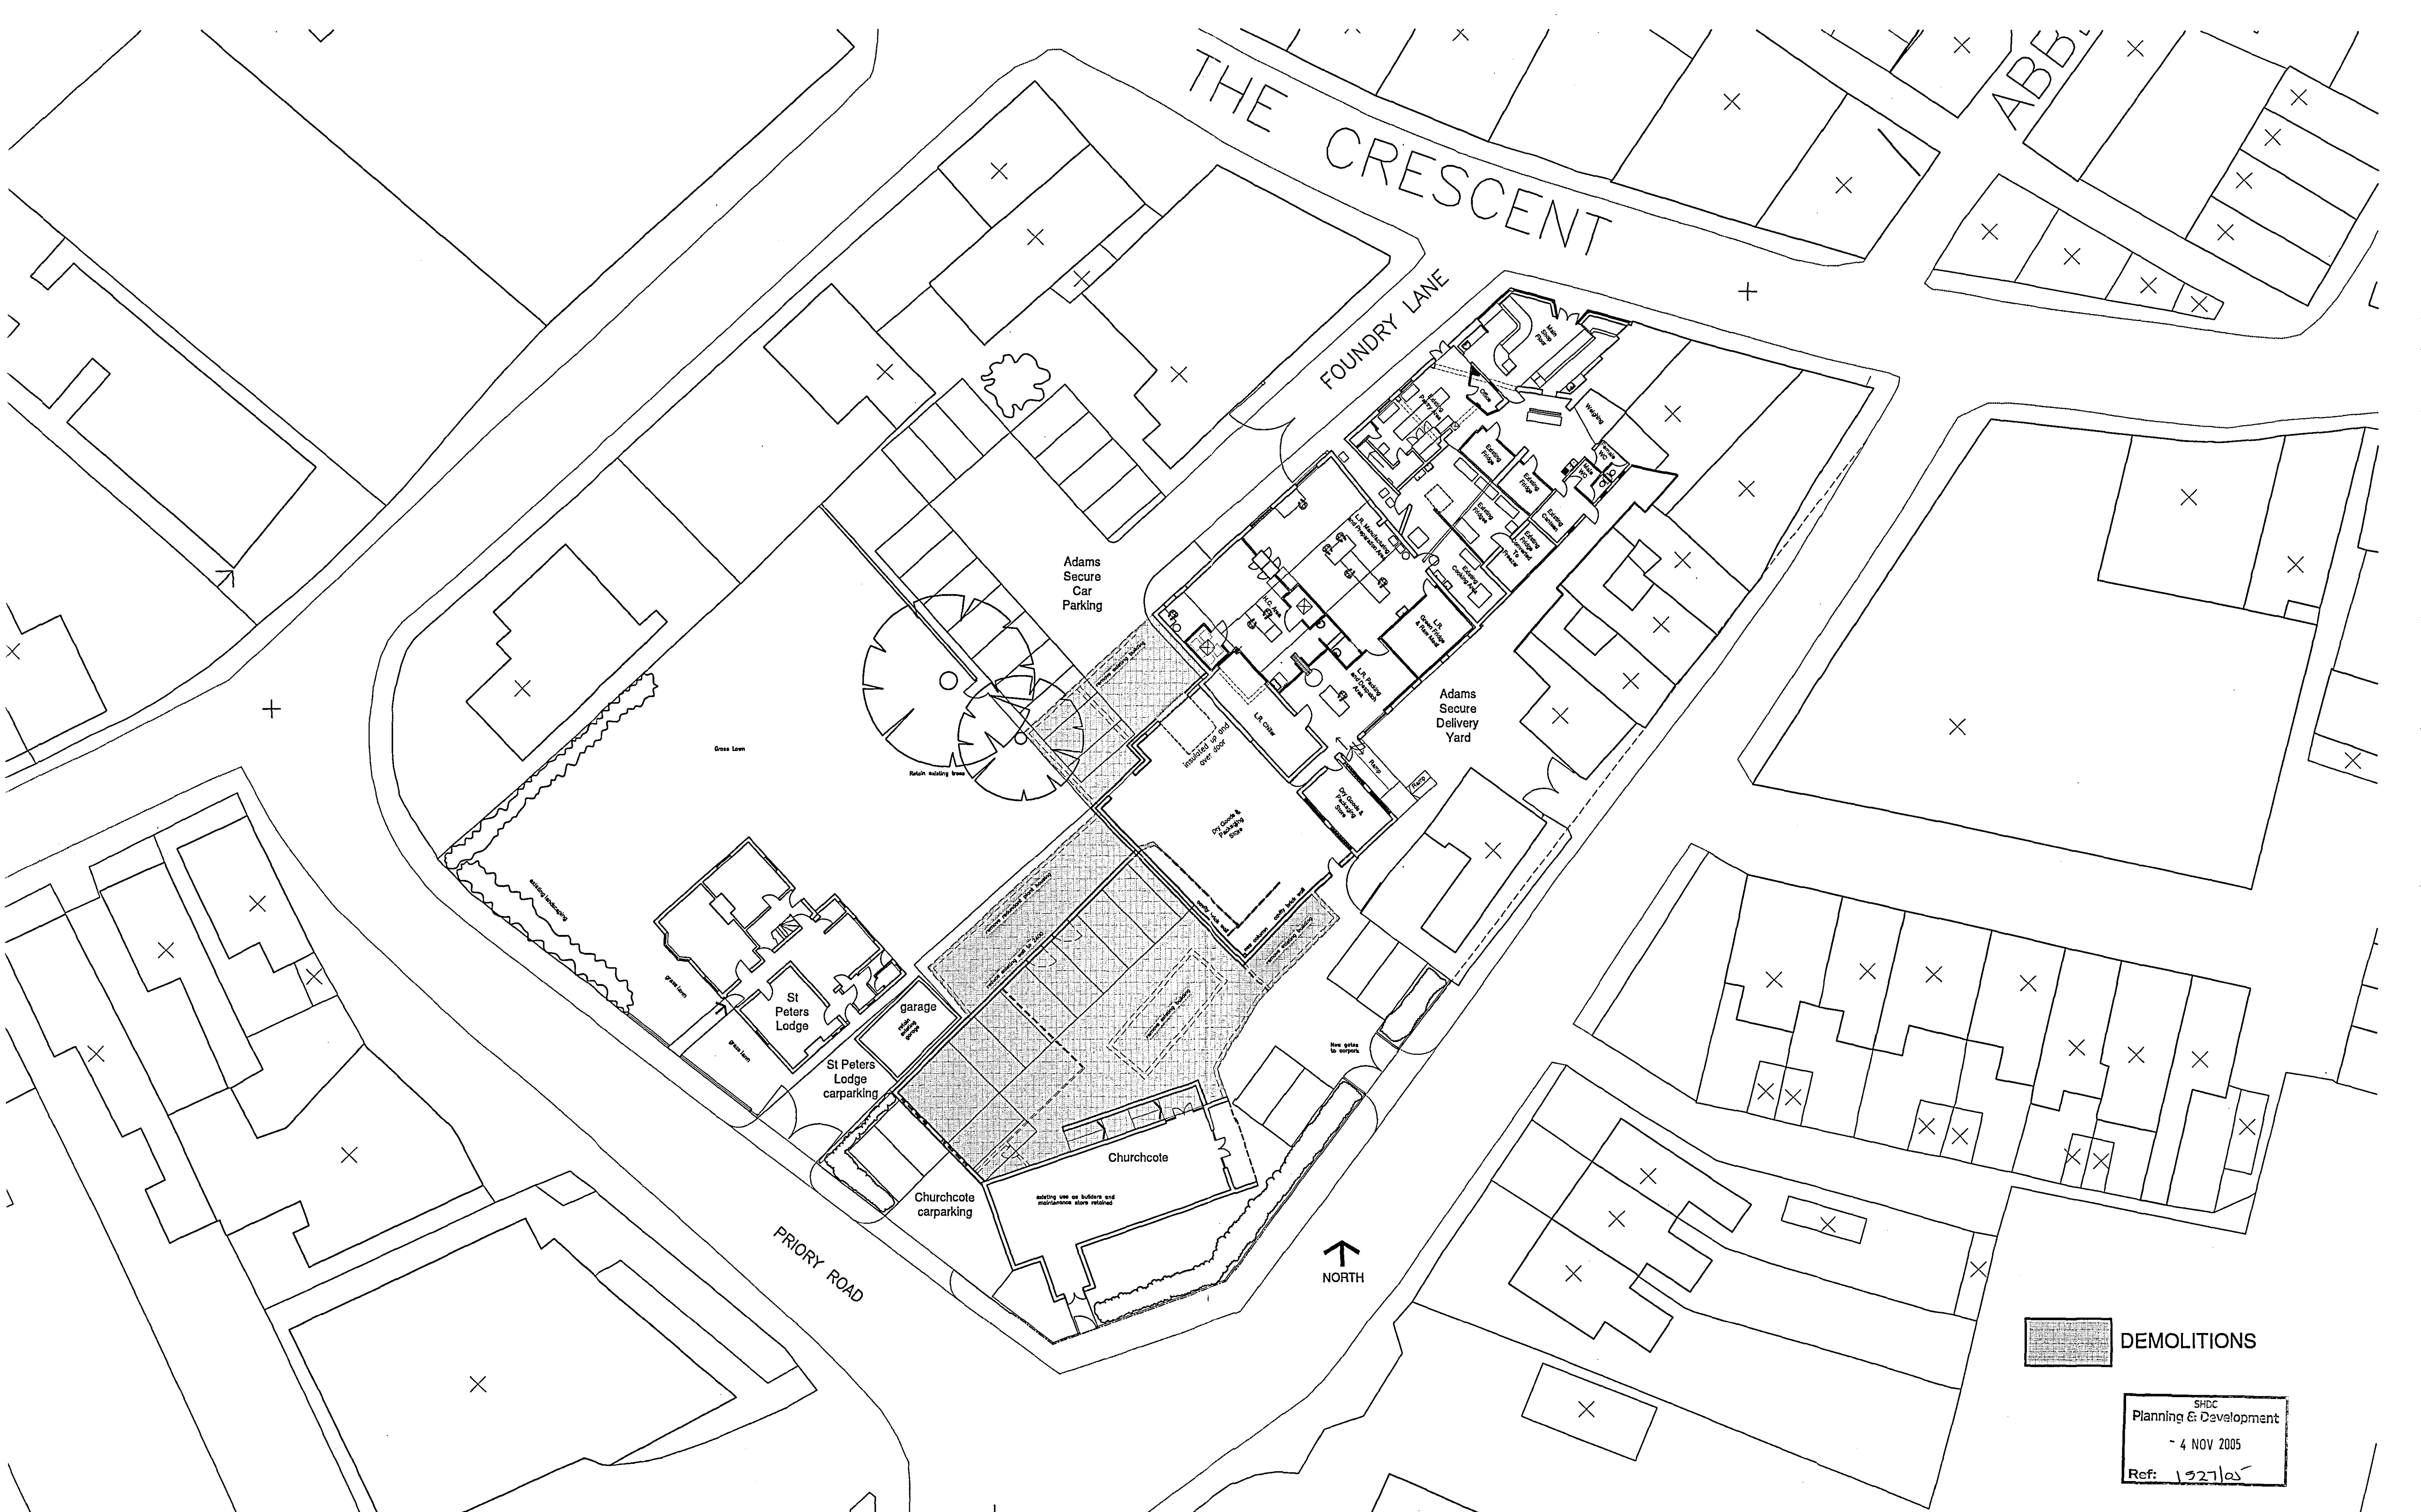

NOTES:

Planning Application Issue: Checked by:
Building Regulations Application Issue: Checked by:
Tender Issue: Checked by:
Final Issue: Checked by:

REVISIONS:

1. Original

ORIGINAL

ORIGINAL

SITE REDEVELOPMENT
GEO ADAMS AND SONS LTD

THE CRESCENT, SPALDING

DEMOLITION PLAN

PETER HADDON AND PARTNERS

CD Ref: CR508

Date: NOV 2005

Scale of A1: 1:200

Drawn: RT

3333/19

architects

The Old Rectory, Rectory Lane, Milton Malsor

Northampton NN7 3AQ

Tel: 01604 859916 Fax: 01604 859123

e-mail: mail@peter-haddon.com

COPYRIGHT RESERVED

Do not scale. Dimensions to be checked on site

Discrepancies to be reported before proceeding.