




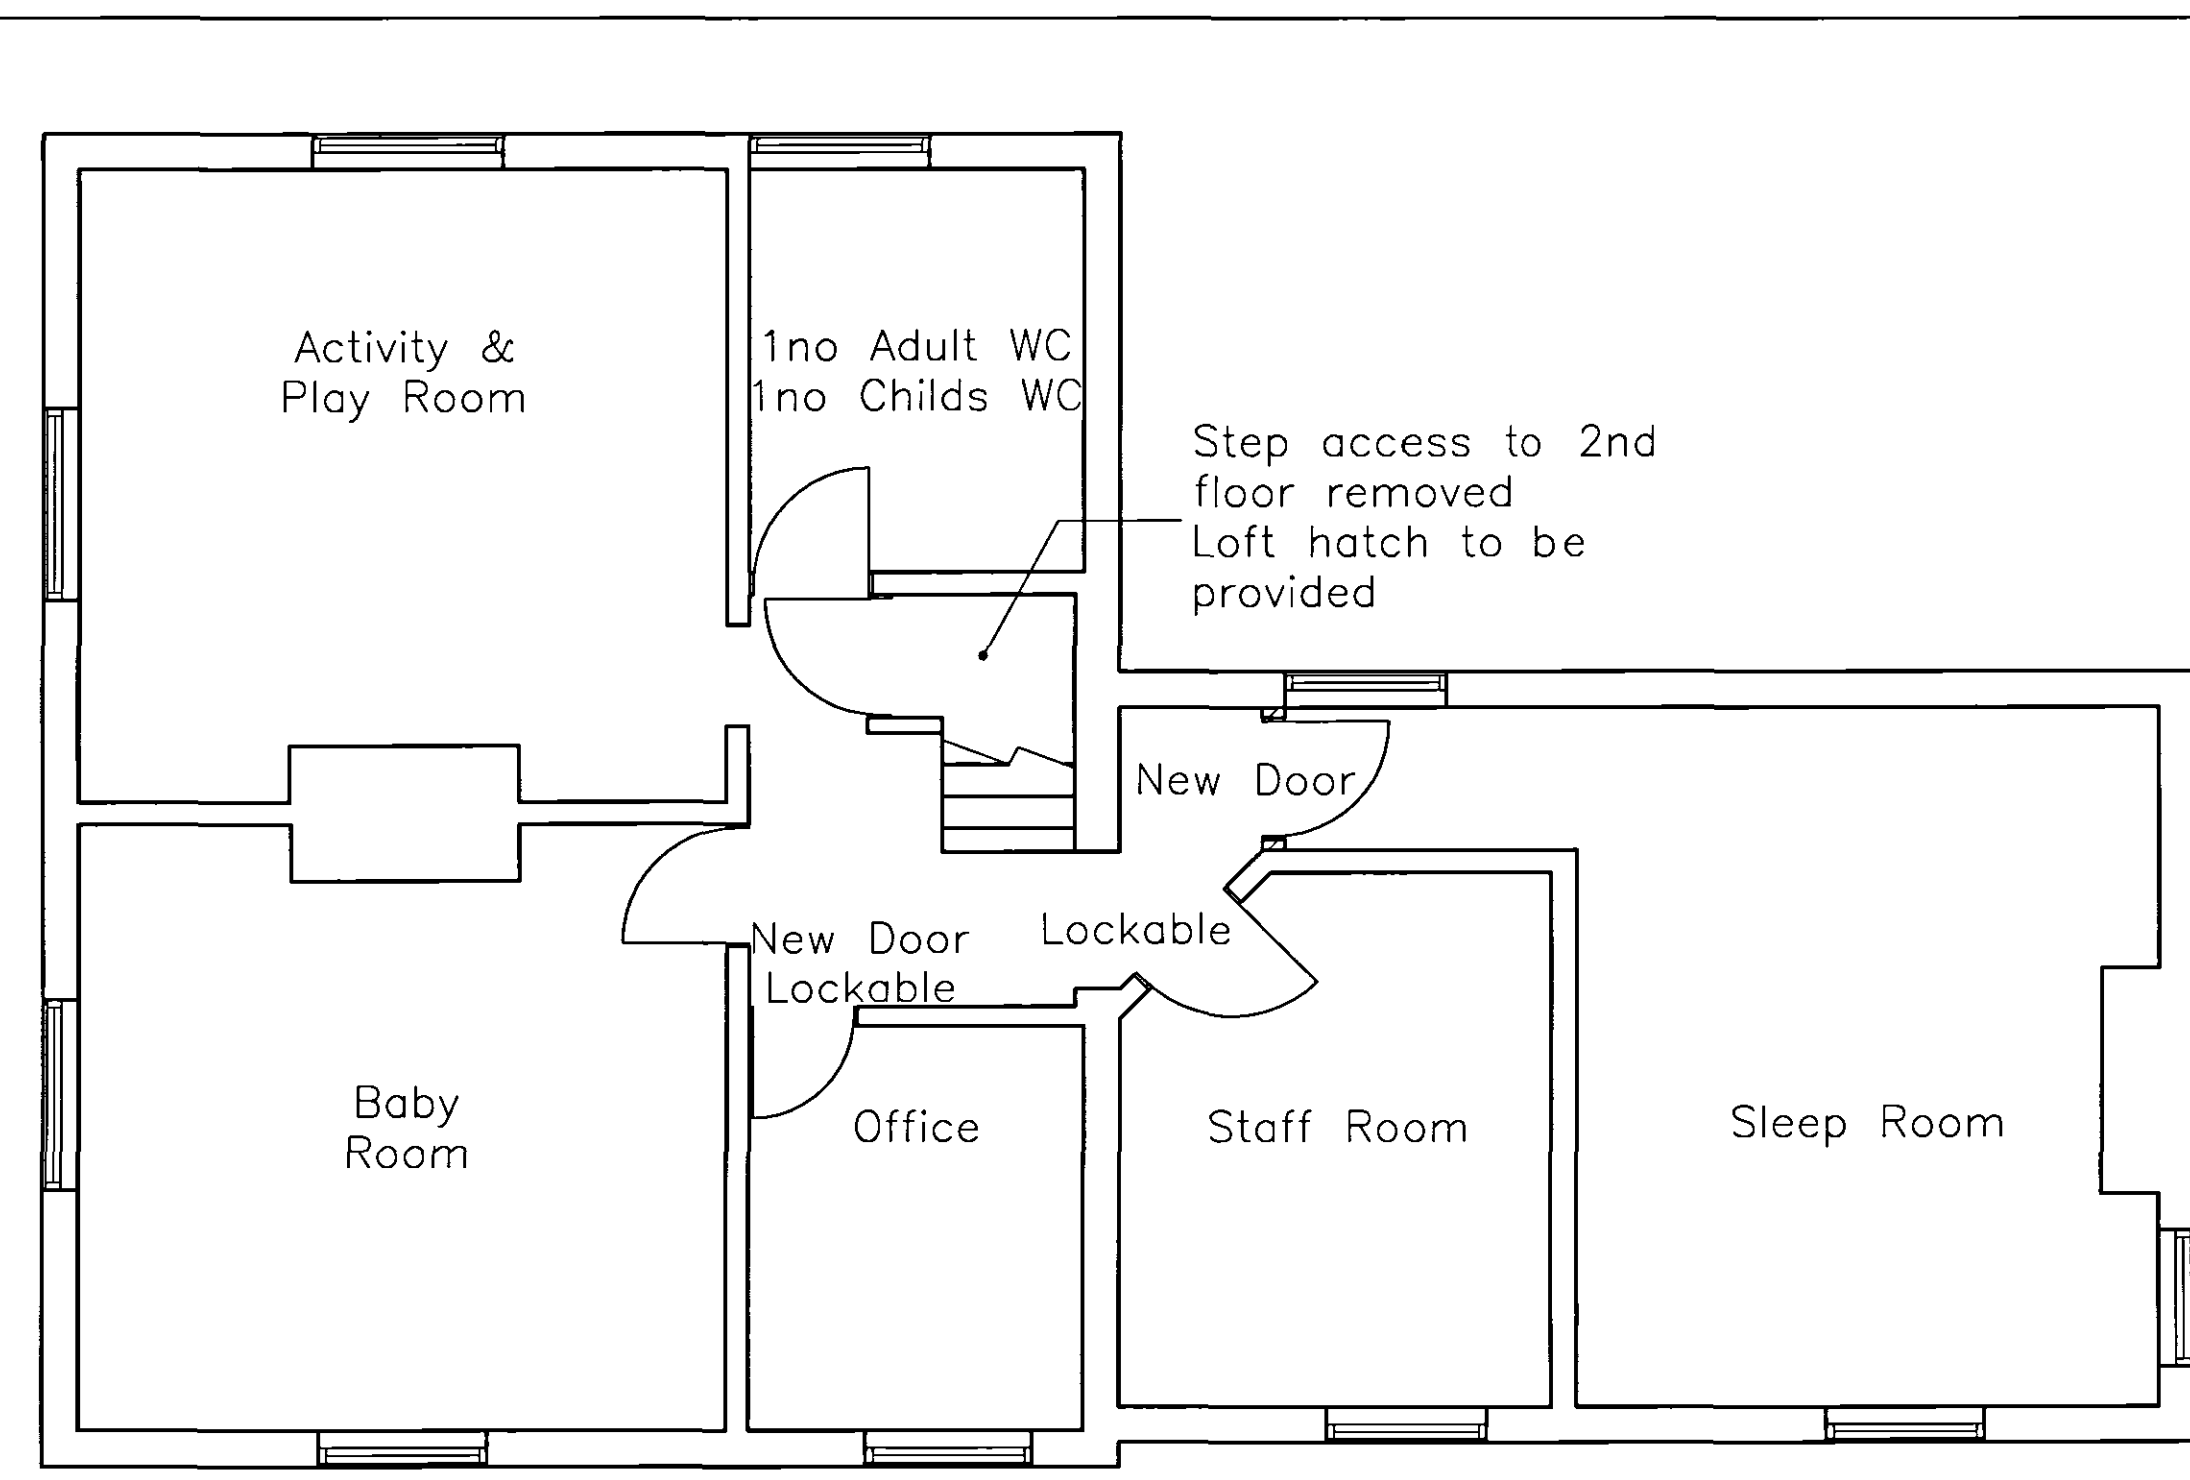



First Floor

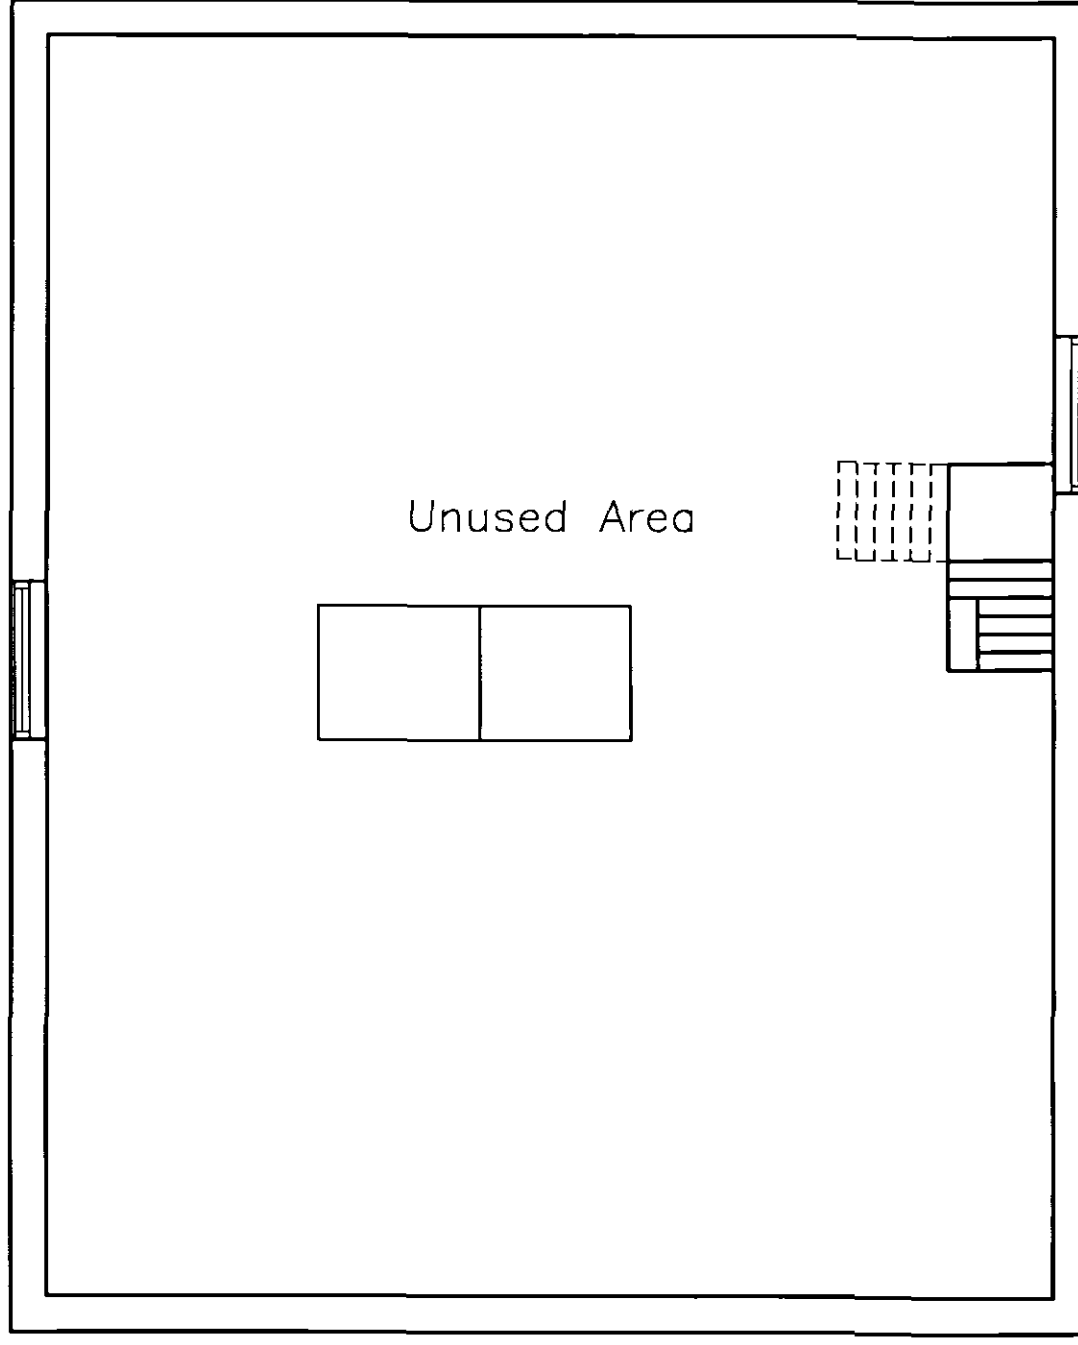

Second Floor

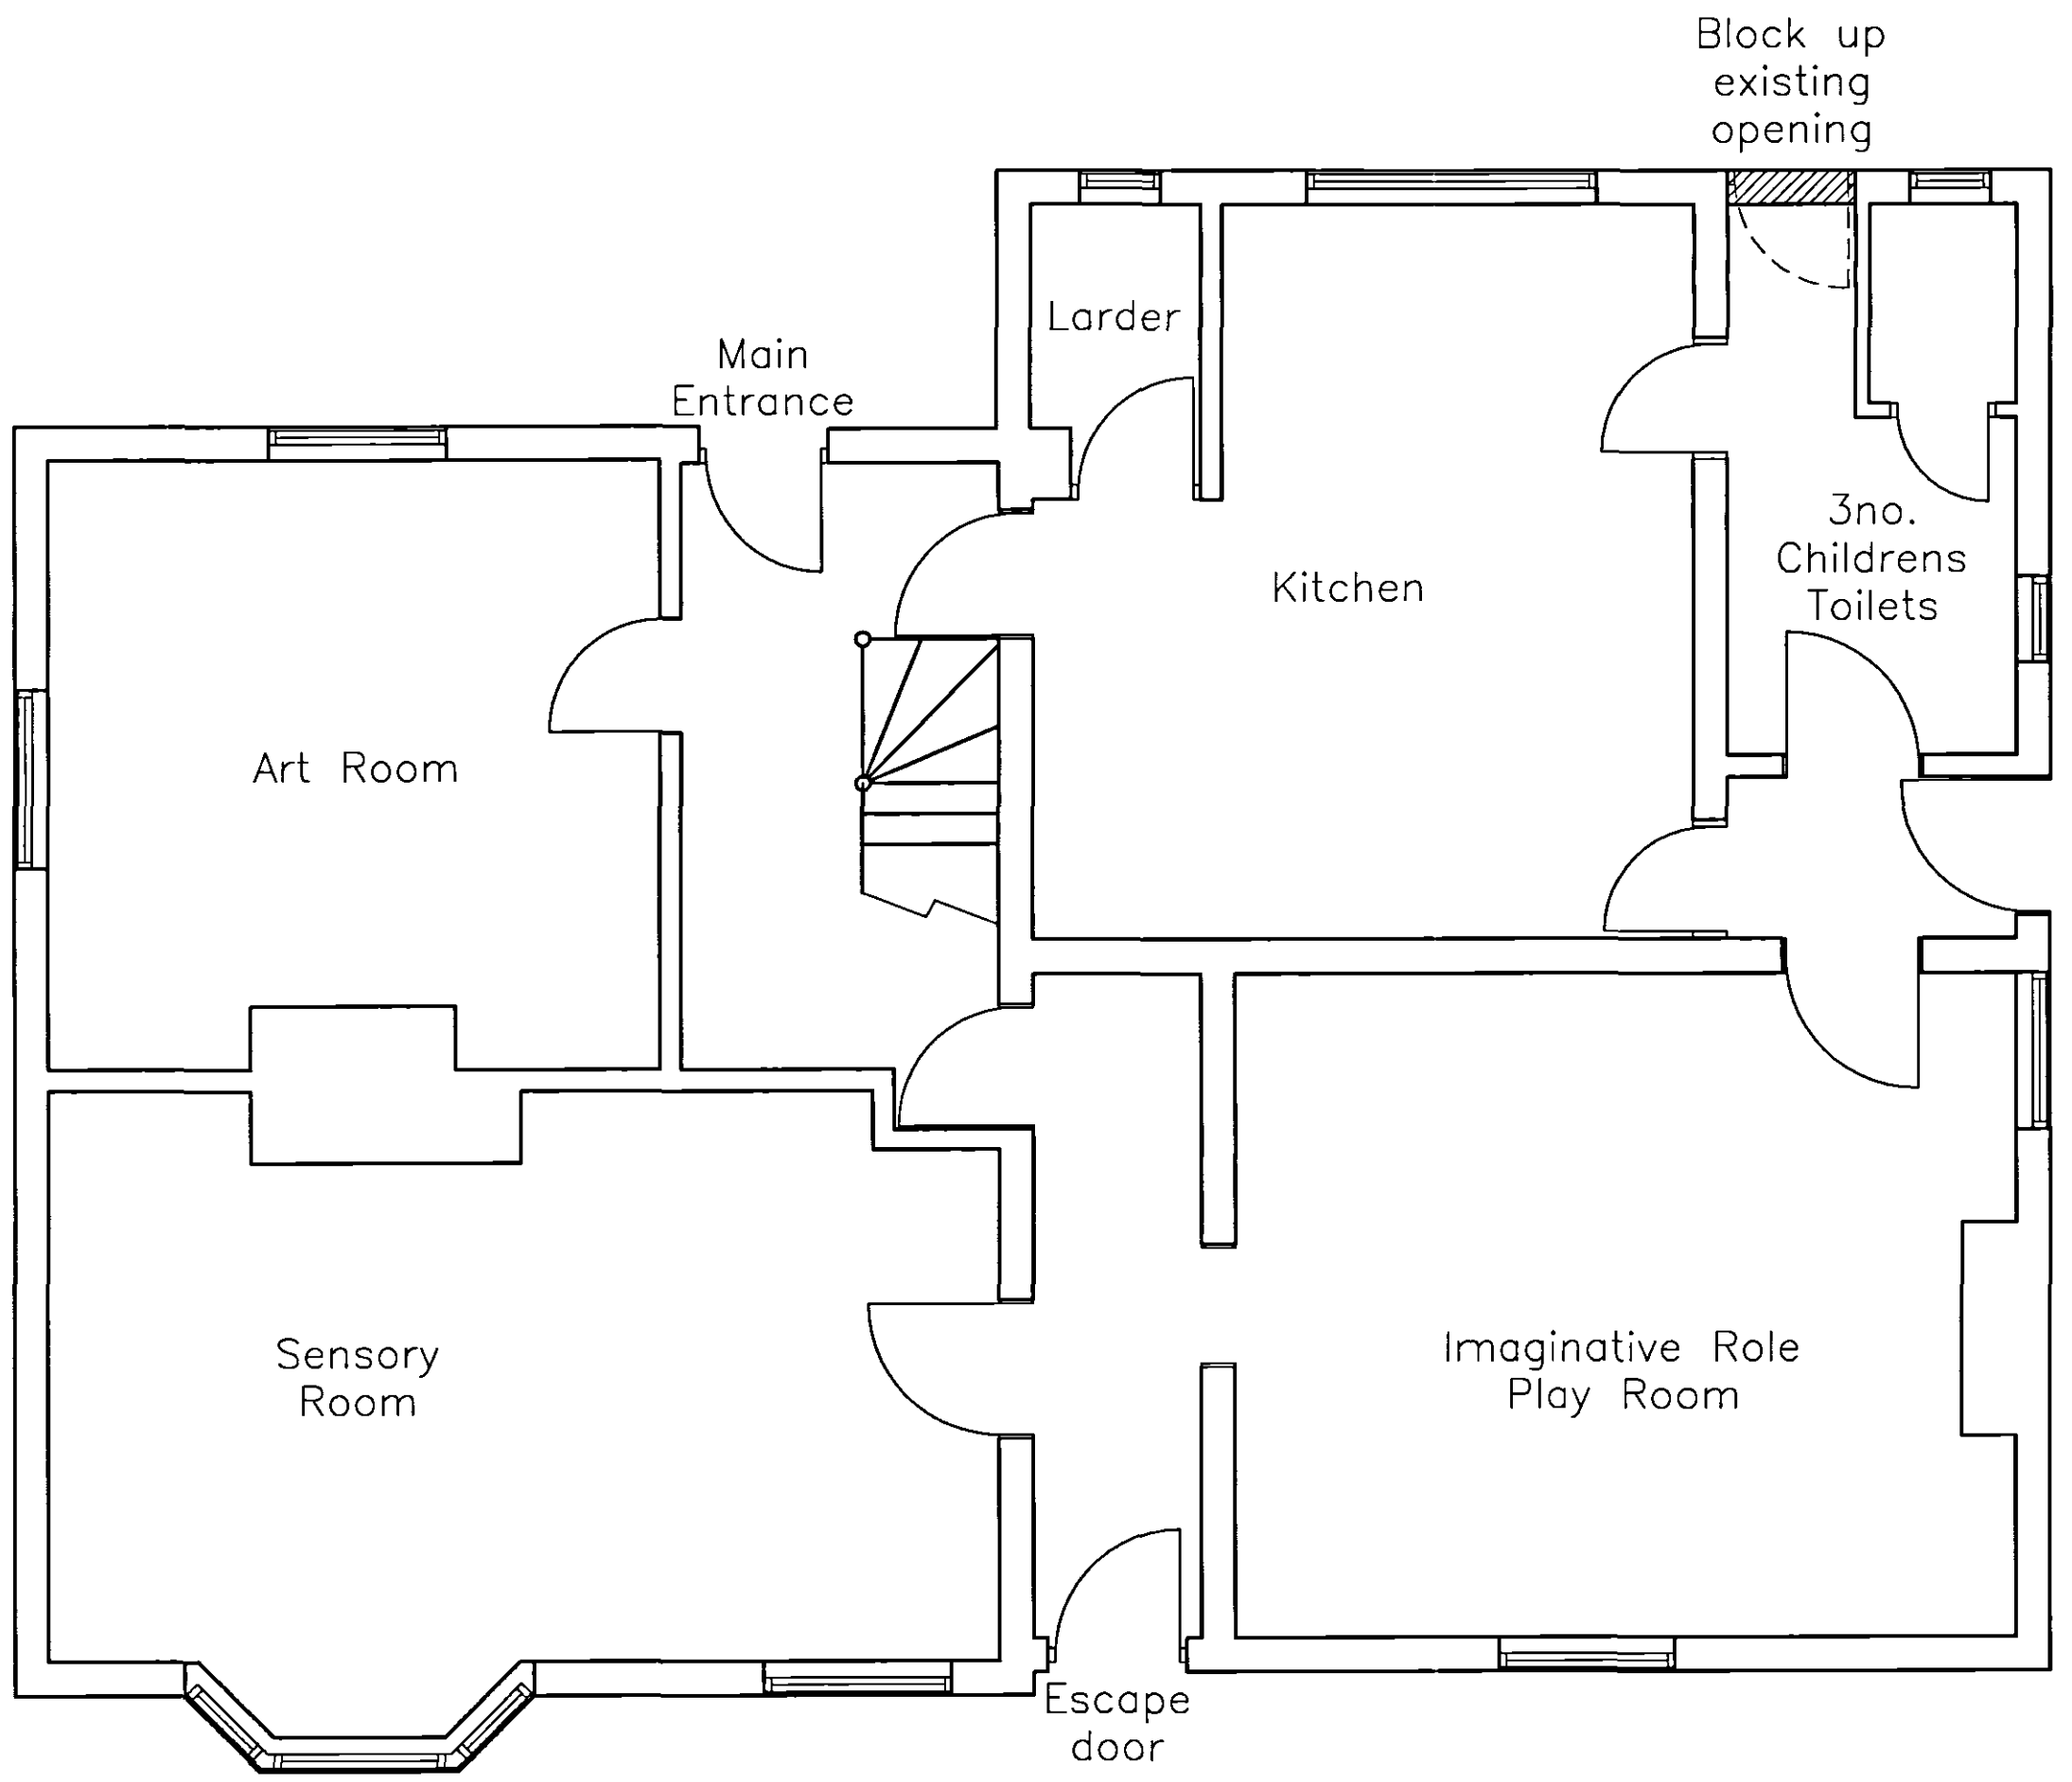

Ground Floor

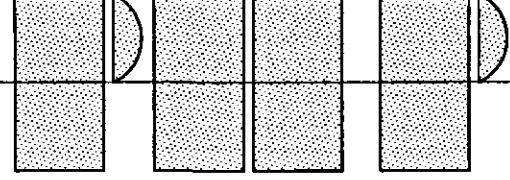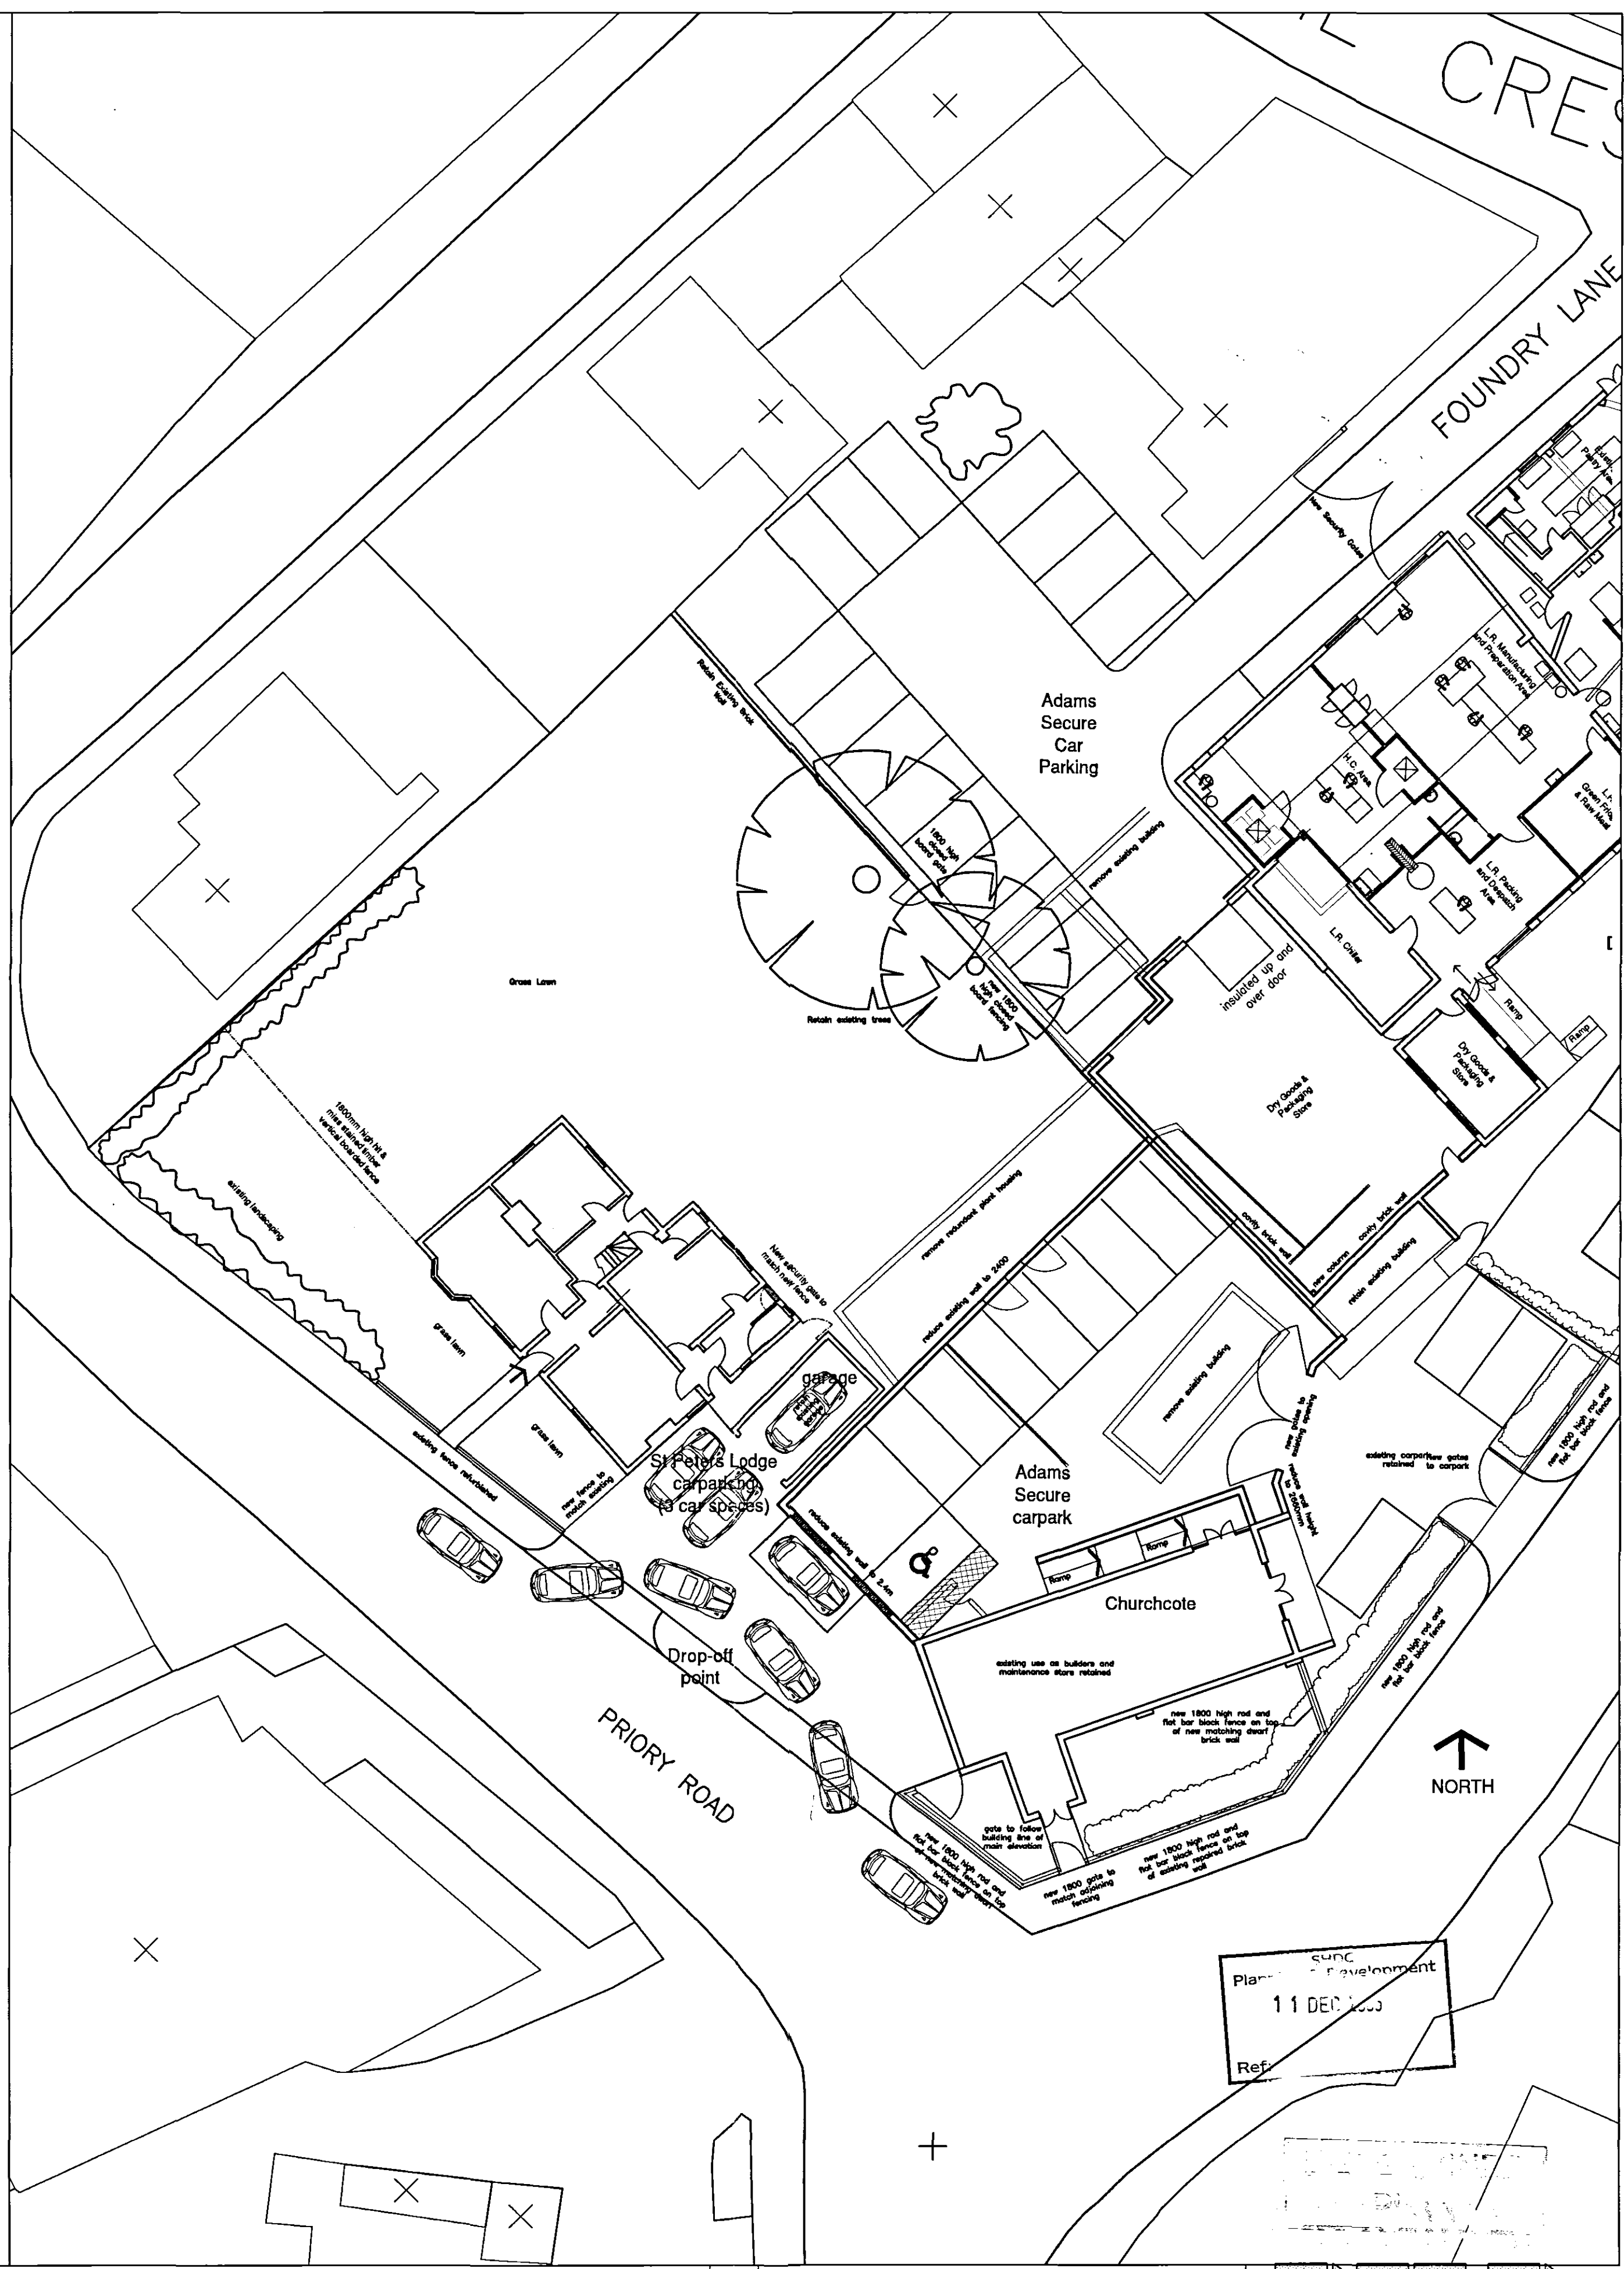

COPYRIGHT RESERVED
Do not scale. Dimensions to be checked on site.
Discrepancies to be reported before proceeding.

NOTES:
Planning Application Issue: Checked by:
Building Regulations Application Issue: Checked by:
Tender Issue: Checked by:
Final Issue: Checked by:


REVISIONS:

11 DEC 2003

11 DEC 2003

THE CRESCENT REDEVELOPMENT, SPALDING
GEO ADAMS & SONS LTD
THE CRESCENT, SPALDING, LINCOLNSHIRE
ST. PETERS LODGE NURSERY PLAN
PETER HADDON AND PARTNERS architects

Old Ref: CRS08	Date: DEC 06	3333/22
Scale: 1:50/1:200	Drawn: WE	

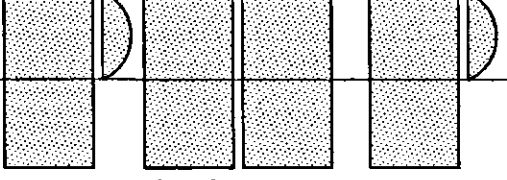

The Old Rectory, Rectory Lane, Milton Malsor
Northampton NN7 3AQ
Tel: 01604 858916 Fax: 01604 859123
e-mail: mail@peter-haddon.com