



Proposed Elevation A
Scale 1:50

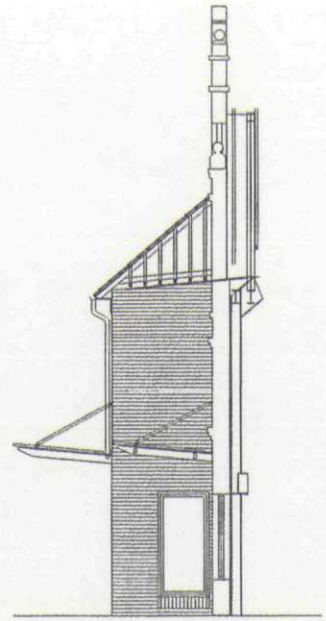

## Maintenance

Check all fixings
Clean down with soapy water and wipe dry .
Check electrics and replace any tubes and gear trays as required.


FILE COPY


2 No. MARKS & SPENCER OUTLET — 600mm × 3400mm

4 No. Vinyl logos
Dark Green Pantone 378c
Light Green Pantone 366c




1 No. MARKS & SPENCER OUTLET — 1000mm × 5000mm

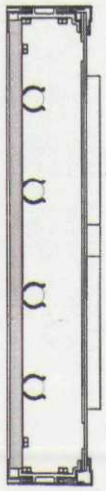

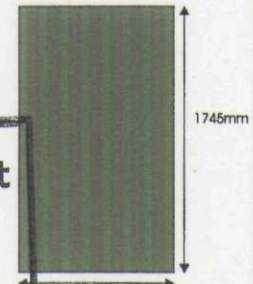


1 No. Vinyl for window blankout

**Construction Details**
Box constructed of Insight slimline spectra extrusion with removable front section painted to B.S.12 D 45
Flourescent tubes for illumination.
Panel constructed of aluminum and painted to B.S.12 D 45

**Lettering**
20mm clear acrylic routed through panel face and backed up with 3mm prismatic acrylic. Edge of clear flame polished with face covered in flood coated vinyl to match Pantone 378c
Lettering Type 2
Panel routed out and backed up with 3mm acrylic to colour by tenant.

DETERMINED PLAN

SHDC
Planning & Development
19 NOV 2004
Ref: 1547/04

## As Installed

THIS DRAWING MUST NOT BE REPRODUCED IN PART OR IN WHOLE WITHOUT THE WRITTEN CONSENT OF SIGNS BY MORRELL LIMITED
DO NOT SCALE THIS DRAWING
THIS DRAWING IS COPYRIGHT

RevA23/04/04
Amended layout

**Revisions**

**Client**
Marks & Spencer

**Subject**
Spalding

**Date**
11/03/04

**Draw No**
S/M&S/01

**Scale**
1:20

**Approved**

BY MORRELL NATIONWIDE
Tarran Way South,
Tarran Industrial Estate,
Moreton,
Wirral,
Merseyside,
CH46 4TD.
Phone +44(0)151 678 8989
Fax +44(0)151 678 8818