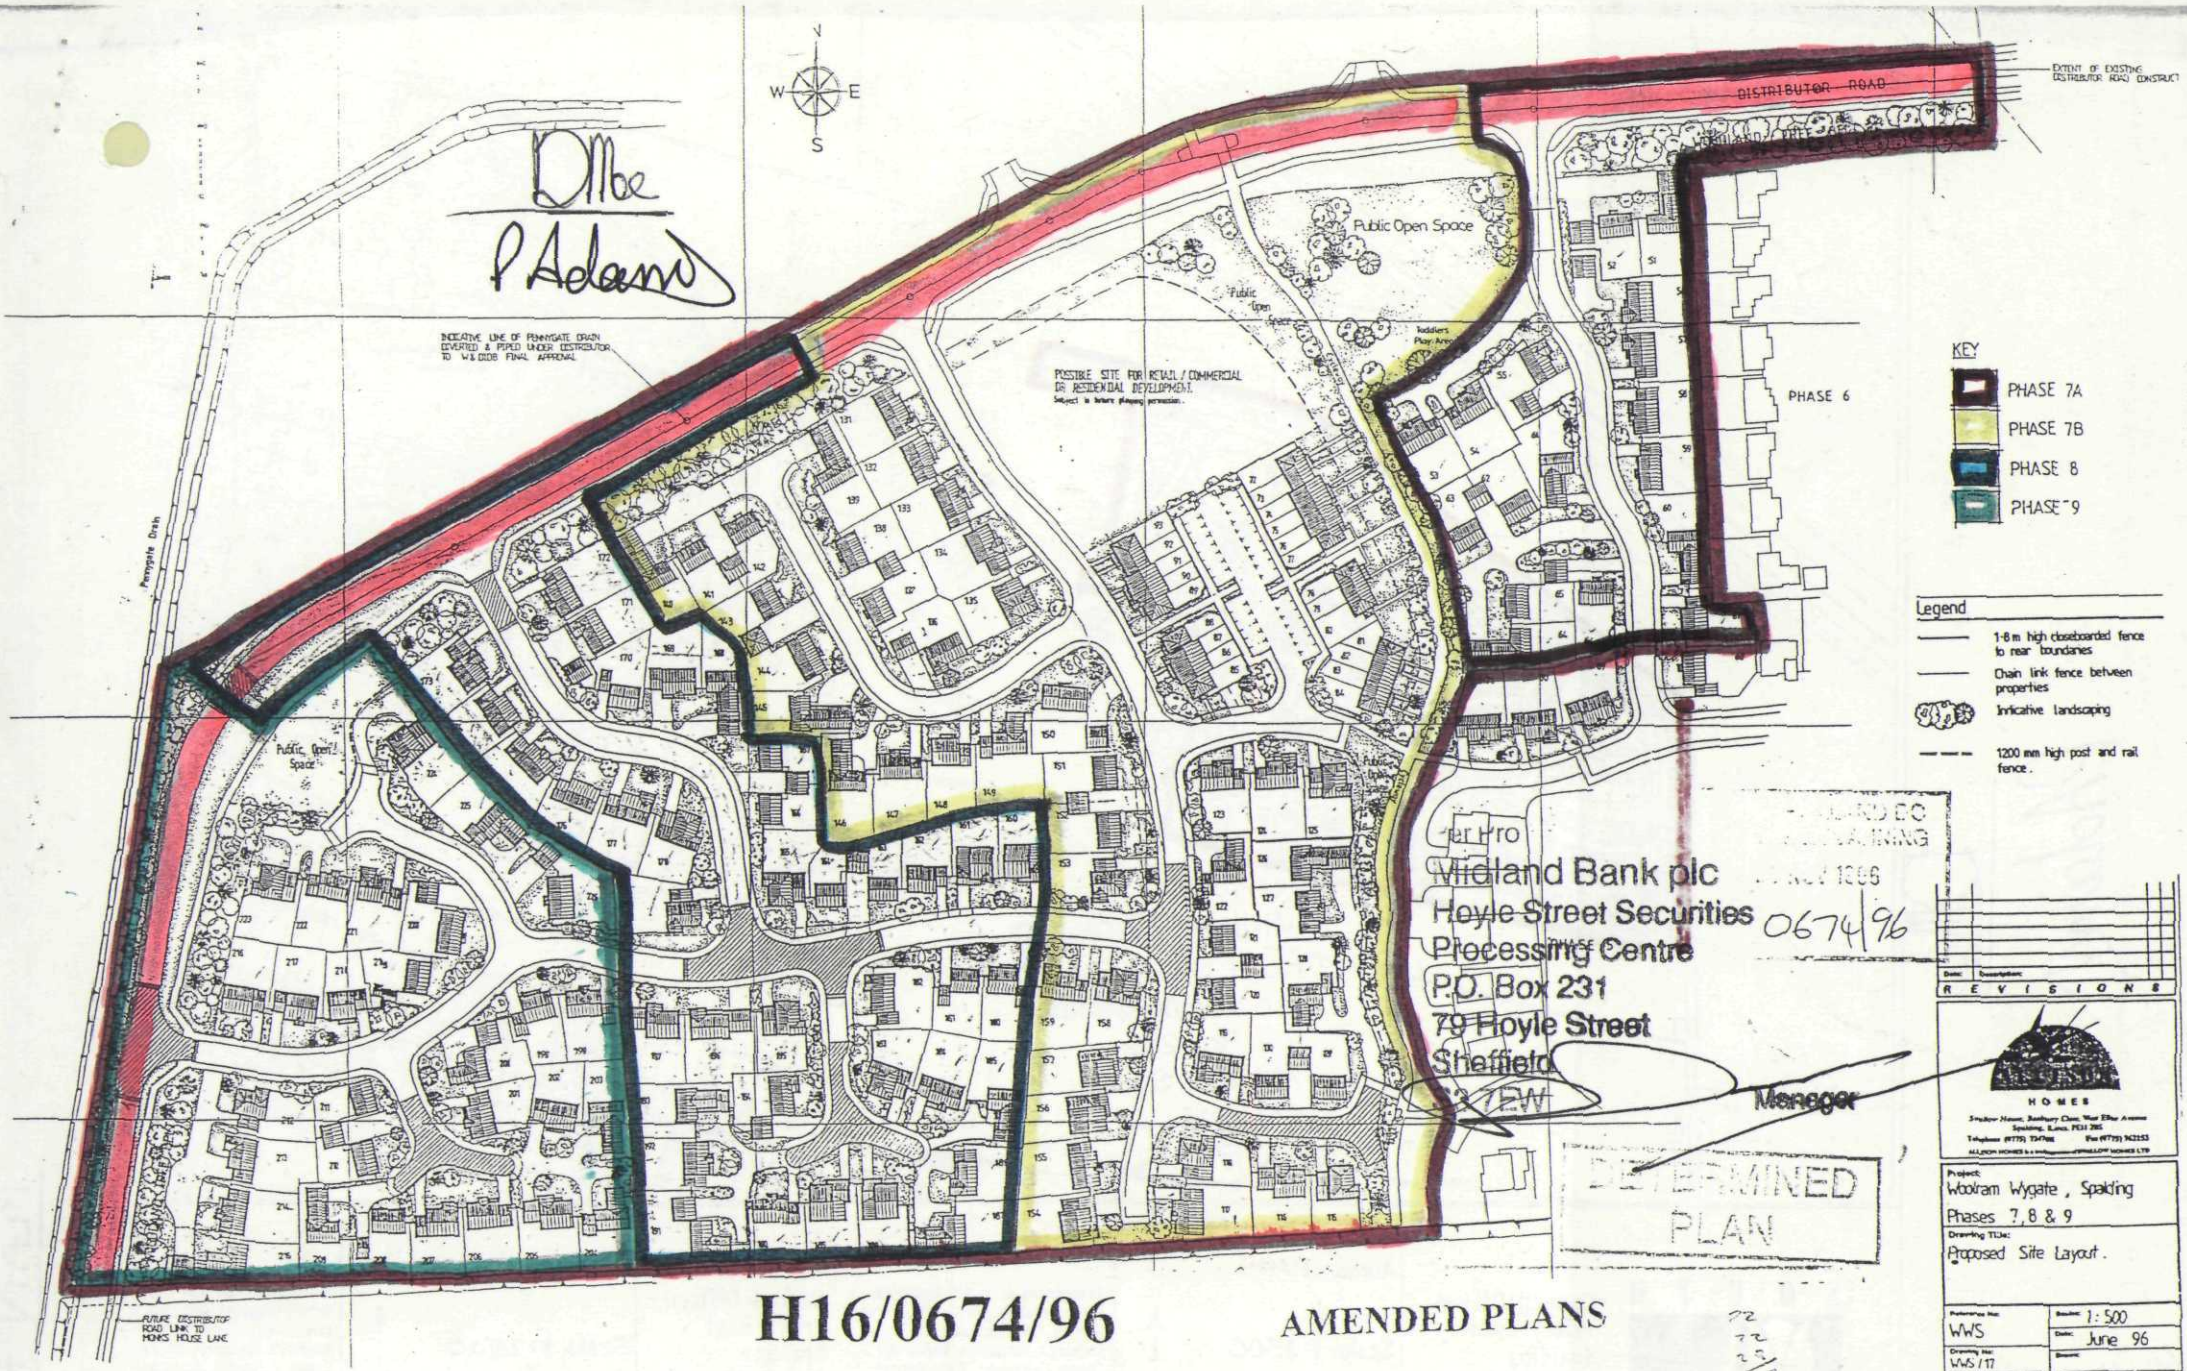


H16/0674/96

AMENDED PLANS

PLAN B