


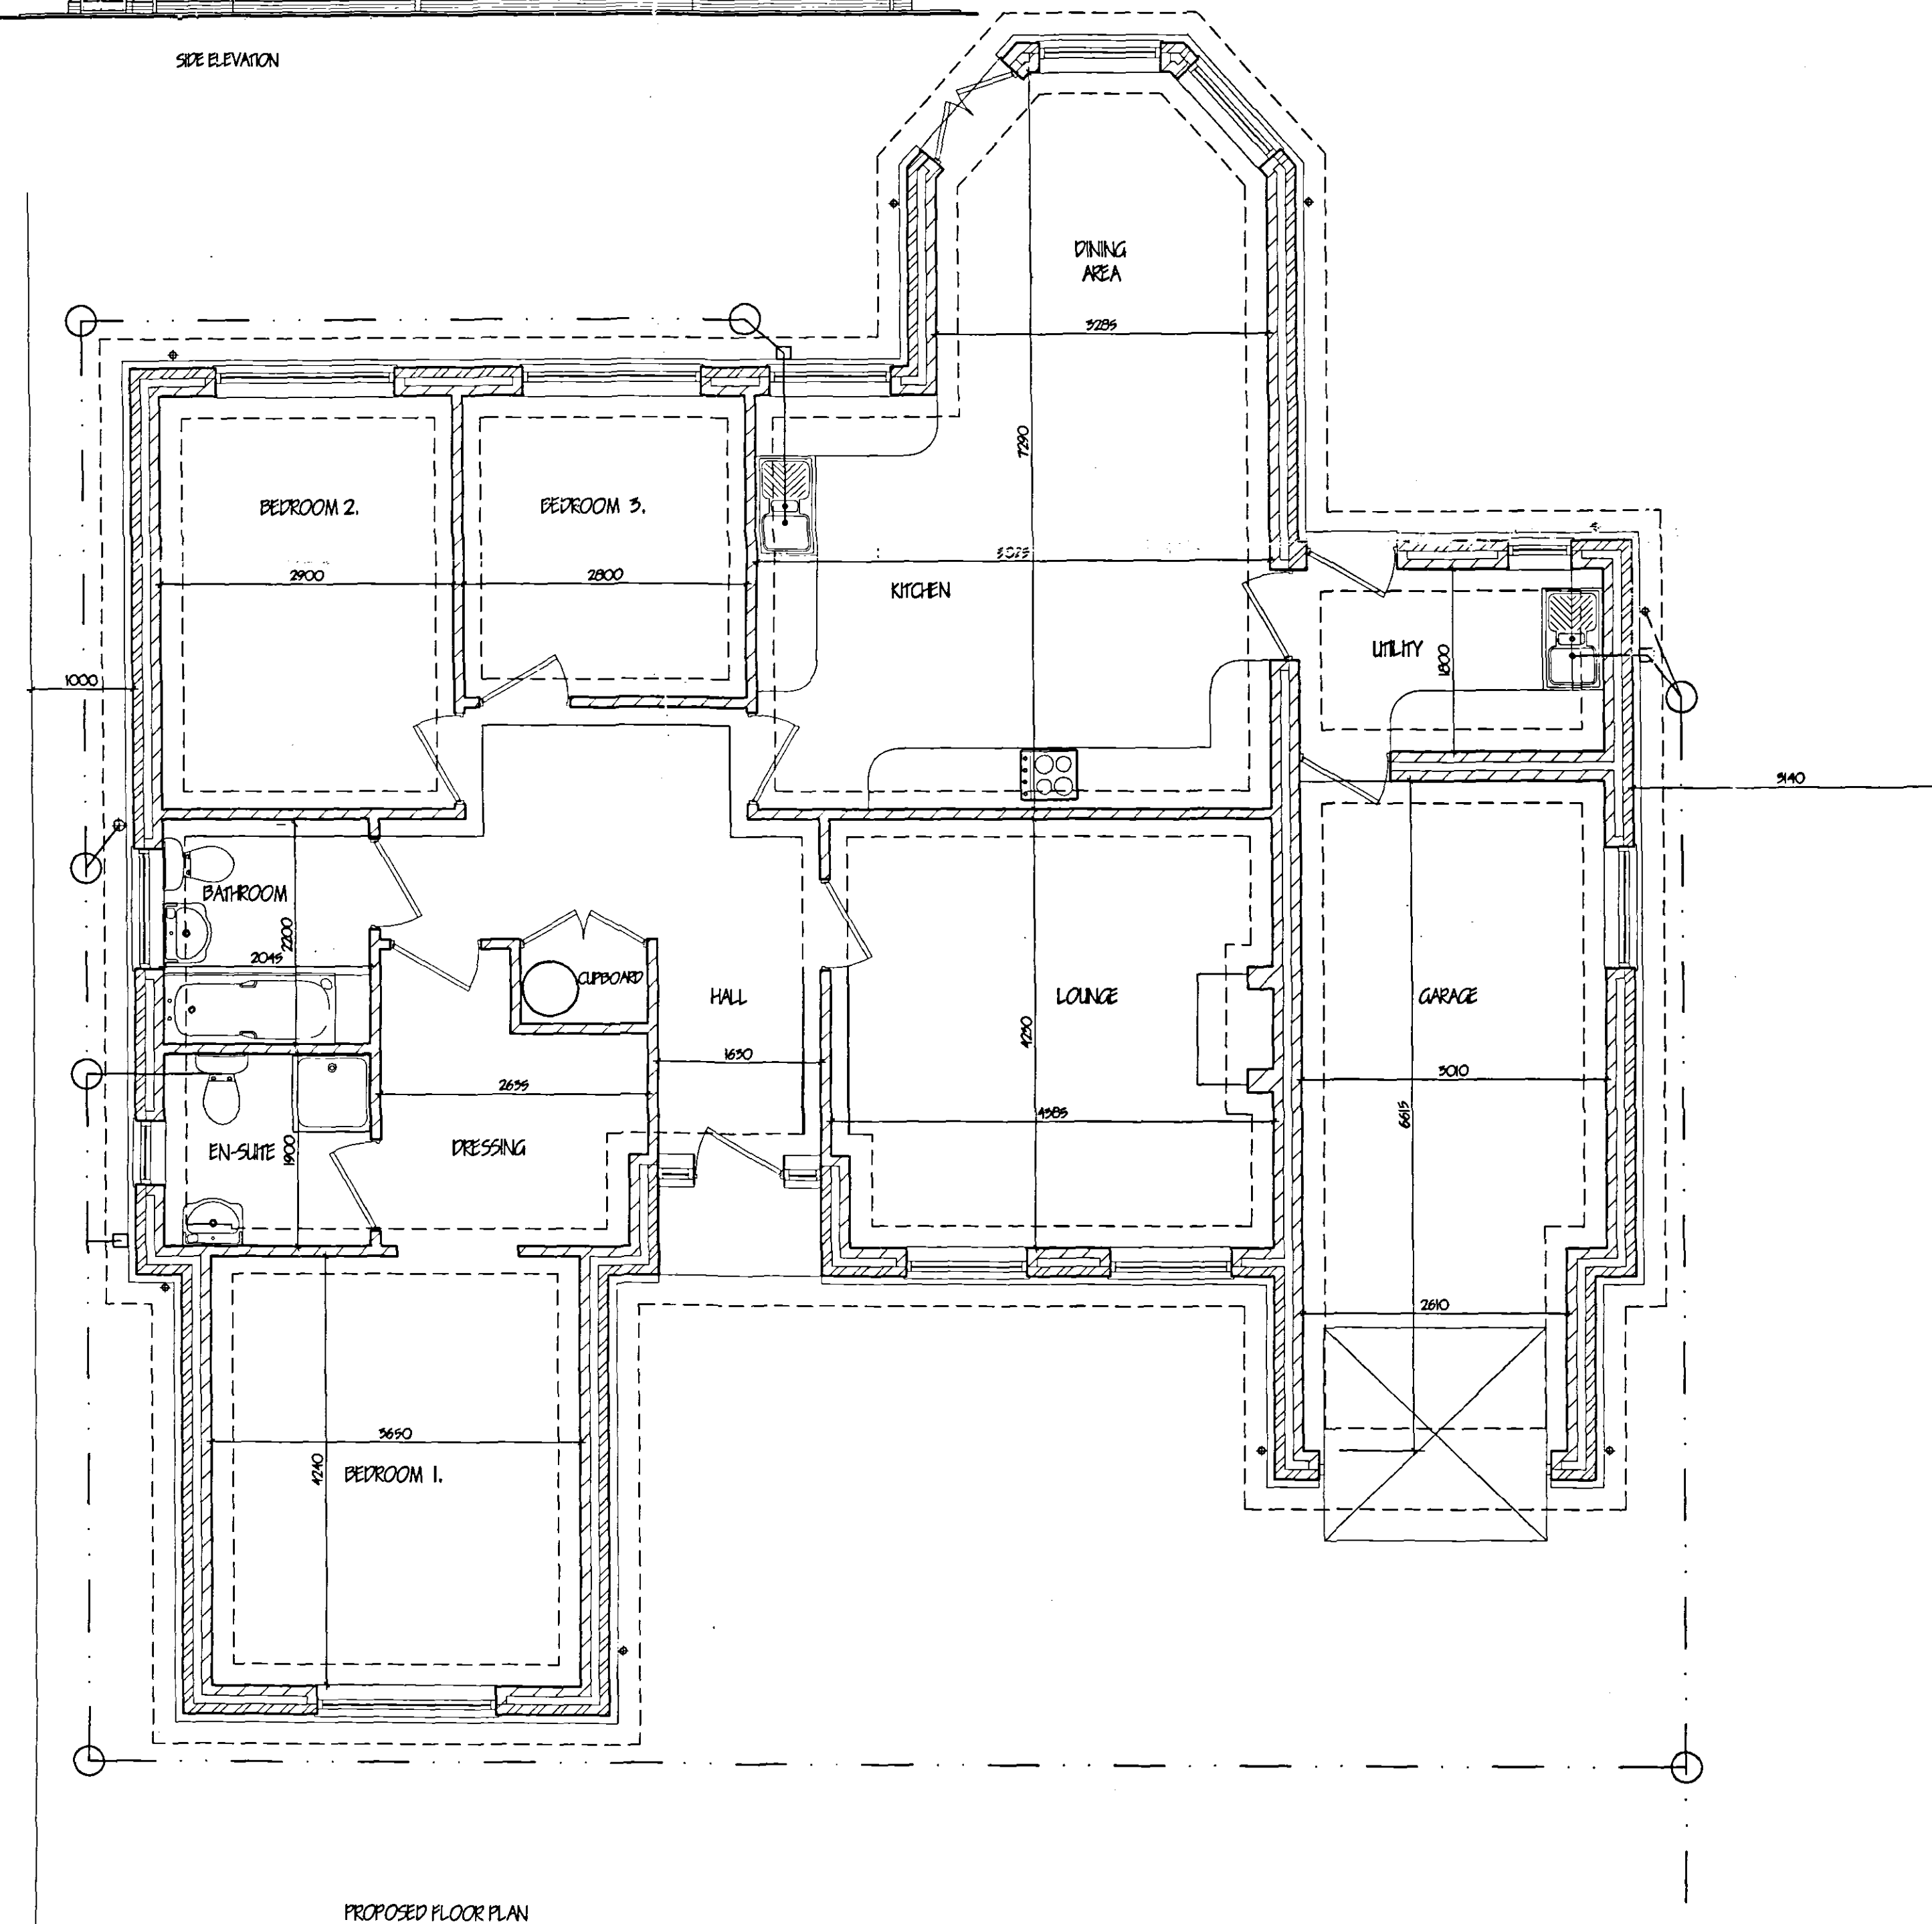

B	BUNGLOW REDUCED - PLANNING OFFICER	DEC '05
A	CLIENTS AMENDMENTS	NOV '05
ref:	revision	date

I.ENG AMICE FIWO 

**ARCHITECTURAL, STRUCTURAL
AND LAND DRAINAGE
CONSULTANTS**

Unit 4, Wrights Mews
12A Park Road, Holbeach,
Spalding, Lincs. PE12 7EZ
Tel: 01406 450600
Fax: 01406 425744
E-Mail: G. R. Merchant @ Merchant. FS.
Co. UK

PROPOSED BUNGALOW WITH GARAGE OFF PENNYGATE GARDENS OFF PENNYGATE SPALDING LINS	AMEND
	Ref. n.

AMENDED PLAN

Ref. A1

Client
HAYCROFT DEVELOPERS

Drawing	PLANNING & ELEVATIONS	23
---------	-----------------------	----

SHDC
DEVELOPMENT
JUL 2005

Ref. 1558/05

Job Ref.	Drawing No.
1234/05	013

Date	Drawn
OCT 2005	SB

Scales 1/50 1/100

DETERMINED
PLAN

[illegible]