
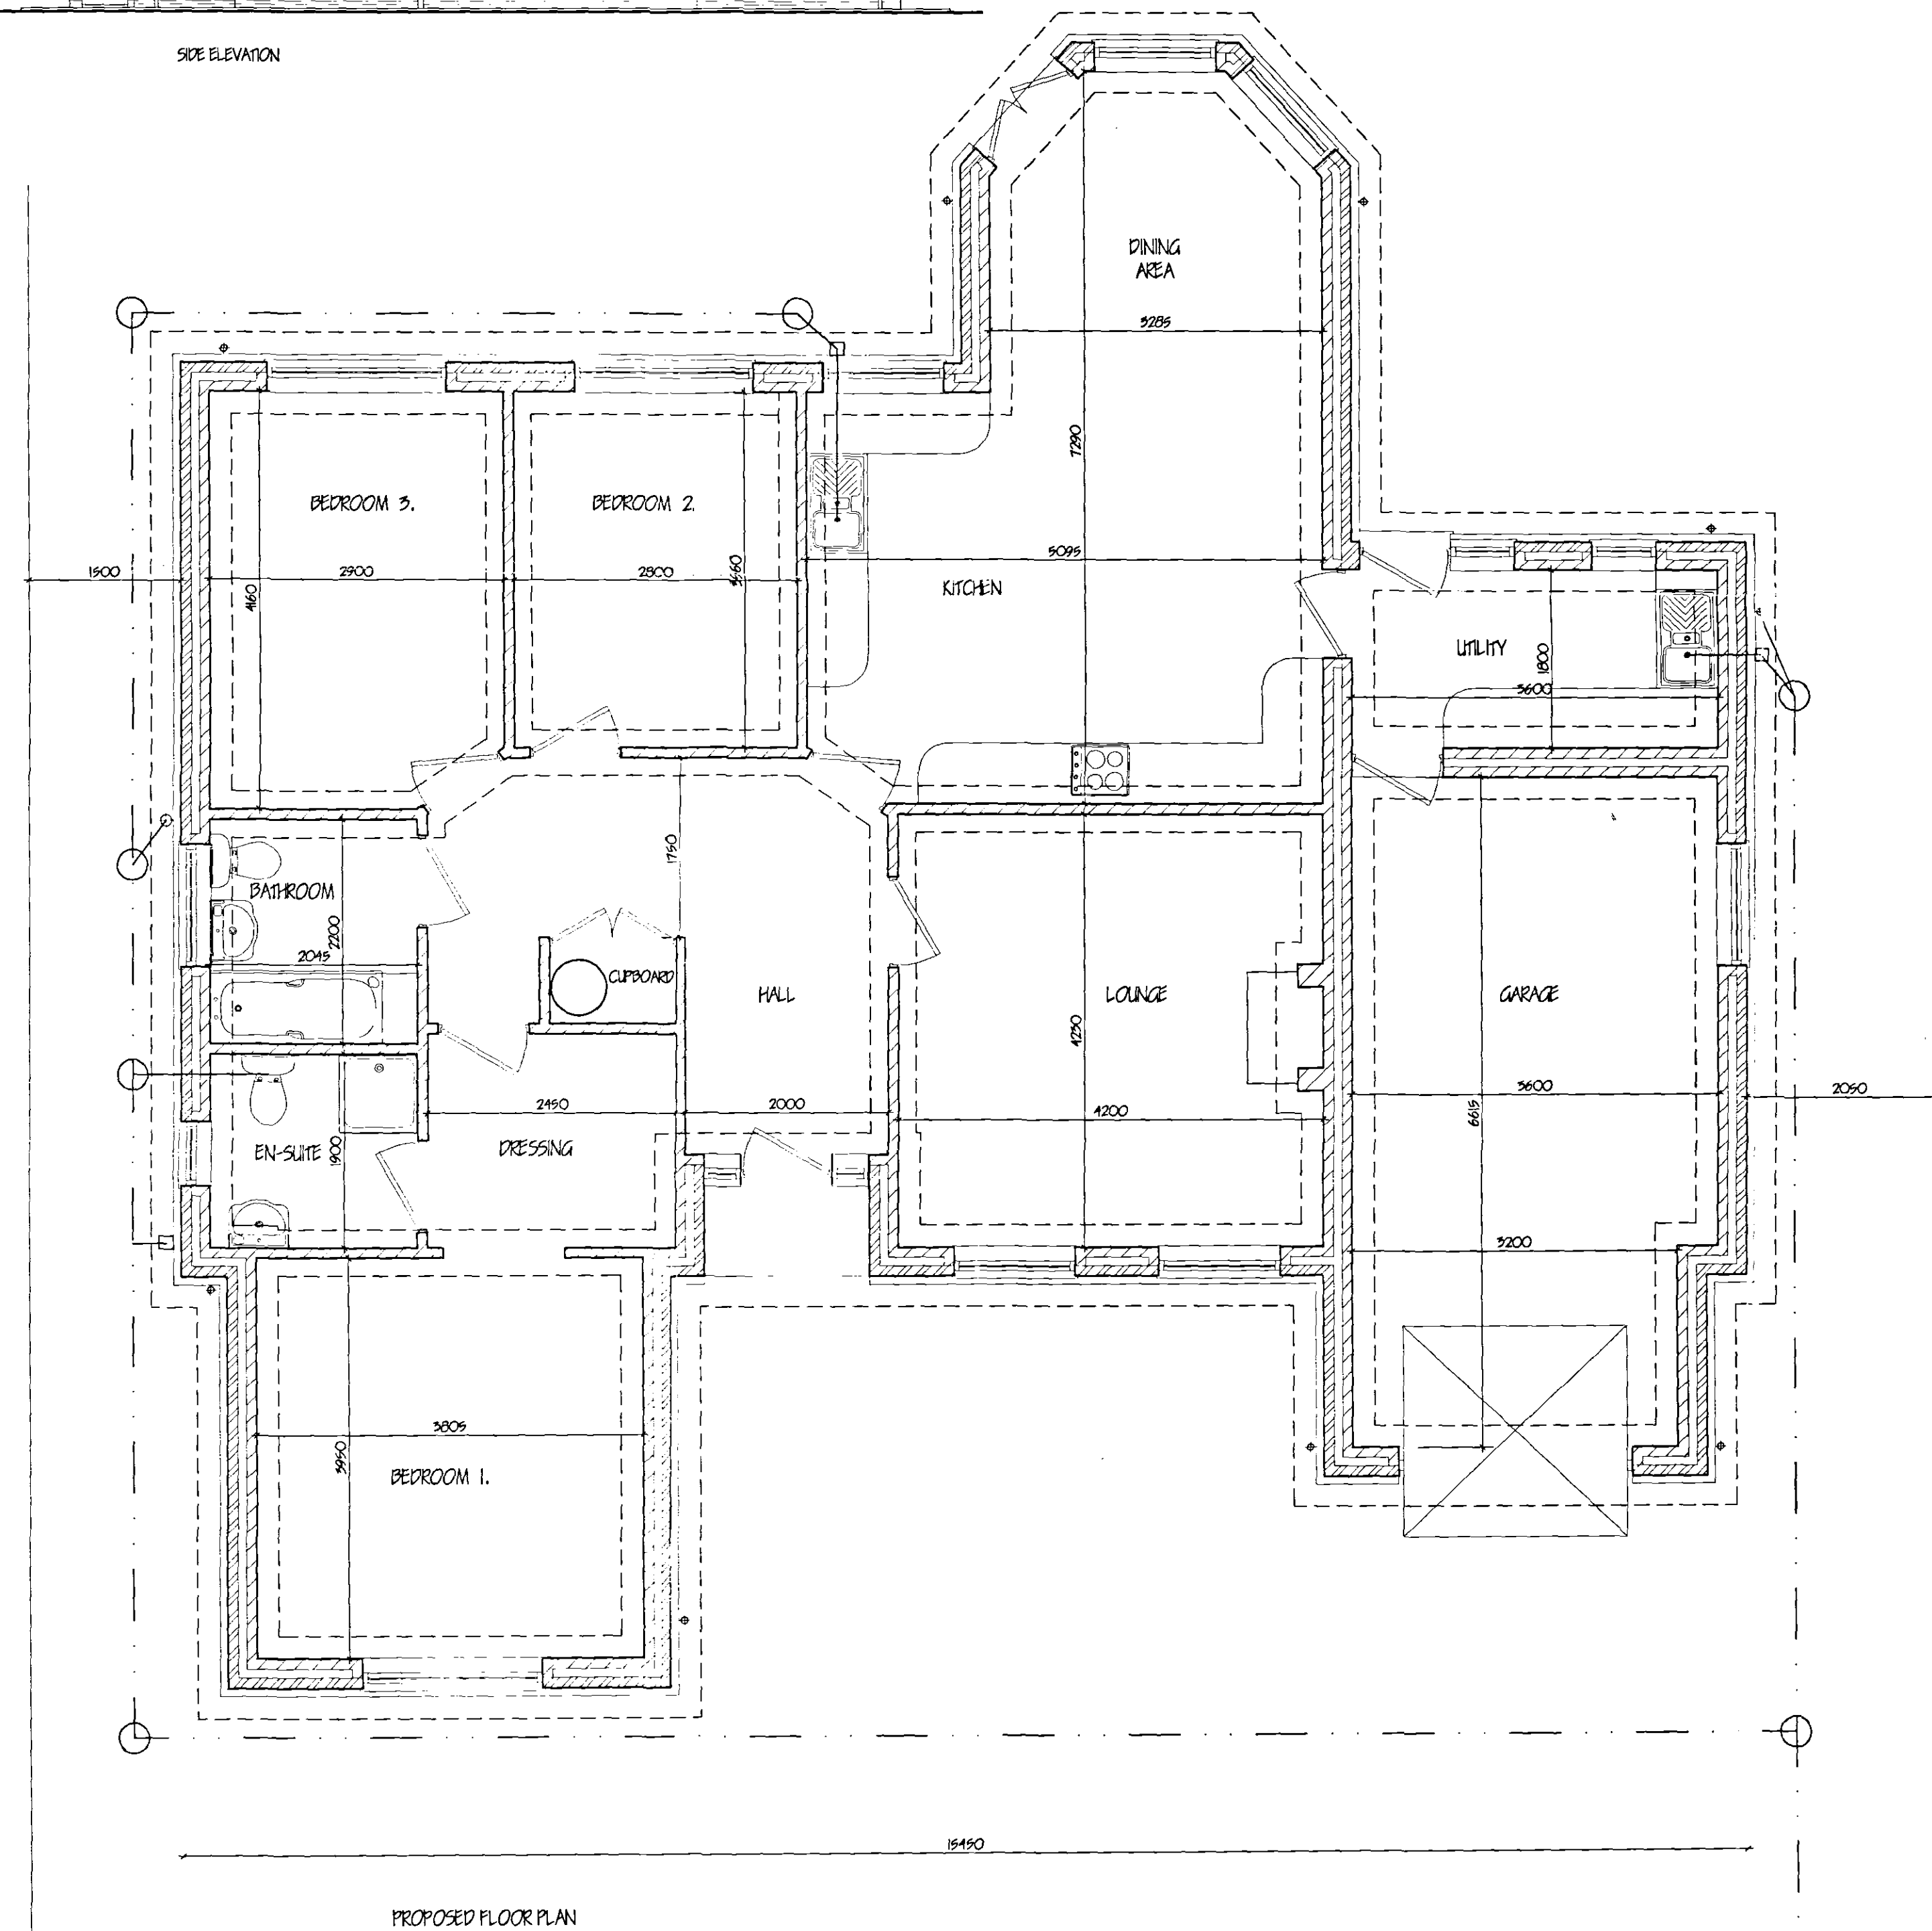


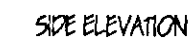

A	CLETS AMENDMENTS	NOV '09
ref:	revision	date

G. R. MERCHANT 

I.ENG AMICE FIWO

**ARCHITECTURAL, STRUCTURAL
AND LAND DRAINAGE
CONSULTANTS**

**Unit 4, Wrights Mews
12A Park Road, Holbeach,
Spalding, Lincs. PE12 7EE**

**Tel: 01406 490800
Fax: 01406 425744**

**E-Mail: G. R. Merchant @ Merchant. F9.
Co. UK**

Project

PROPOSED BUNGALOW WITH GARAGE OFF
PENNYGATE GARDENS
OFF PENNYGATE
SPALDING LINGS

Client
HAYCROFT DEVELOPERS

Drawing	PLANNING
PLANS & ELEVATIONS	1
SUPPLEMENTED	Ref.

Job Ref. 1234 / 05	Drawing No. 01A
Date OCT 2005	Drawn SB

Scales
1/50 1/100

[illegible]

	SHDC PLANNING & DEVELOPMENT
	14 NOV 2005
Ref.	1558/05