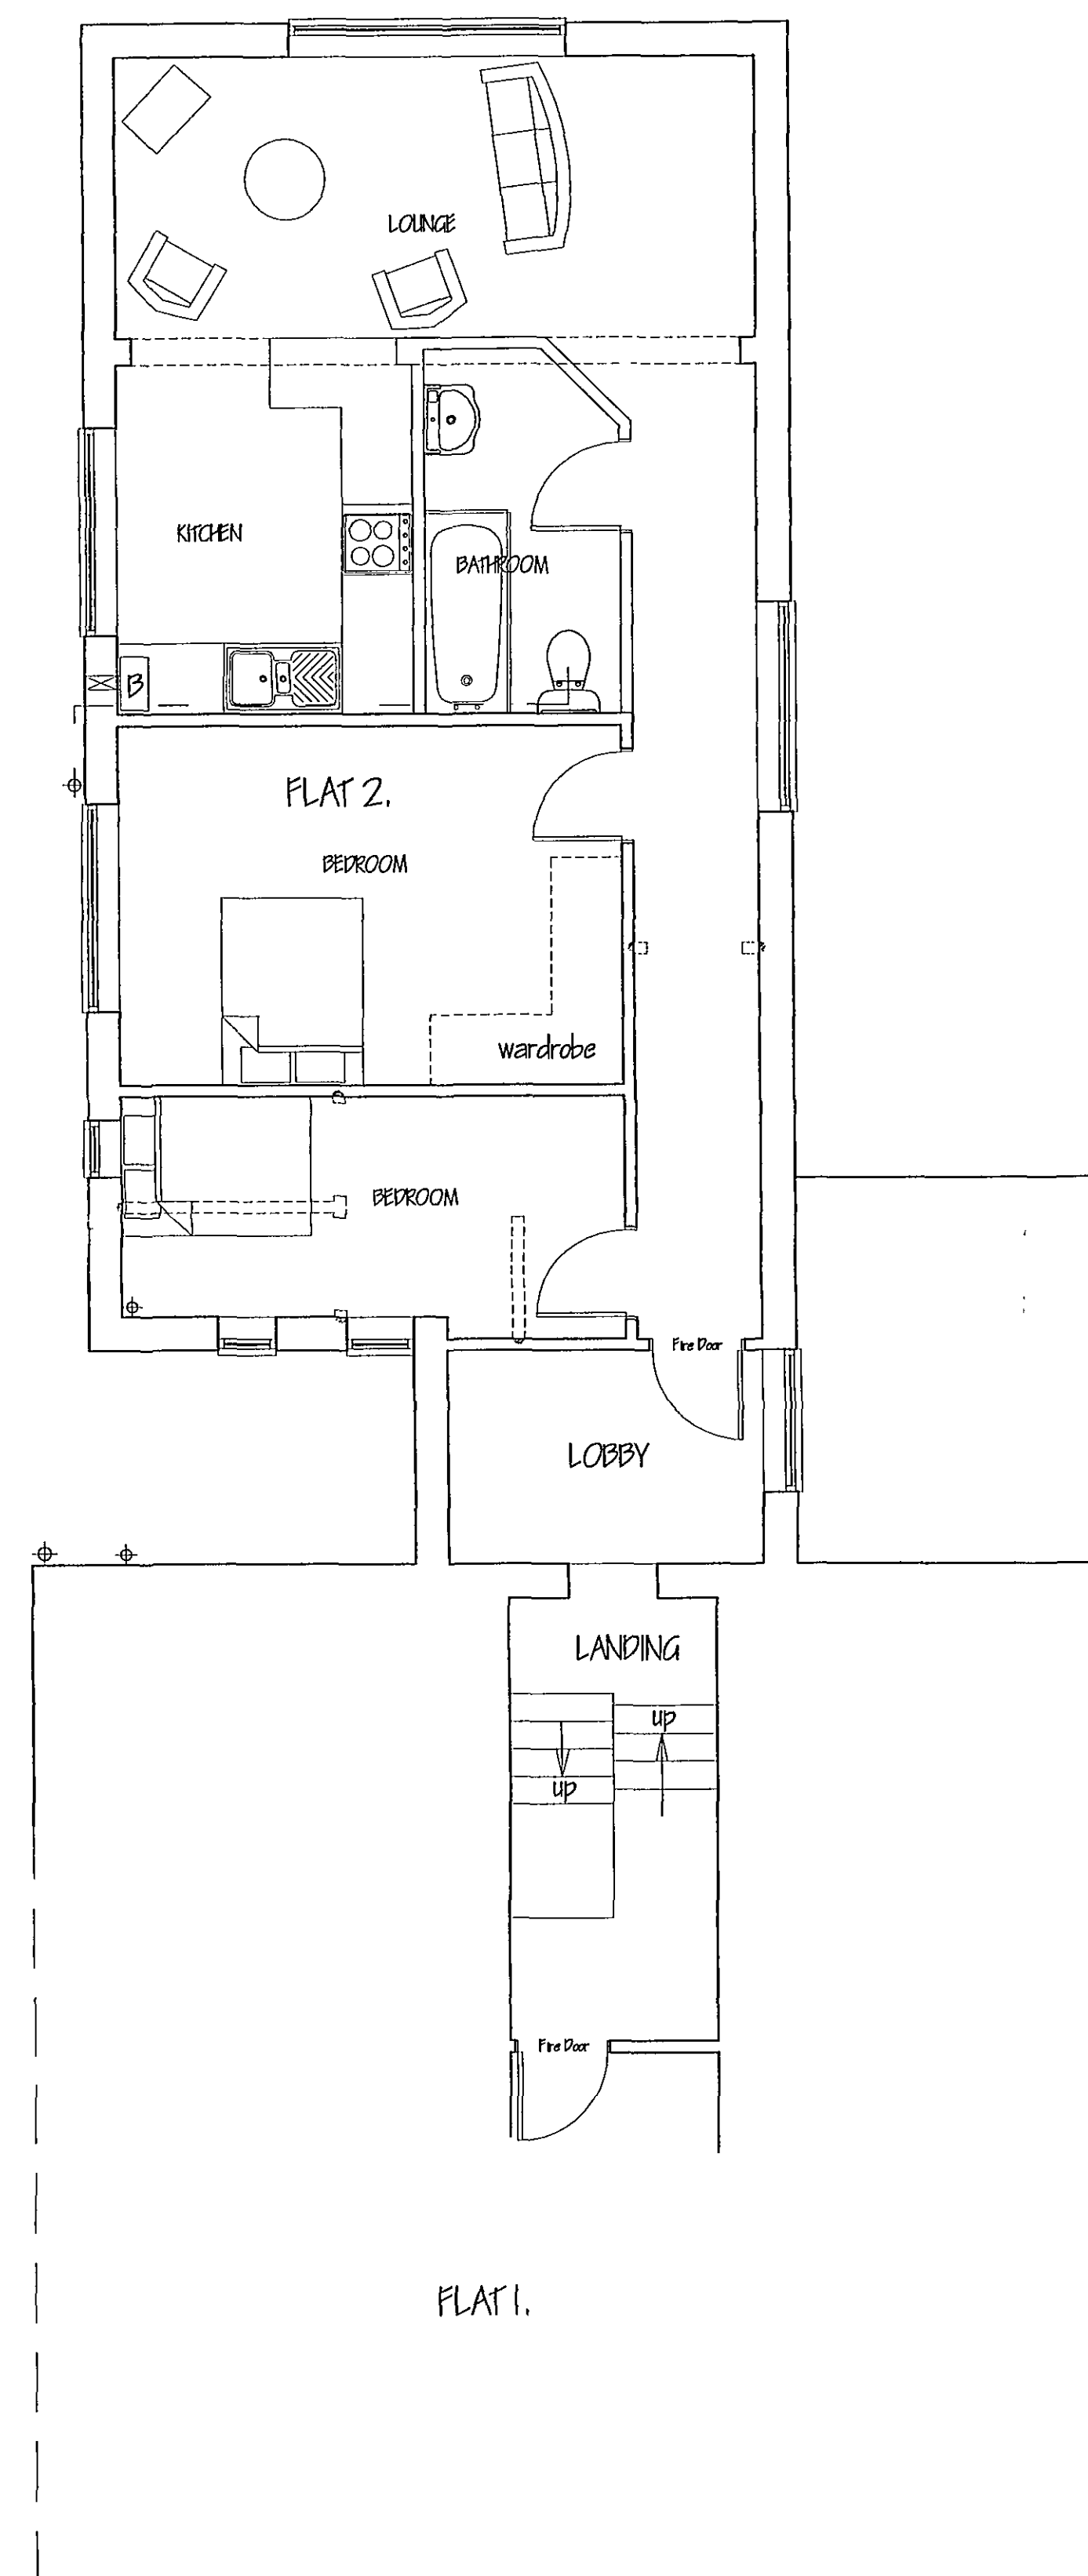
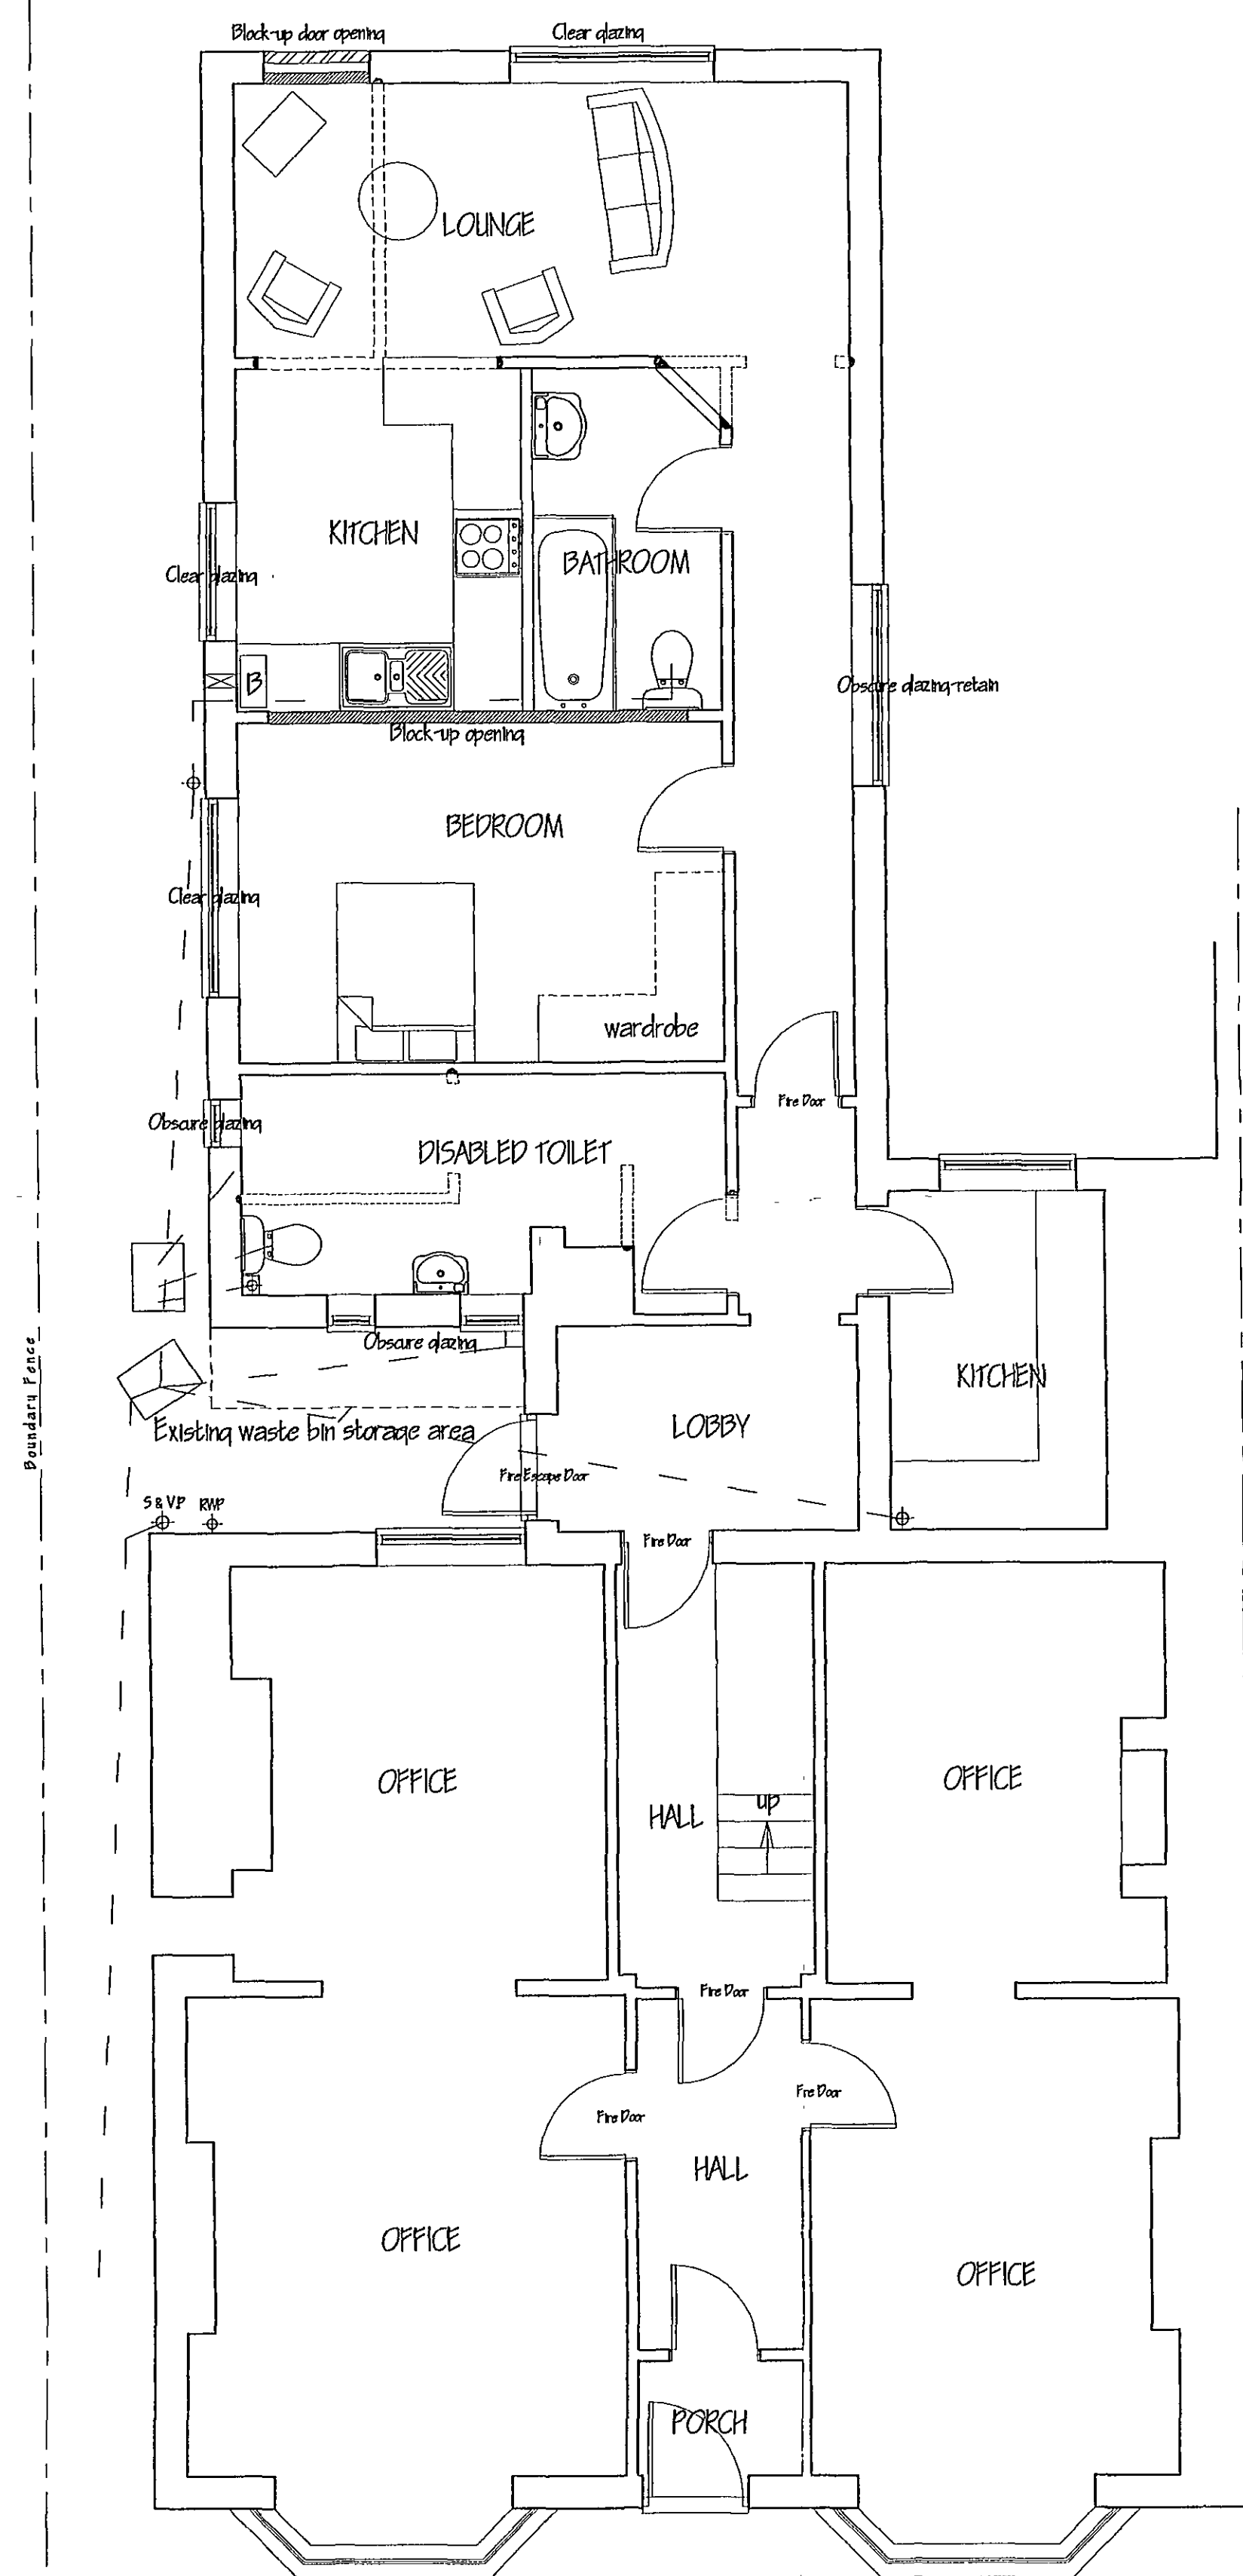


[illegible]

34DC
Planning & Development
12 DEC 2007
Ref: 1565107

DETERMINED
PLAN