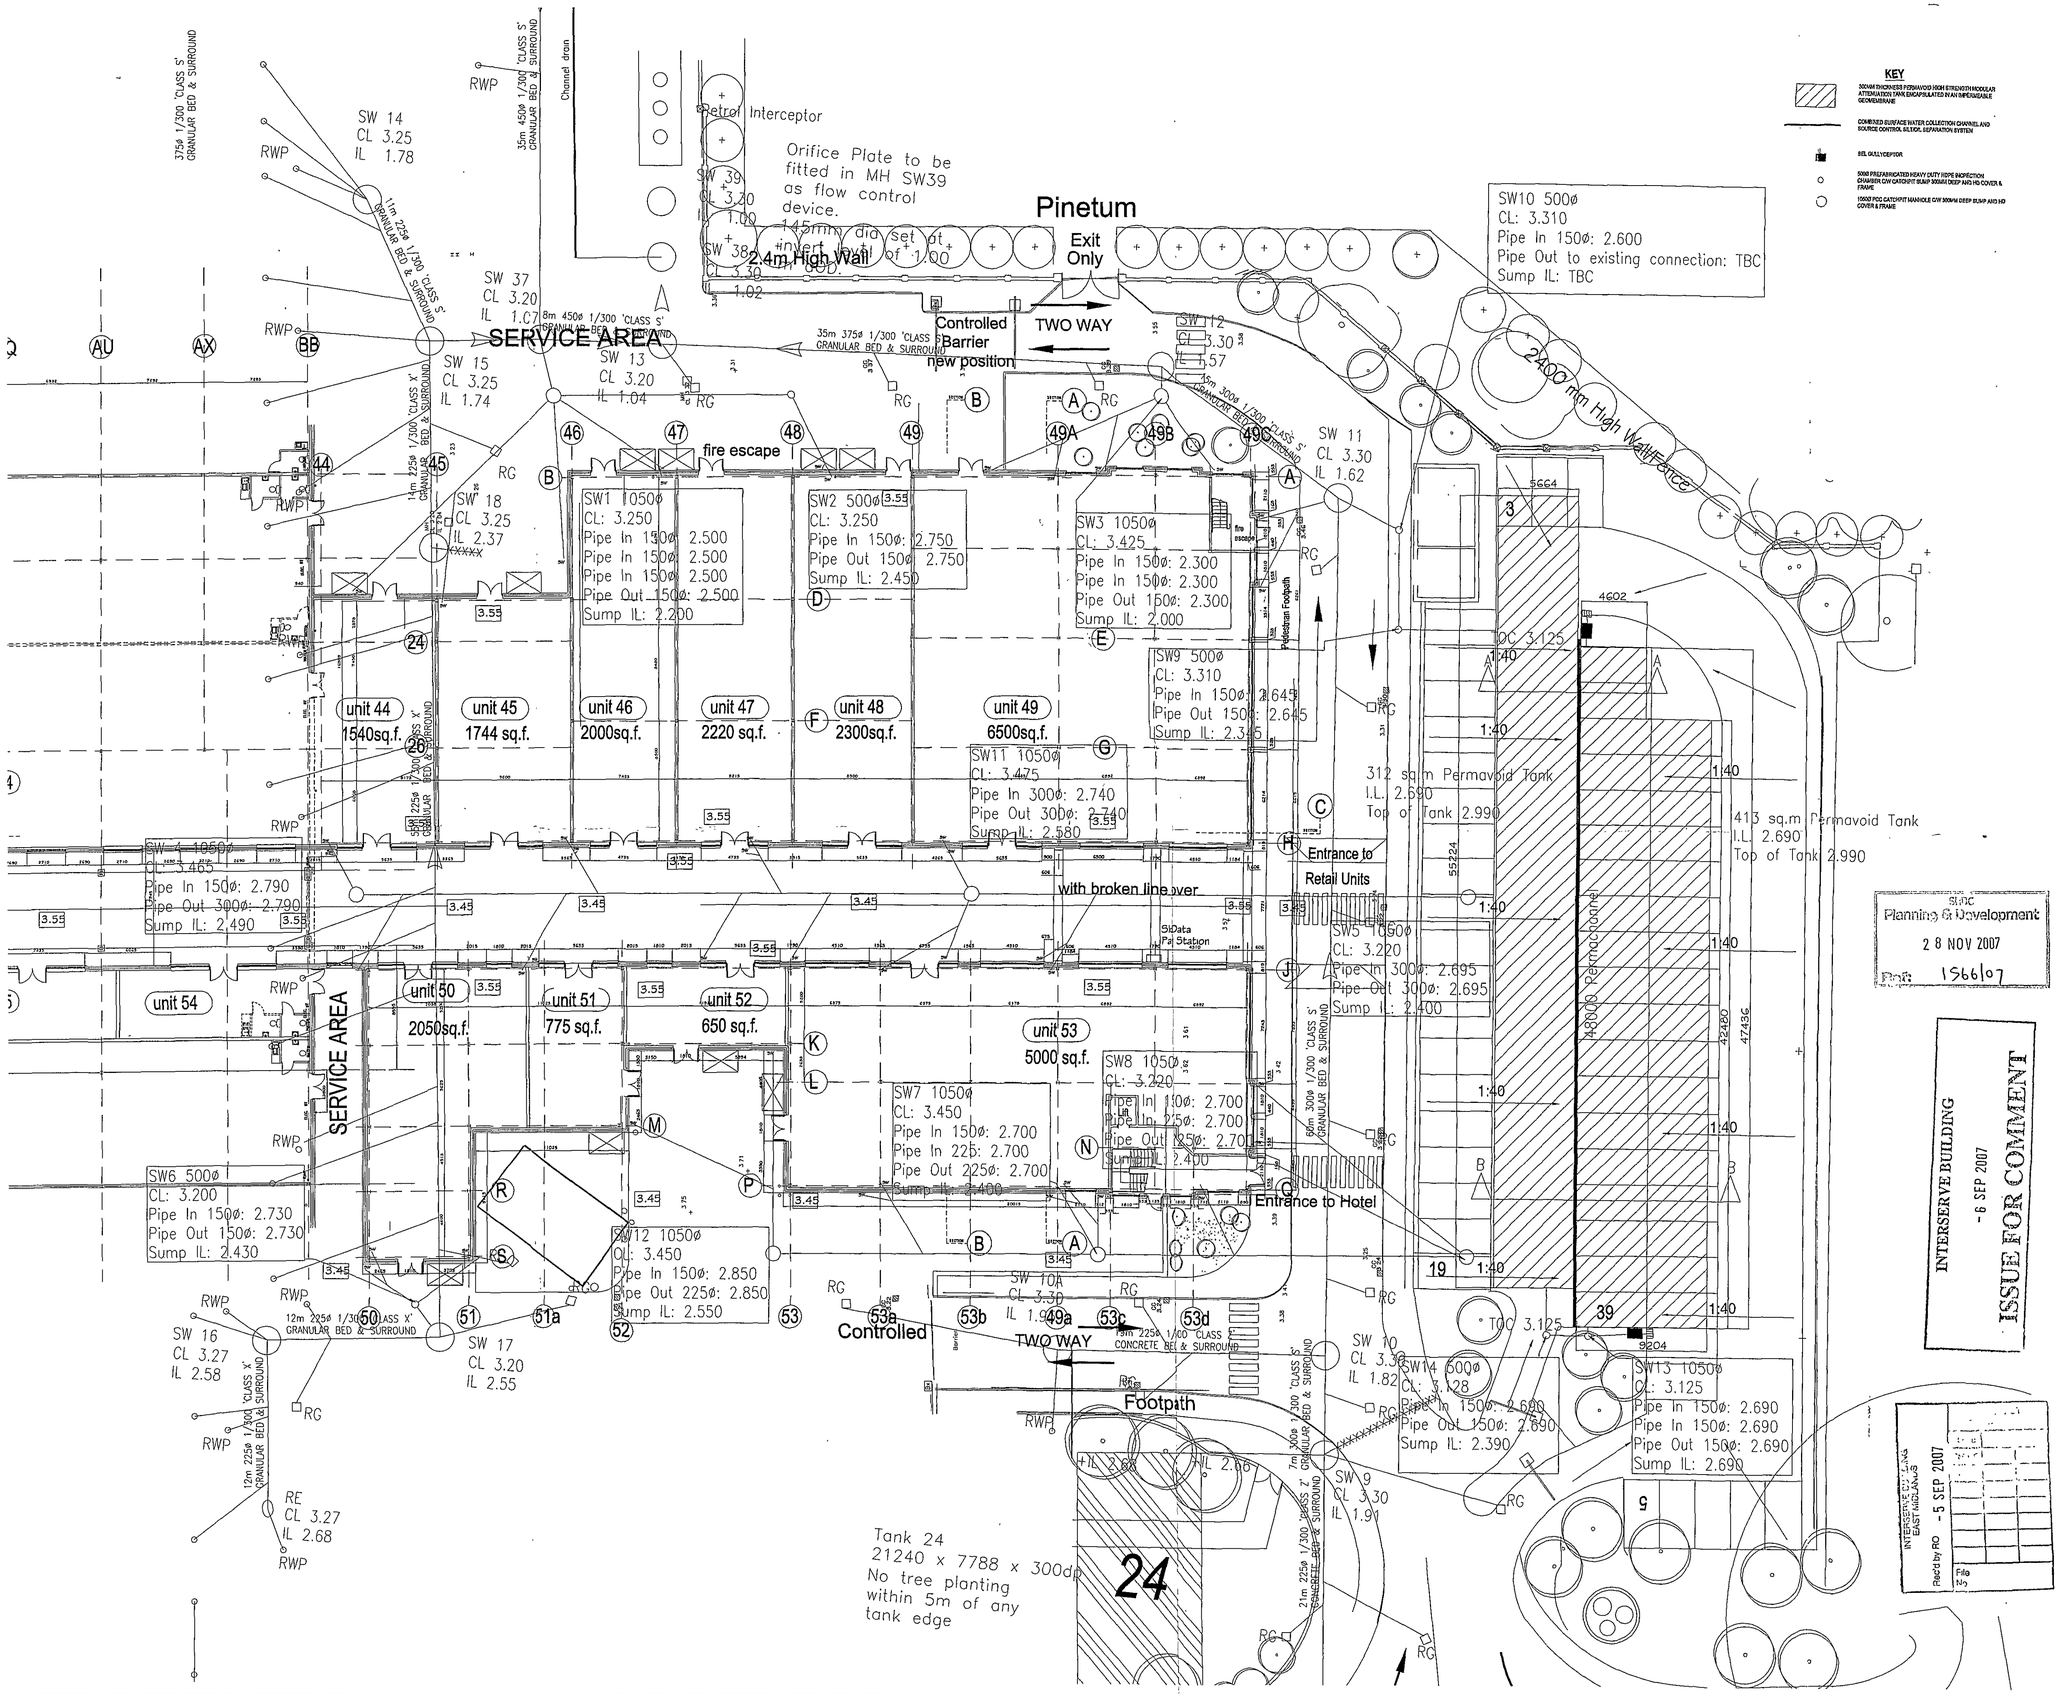

Job No. | Sht | Rev
File | | |
10 SEP 2007

For Construction

REV	DESCRIPTION	DATE

EPG
Unit CU 7
Warrington Business Park
Long Lane
Warrington
WA2 8TX
Telephone : 01925 652 980
Fax : 01925 652 983
Email : epg@epg-ltd.co.uk

PROJECT
Springfeilds Retail & Hotel Extension

CLIENT
Interserve Ltd

DETERMINED PLAN

DRAWING TITLE
SURFACE WATER MANAGEMENT LAYOUT PLAN

SCALE	DATE
1:150 @ A0	04/09/2007

DRAWN BY	CHECKED BY	Rev
PW	PDC	

DRAWING No
EPG/ 7122/01