


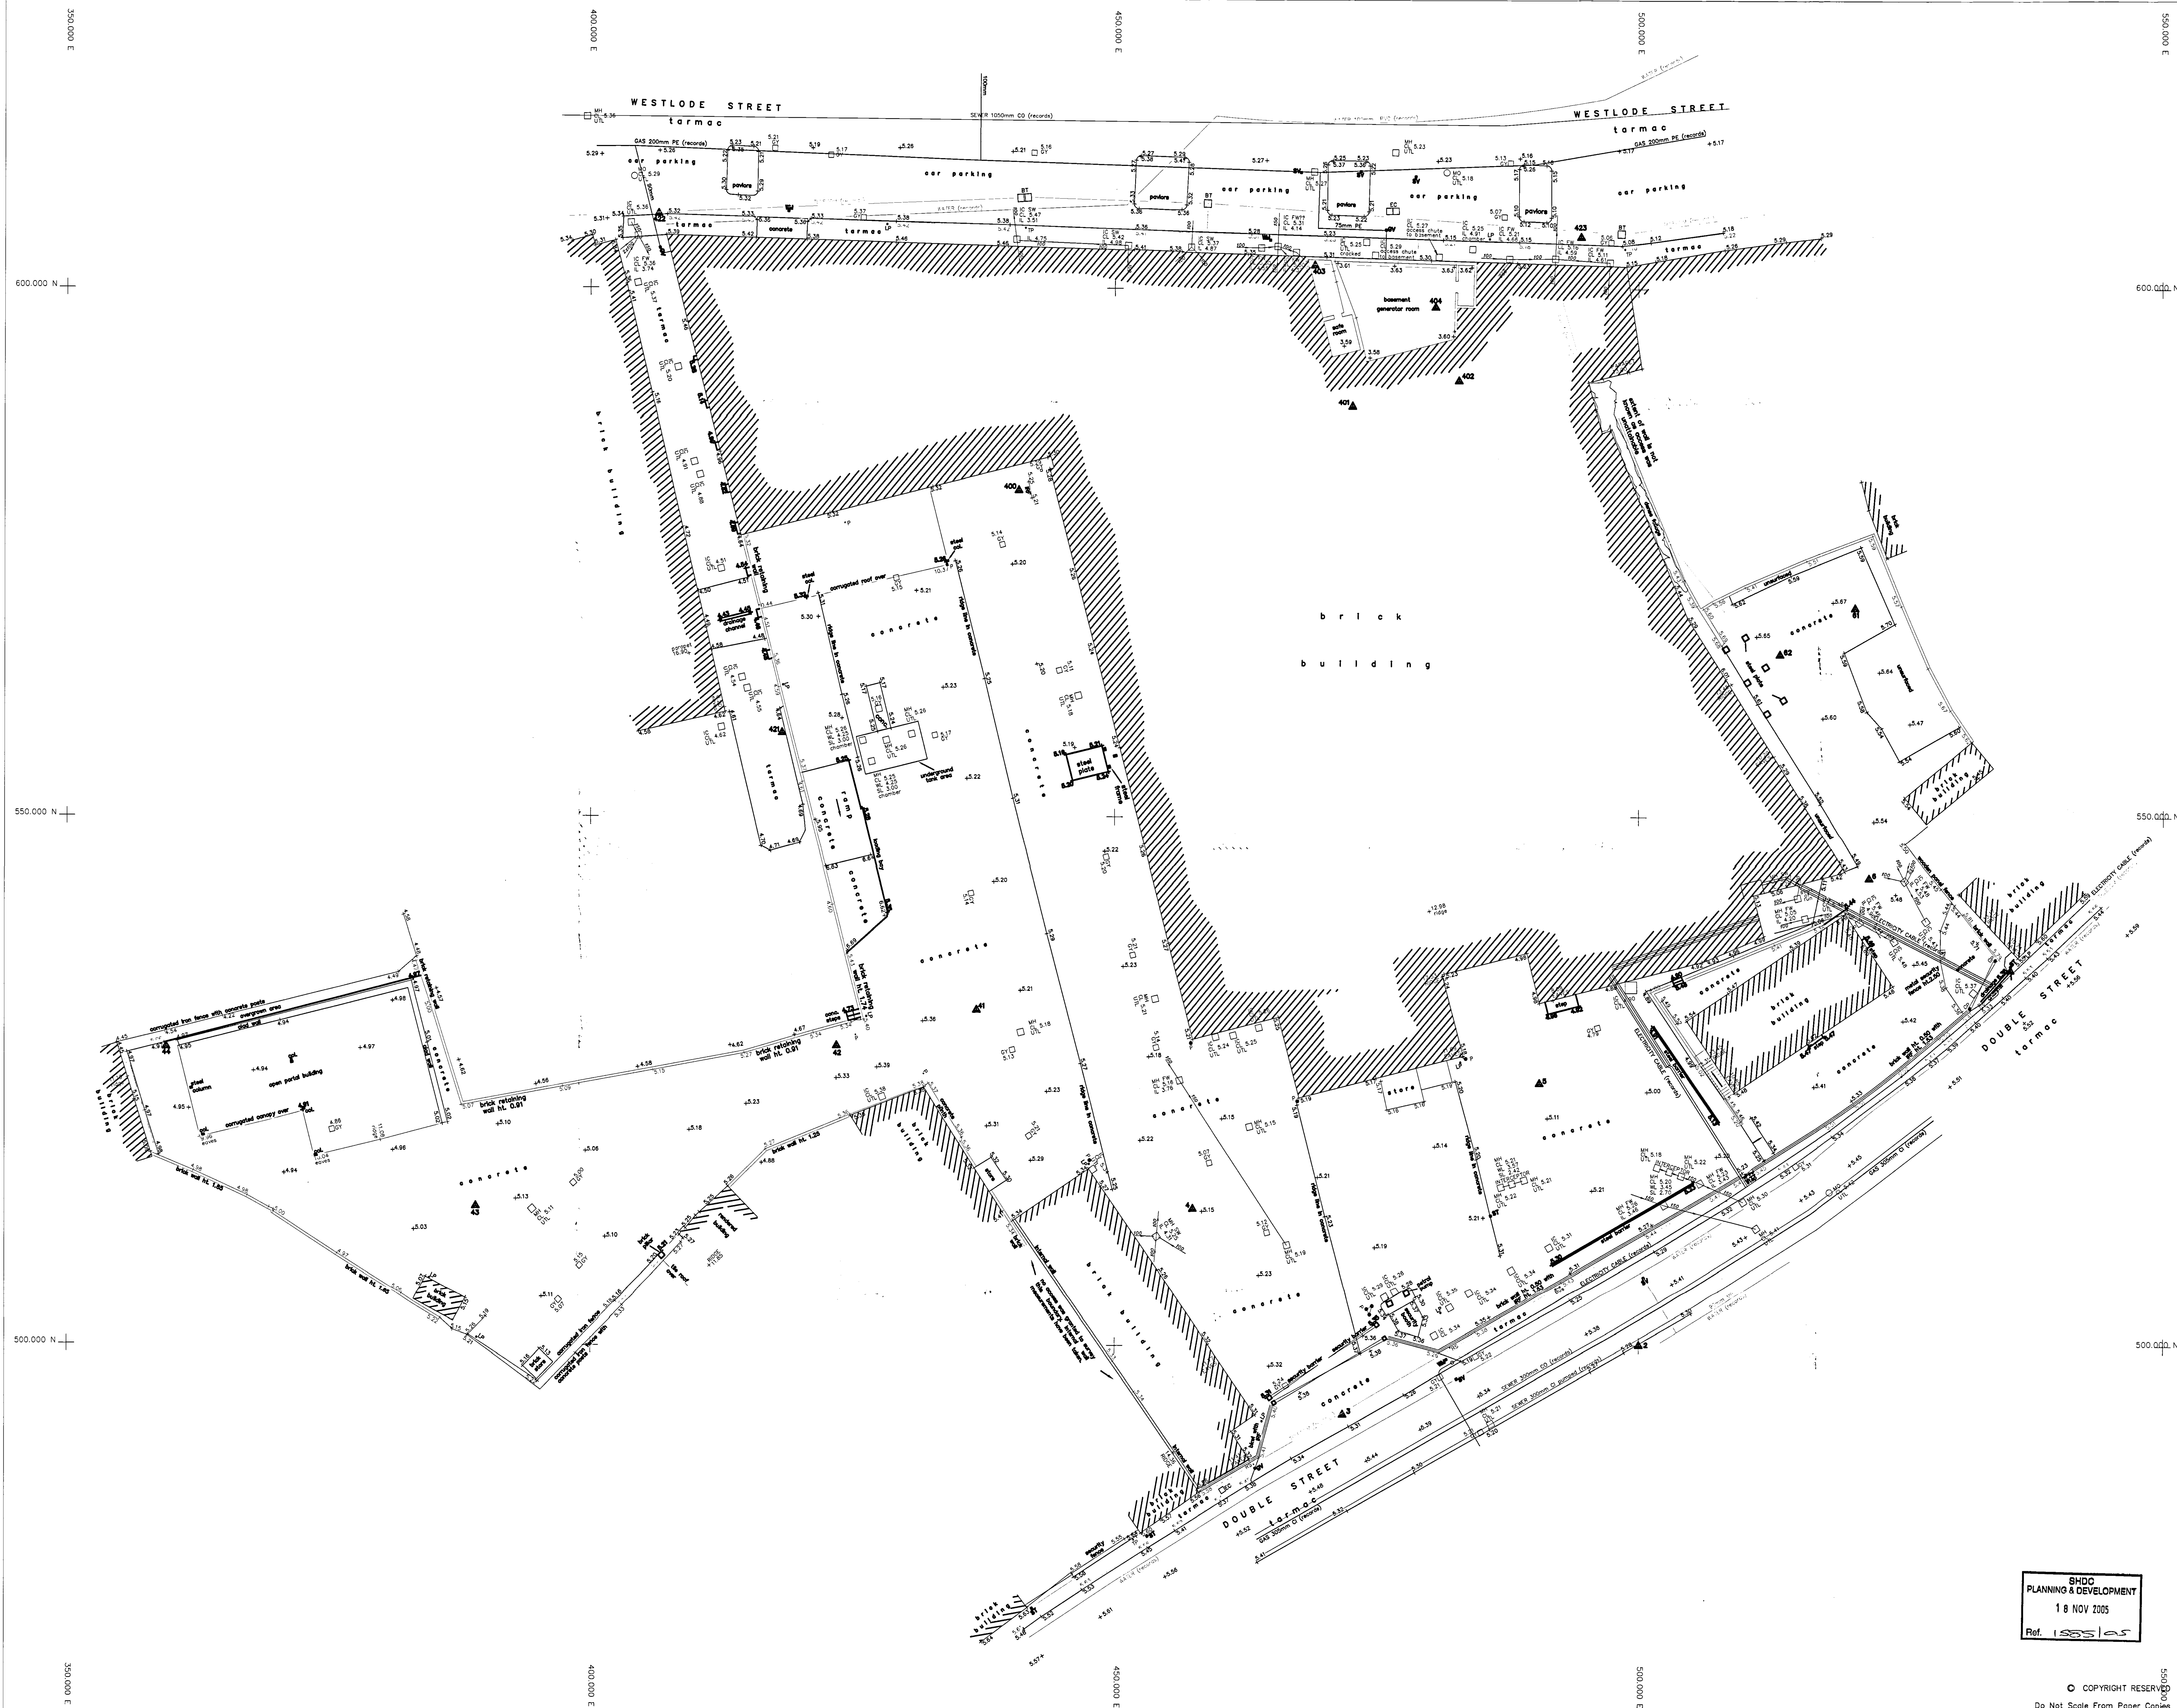

STN	SURVEY TO LOCAL GRID		Level
	Earthrise	Northrise	
2	500.000	500.000	5.357
3	471.780	483.485	5.367
4	457.448	512.923	5.157
41	438.902	513.700	5.257
42	438.500	513.818	5.307
421	418.278	557.518	4.863
422	408.438	608.874	4.343
424	494.838	602.288	4.227
426	416.835	622.444	5.107
43	435.749	595.540	4.357
405	535.518	535.522	5.404
43	386.058	513.080	5.094
44	356.453	528.098	4.980
5	405.598	524.758	5.050
51	425.023	545.591	5.187
61	520.857	565.758	5.680
62	513.456	565.379	5.842
400	442.900	580.582	5.277
401	472.708	588.785	5.124
402	445.863	596.537	5.167
404	480.870	596.271	5.829
403	468.088	602.216	5.056

Diagram illustrating the layout of underground utilities in a trench:


- GAS MAIN LOW PRESSURE (records)
- TRUNK SEWER (records)
- CABLE DUCT
- ELECTRICITY CABLE
- CABLE JOINT
- WATER MAIN (no records)

A bracket indicates that the Cable Duct, Electricity Cable, and Cable Joint are recorded.

Although every effort has been made to confirm type, run and size of drainage it is advisable to check these details against statutory authority records before proceeding with any design.

Although every effort has been made to confirm species of trees shown on this drawing if it is critical to design we do not accept responsibility for any errors and advise consultation with an aboriginalist.

Rev.	Notes:	Date
------	--------	------

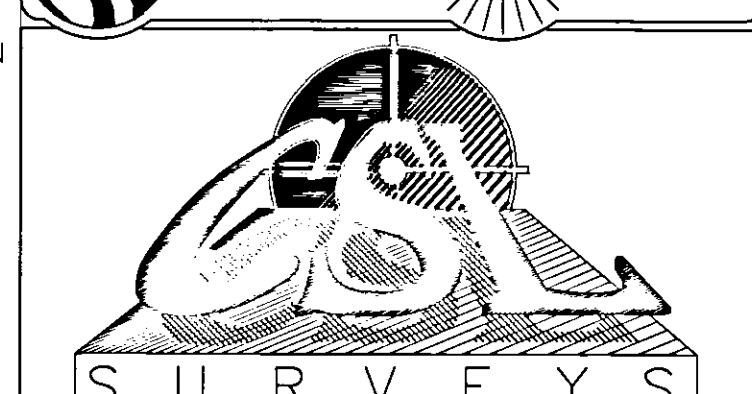[illegible]

MINDENHALL COURT □ 17 HIGH STREET
STEVENAGE □ HERTFORDSHIRE □ SG1 3BG
TEL 0143 872 8441 □ FAX 0143 874 2435
□ email mail@csl-surveys.co.uk □
□ <http://www.csl-surveys.co.uk> □

Title
WESTLODE STREET
SPALDING

Client
**POWELL TOLNER
ASSOCIATES**

Drawing No	19503R
------------	--------

Scale 1 : 200	Date JULY 2003
---------------	----------------

Sheet 1 of 1

Value 5.55m (supplied by client)

SHDC
PLANNING & DEVELOPMENT
18 NOV 2005
Ref. 1585/25

Do Not Scale From Paper Copies