

REAR ELEVATION

FRONT ELEVATION

GROUND FLOOR

END ELEVATION(6)

FIRST FLOOR

END ELEVATION(8)

SECOND FLOOR

SECTION SYCAMORE

100mm outer facing brickwork, 85mm cavity filled with bonded polystyrene beads, 100mm Celcon standard blocks, 15mm plaster. All cavities closed at top. Damcor vertical cavity closer as insulation and DPM


Felt DPM min 150mm above paving
floor lapped to DPM under slab.
Floor Finish on 50mm sand cement screed
on 150mm reinforced concrete slab on 1200g
polythene DPM on sand blinding
hardcore min 150mm thick 100mm expanded
polystyrene insulation 225x700mm concrete
strip foundations min 1000mm deep or on
suitable load bearing stratum. Foundations
backfilled with hardcore.

Walls below GFL 100mm brickwork with 85mm weak concrete filled cavity and 100 dense concrete block inner skin, 450mm wide dpm bonded to 1200 polythene dpm.

21 NOV 2005

1600/a-

DETERMINED
PLAN

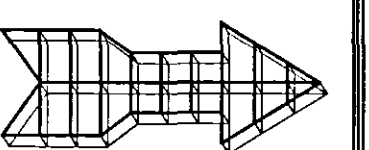

M. PARKER
& SONS LIMITED
 BUILDERS & CONTRACTORS

ST. JOHNS RD SPALDING Lincs PE11 1JX
FAX. 01775 762171 TEL. 01775 724777

PROPOSED RESIDENTIAL DEVELOPMENT

ST. JOHNS ROAD

SPALDING

TYPE -SYCAMORE

PLOTS 6, 7 & 8

SCALES 1:100 & 1:50

DRG. NO. 5.186/07 DATE 10/05