


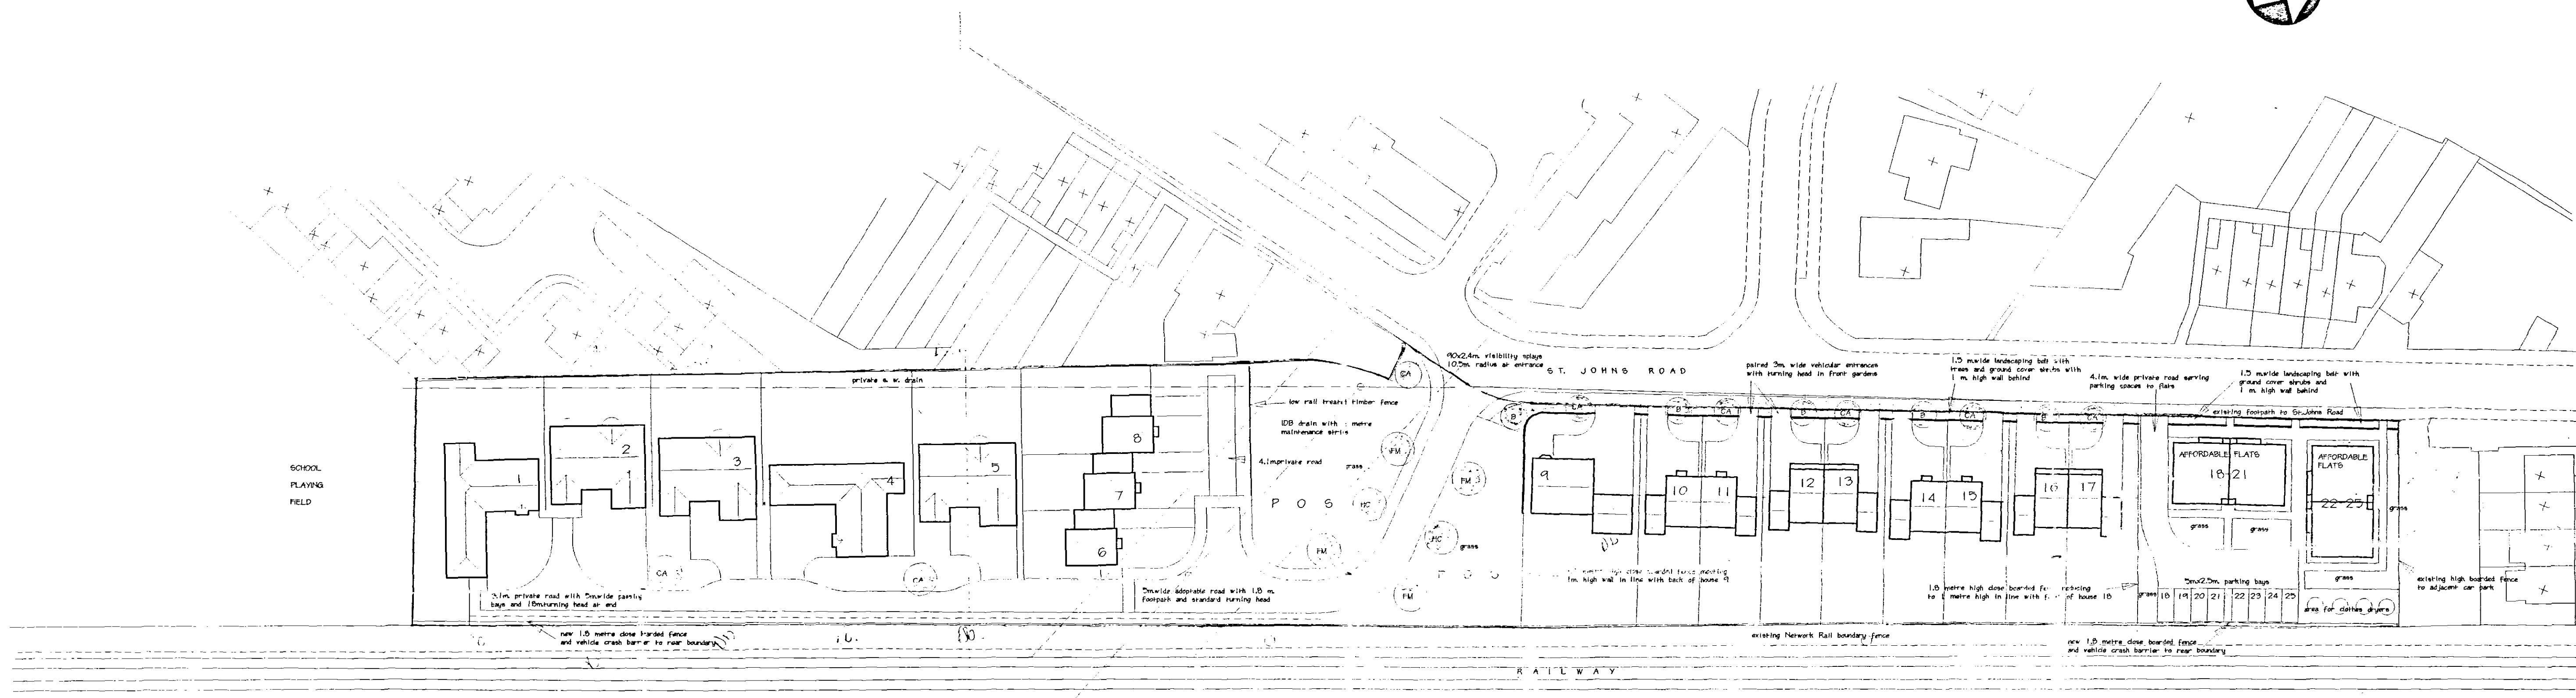

4 bed bungalows

3 bed houses

5 bed house

5 bed houses

2 bed flats

KEY TO TREE PLANTING

- B - Silver Birch
- CA - Crab Apple
- HC - Horse Chestnut
- FM - Field Maple

All to be 2.1 metres high, well staked and protected by metal tree guards

LANDSCAPING

Landscaping between road footpath and front boundary wall to be a mixture of Cotoneaster, Dog Rose and Laurel.

Ground cover planting around flats to be a mixture of the following shrubs @ 4 per sq.m
Hebe pakiensis
Rosa Rugosa
Potentilla Elizabeth
Cotoneaster micro phyllus
Symphoricarpus

REVISIONS:-


M. PARKER & SONS LIMITED
BUILDERS & CONTRACTORS
ST. JOHNS RD SPALDING Lincs PE11 1JX
FAX. 01775 762171 TEL. 01775 724777

PROPOSED RESIDENTIAL DEVELOPMENT
ST. JOHNS ROAD
SPALDING
SITE LAYOUT PLAN

Planning Development
21 OV 2005
Ref: 1600105

SCALES 1:500
DRG. NO. 6JRS 6/L
DATE 10/05

SUPERSEDED

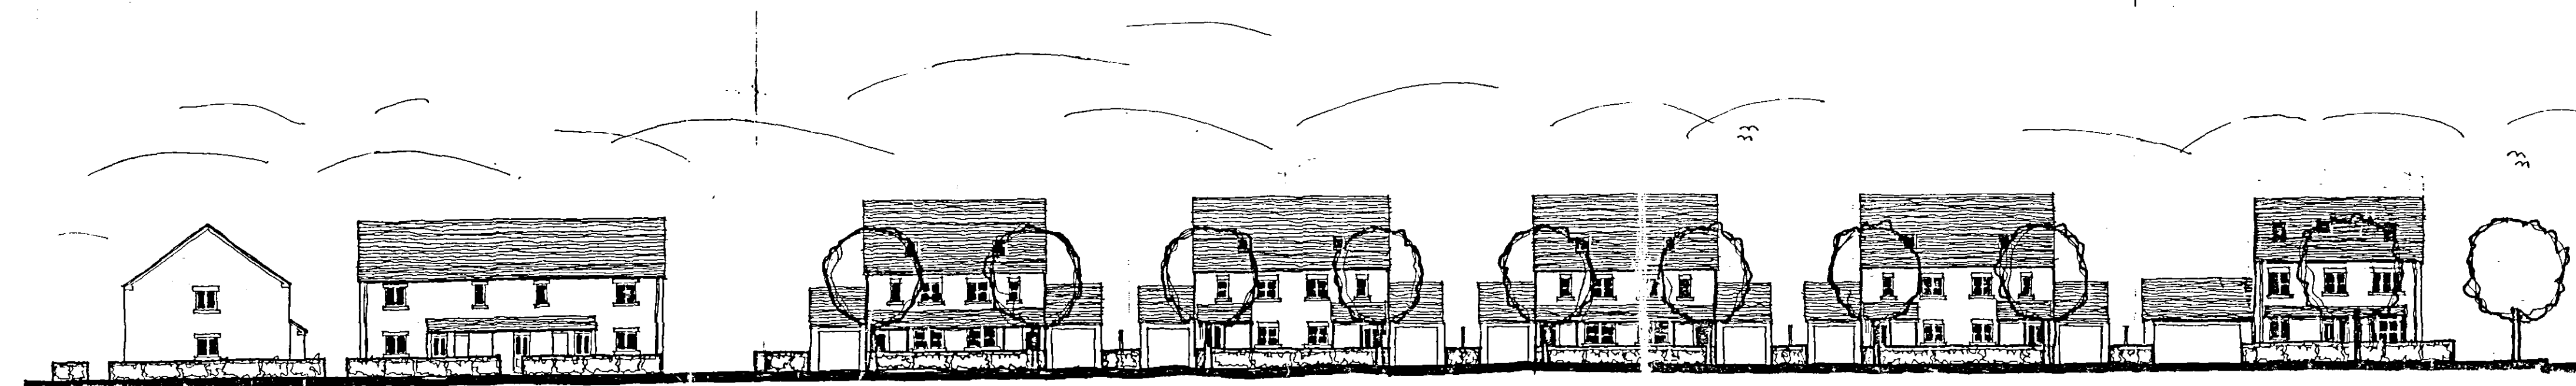

STREET SCENE ALONG ST. JOHNS ROAD

FILE COPY