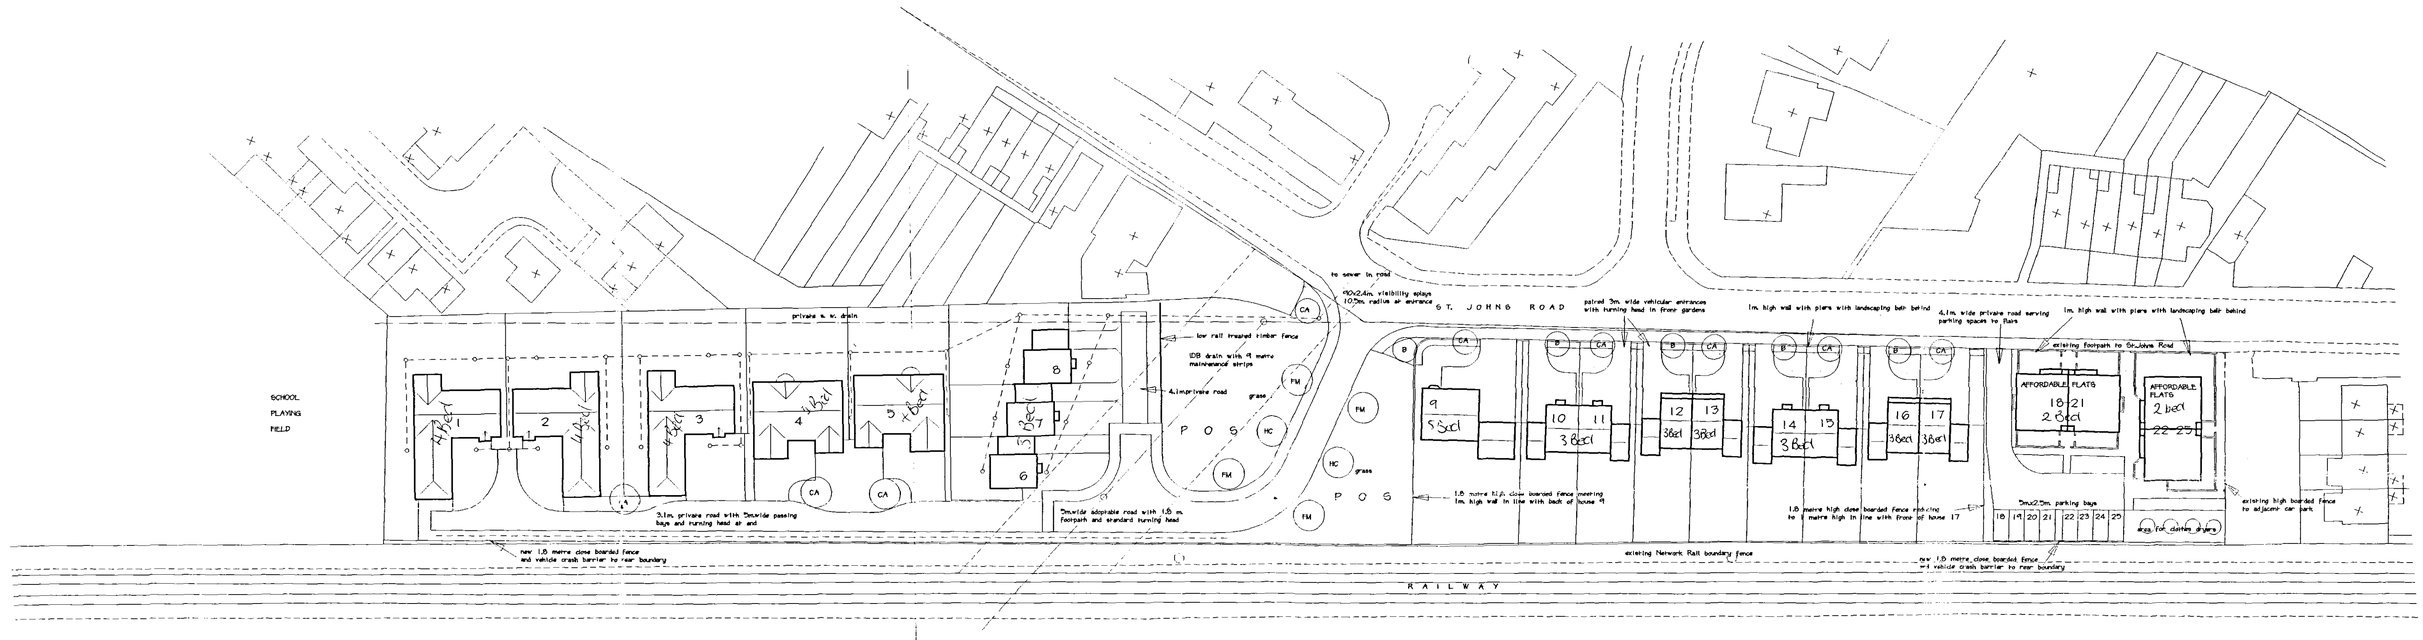

KEY TO TREE PLANTING

B – Silver Birch
CA – Crab Apple
HC – Horse Chestnut
FM – Field Maple

All to be 2.1 metres high, well staked and protected by metal tree guards

LANDSCAPING

Landscaping behind front boundary wall to be a mixture of Cotoneaster, Dog Rose and Laurel.

Ground cover planting around flats to be a mixture of the following shrubs@ 4 per sq.m
Hebe pakiensis
Rosa Rugosa
Potenilla Elizabeth
Cotoneaster micro phyllus
Symphoricarpus

REVISIONS:-
Planning amendments 02/06

M. PARKER
& SONS LIMITED
BUILDERS & CONTRACTORS
ST. JOHNS RD SPALDING LINCS PE11 1JX
FAX. 01775 762171 TEL. 01775 724777

AMENDED PLAN

DETERMINED PLAN

PROPOSED RESIDENTIAL DEVELOPMENT
ST.JOHNS ROAD
SPALDING
SITE LAYOUT PLAN

SHDC PLANNING & DEVELOPMENT
10 FEB 2006
Ref. 1600105

SCALES 1:500
DRG. NOSJRS S/L RevA DATE 10/05

MASTER (REV)