


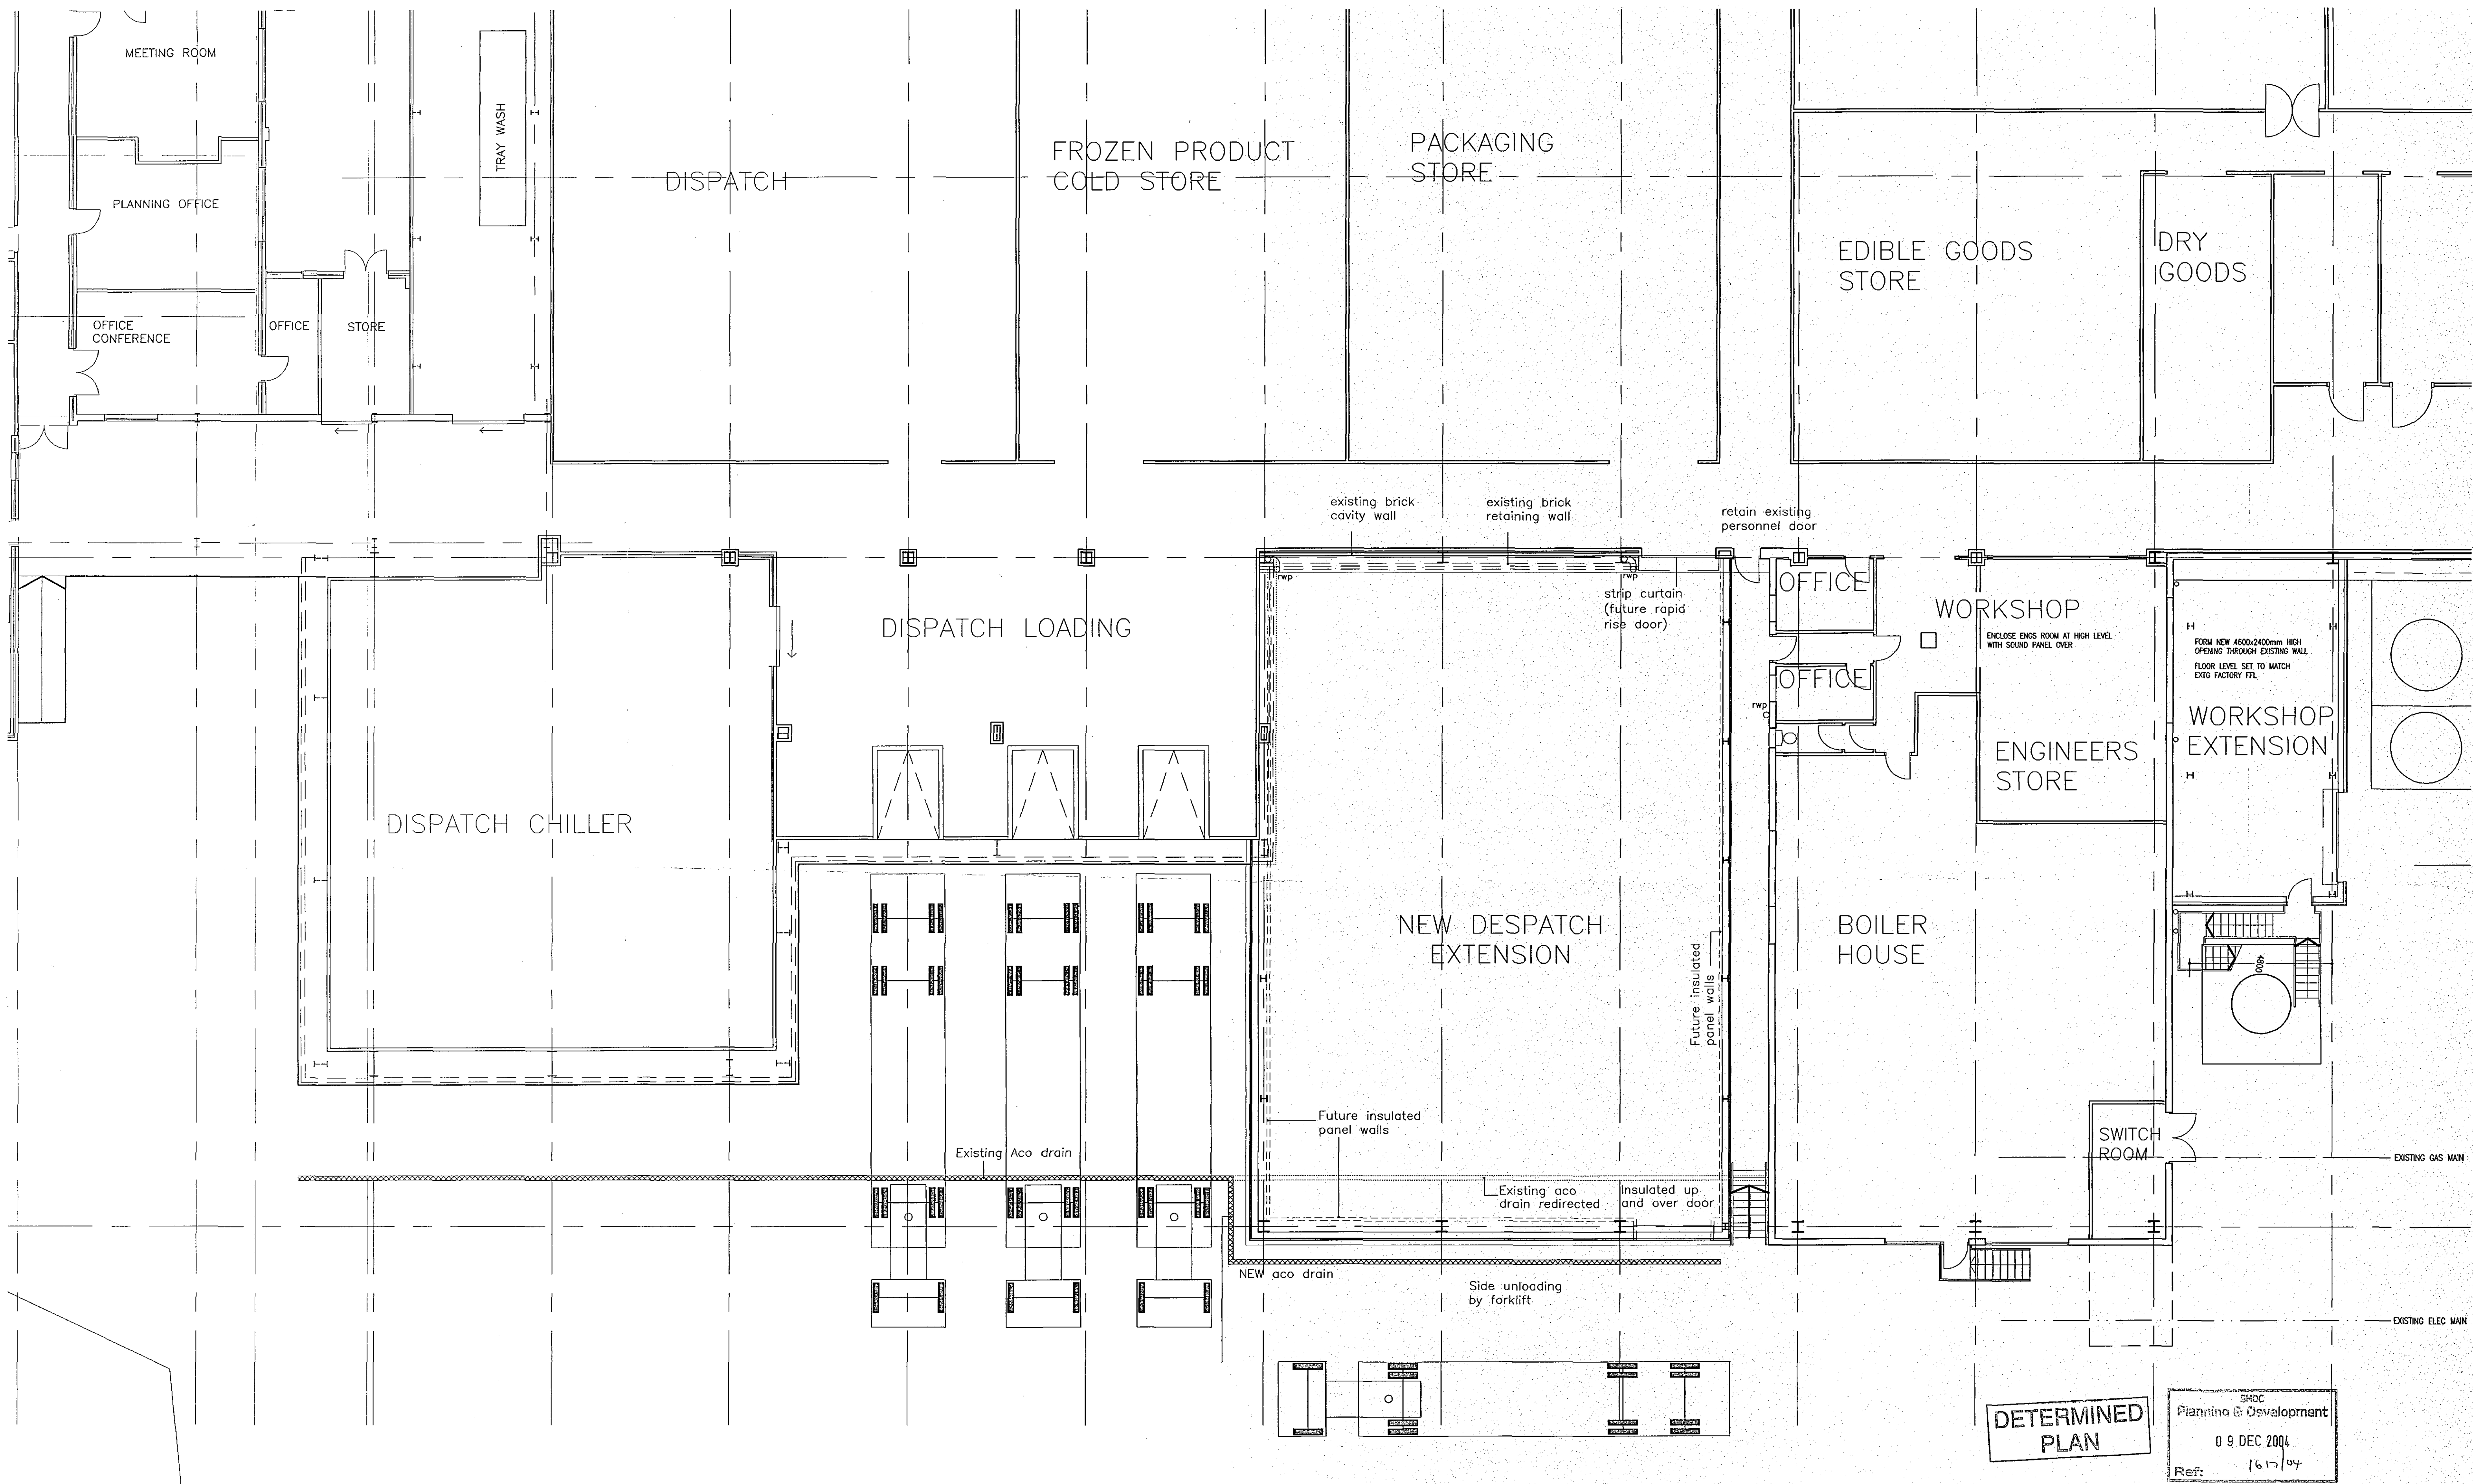

COPYRIGHT RESERVED
Do not scale. Dimensions to be checked on site.
Discrepancies to be reported before proceeding.

NOTES:
Planning Application Issue: Checked by:
Building Regulations Application Issue: Checked by:
Tender Issue: Checked by:
Final Issue: Checked by:

REVISIONS:
A: ADDITIONAL SITE INFORMATION ADDED: 19.11.04, RT
B: SIZE OF EXTENSION REDUCED IN WIDTH TO MAINTAIN FIRE ESCAPES: 02.12.04, WE
M: T: K: R: E: P: H: D: O: N: S: A: Q: 2004

DISPATCH AREA EXTENSION
ADAMS PORK PRODUCTS
FULNEY LANE SPALDING
DISPATCH EXTENSION
PETER HADDON AND PARTNERS architects
The Old Rectory, Rectory Lane, Milton Malsor
Northampton NN7 3AQ
Tel: 01604 858916 Fax: 01604 859123
e-mail: mail@peter-haddon.com

CAO Ref: DISX01	Date: NOV 2004	3548/02	B
Scale of A1: 1:100	Drawn: RT		