


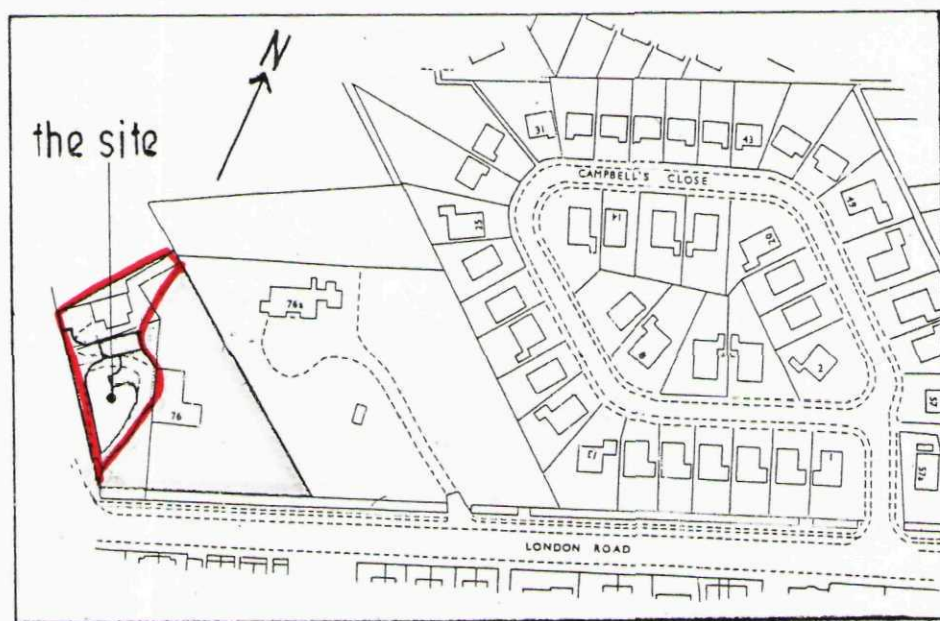

LOCATION PLAN 1/2500



SIDE ELEVATION