


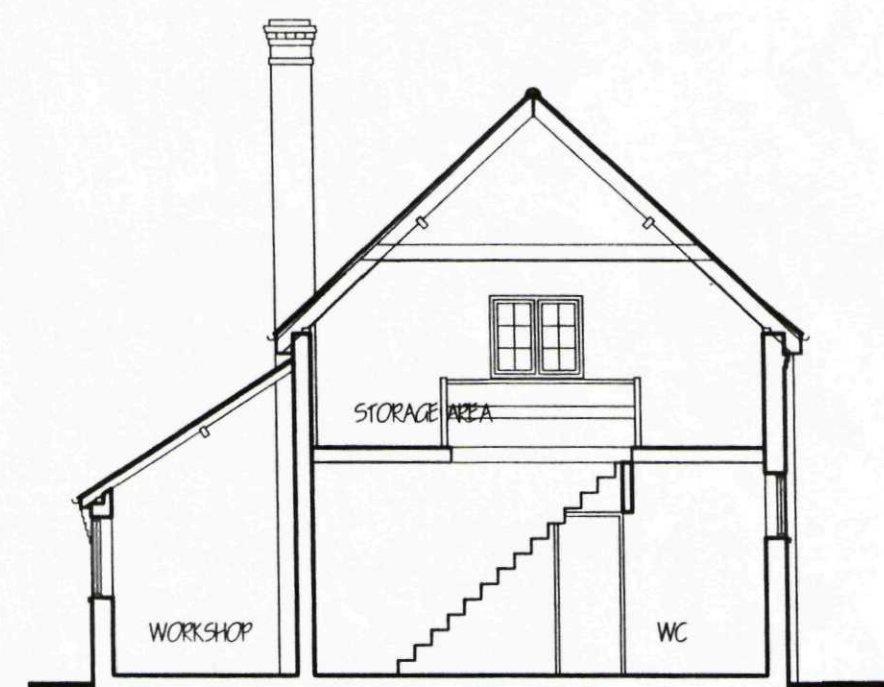


SECTION AA



REAR ELEVATION



FRONT ELEVATION

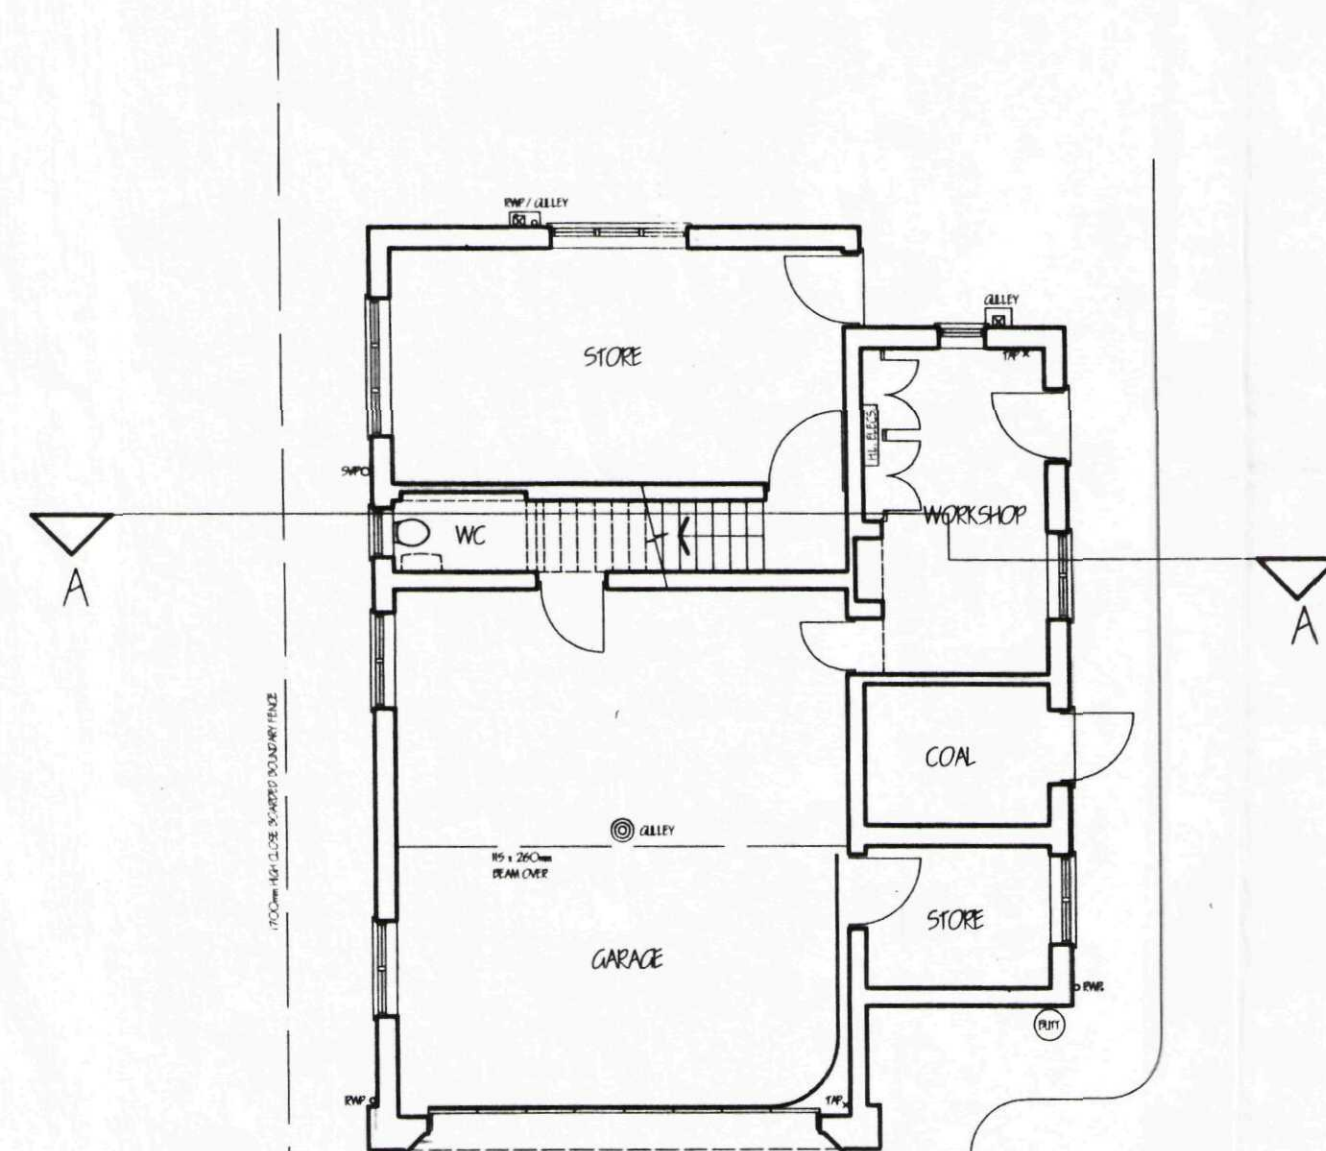

GROUND FLOOR PLAN

PLANS & ELEVATIONS AS EXISTING




LOCATION PLAN 1/2500




SIDE ELEVATION




SIDE ELEVATION

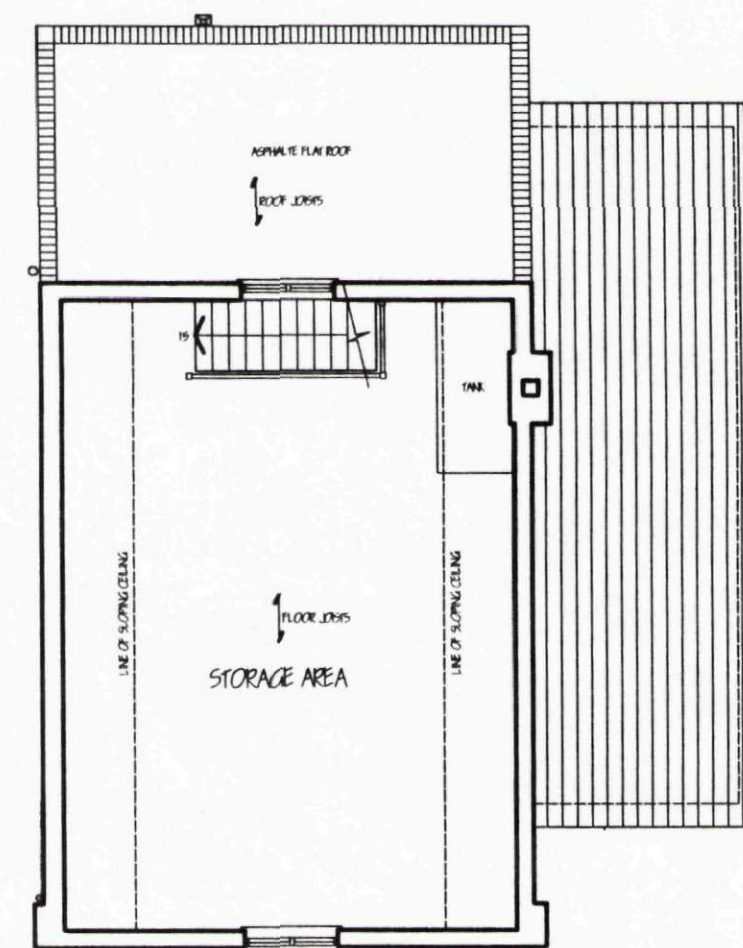

FIRST FLOOR PLAN

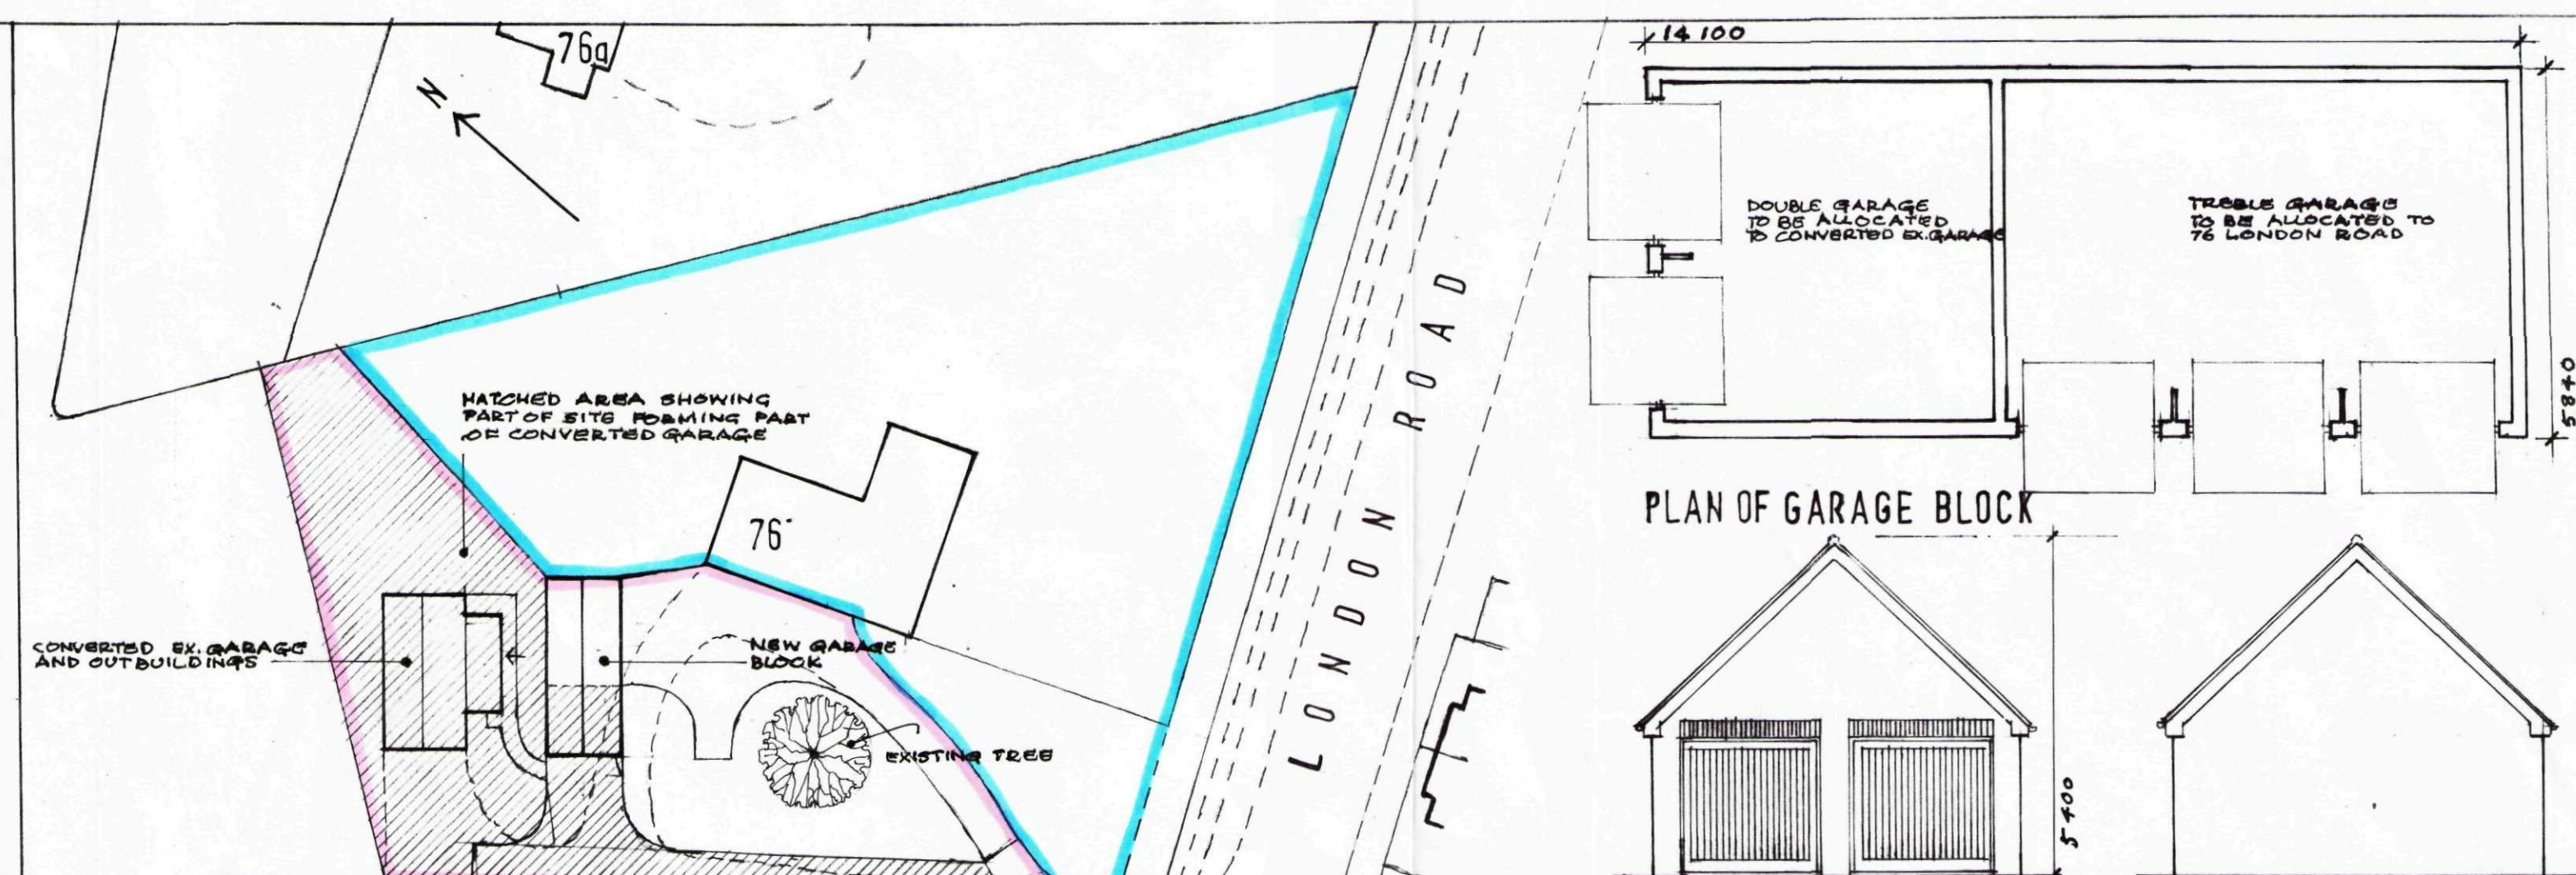


BLOCK PLAN 1/500

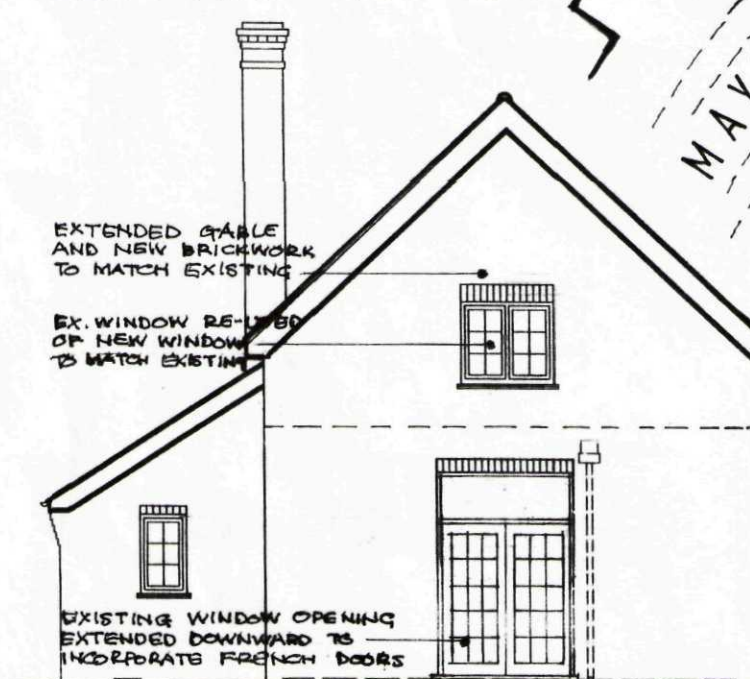


REAR ELEVATION




FRONT ELEVATION

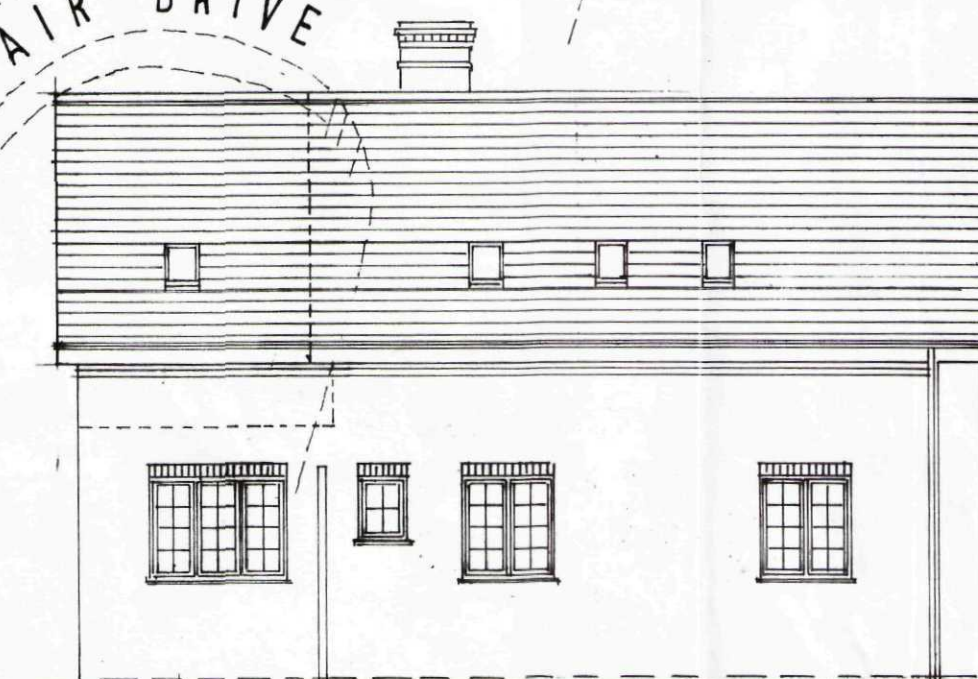


SIDE ELEVATION

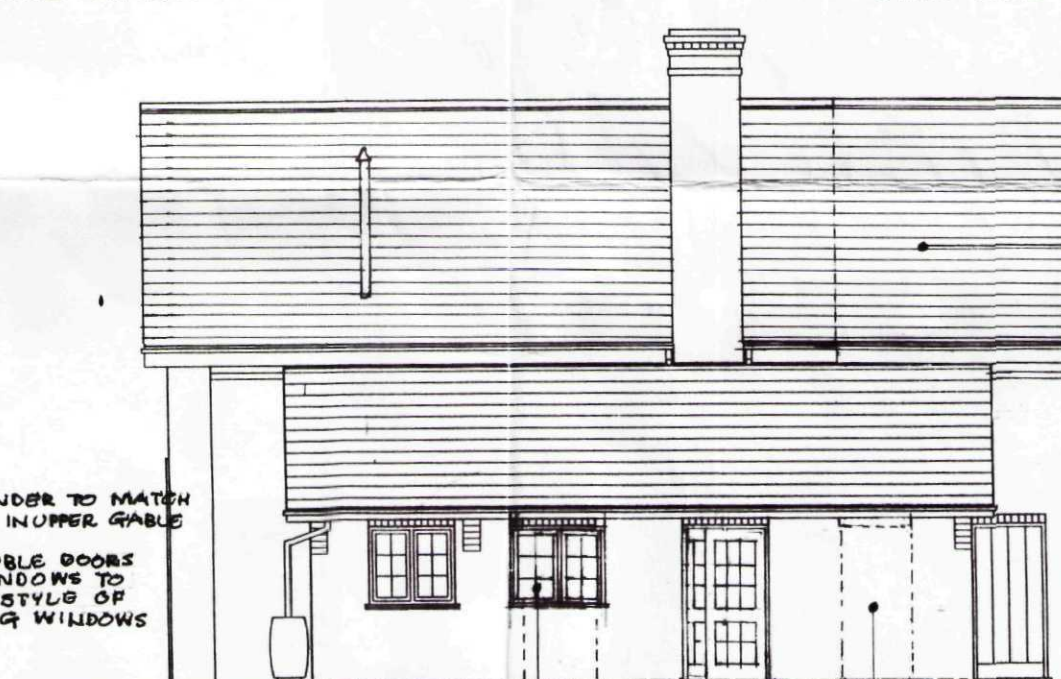


SIDE ELEVATION

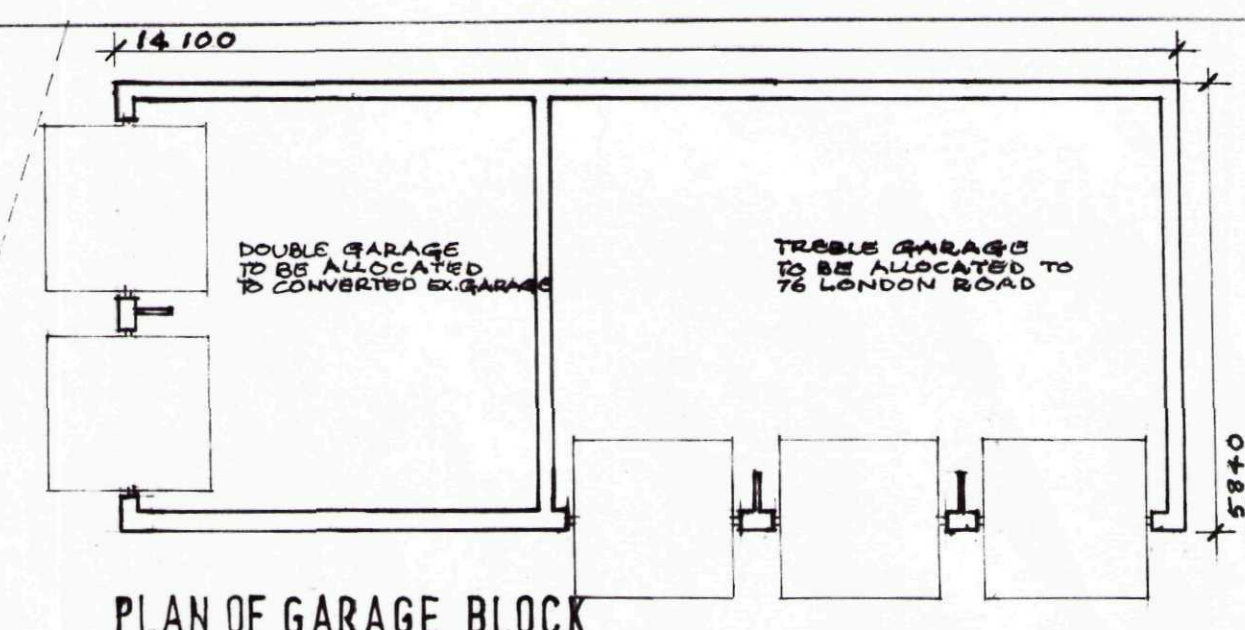


PLAN OF GARAGE BLOCK

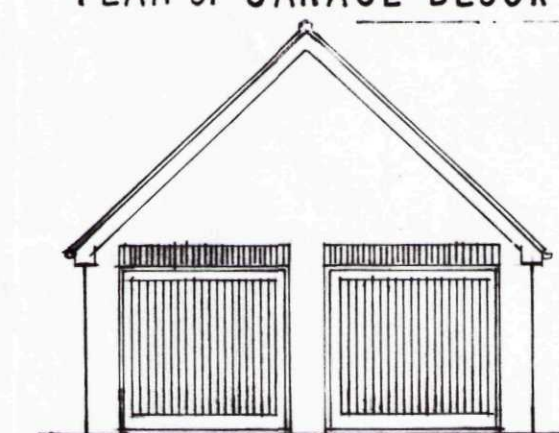


FRONT ELEVATION

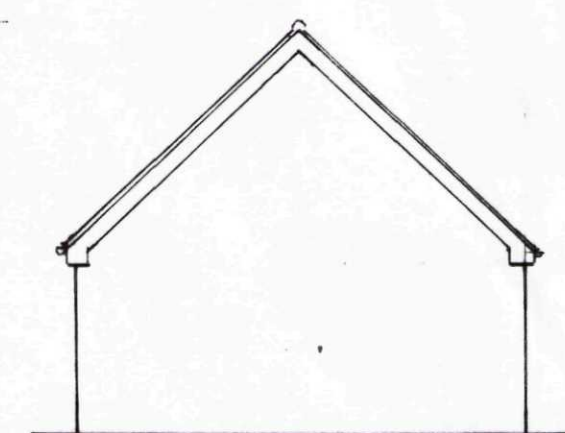


REAR ELEVATION

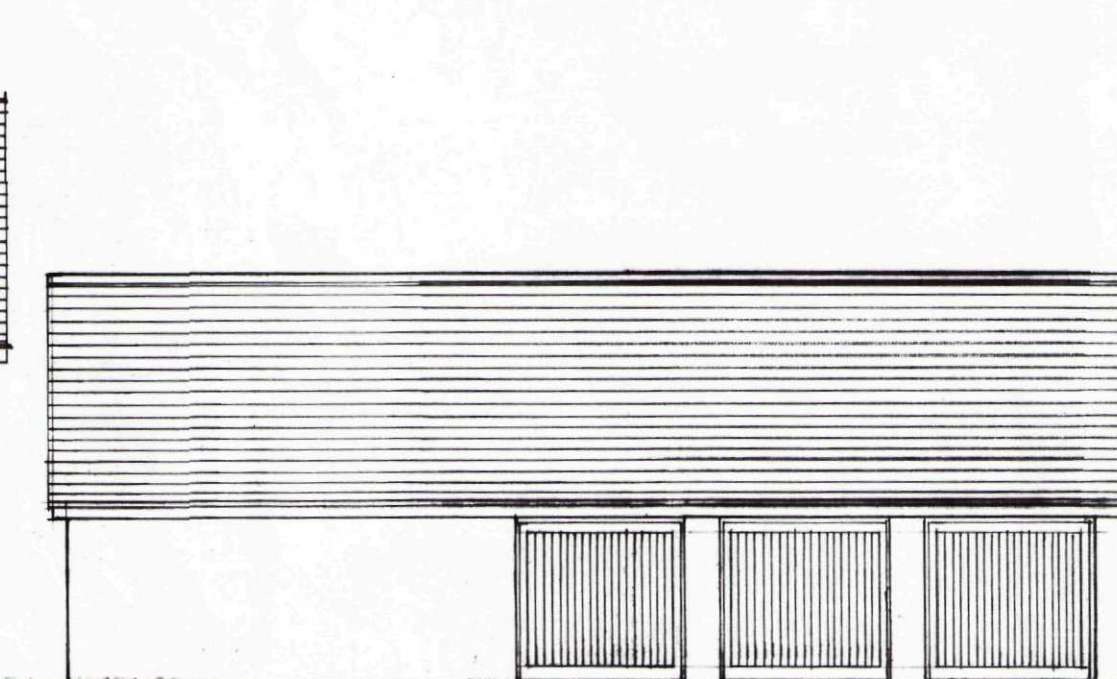

SIDE ELEVATION OF GARAGE BLOCK (OTHER SIDE ELEVATION IS BLANK BRICKWORK)

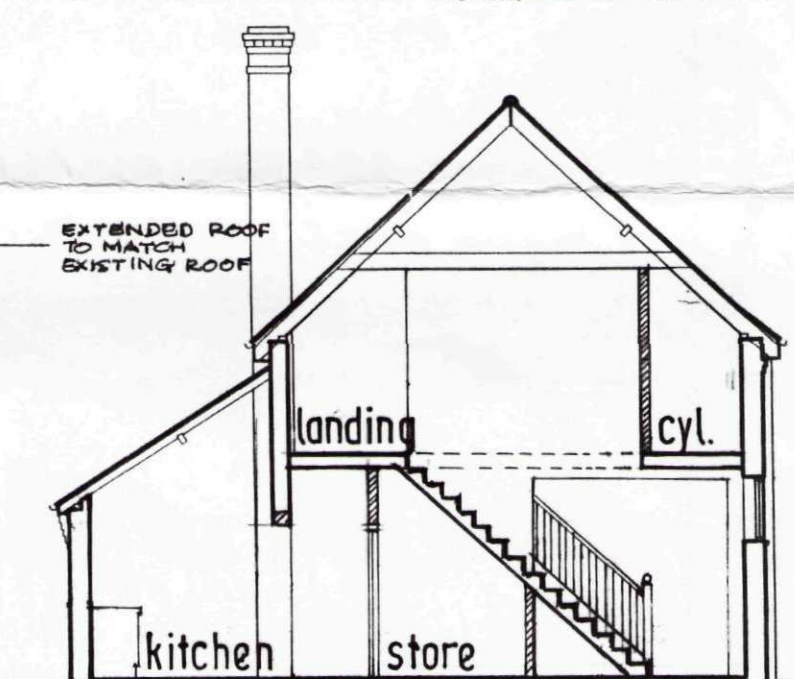

SECTION BB

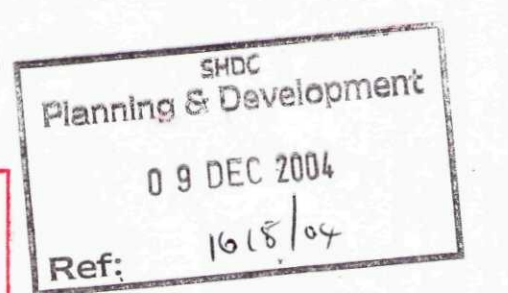

**DETERMINED PLAN**

AMENDMENT A (DEC 2004)  
GARAGE BLOCK INCREASED IN SIZE. GROUND FLOOR PLAN ADJUSTED AND EXTRA BEDROOM / EN SUITE ADDED TO FIRST FLOOR OVER EXISTING PLAT ROOF

© This drawing is copyright.  
Contractors must check all dimensions on site. Only figured dimensions are to be worked from. Any foundation depths indicated are indicative only and must be in accordance with the consulting engineers design and/or agreed on site with the local authority during excavations. Any discrepancies in the information contained herein must be reported to the Architect before work proceeds.  
Drawings to be read with Engineers calculations / report where applicable.  
Note: If drawing details existing structures, we have not inspected woodwork or other parts of the structure which are covered, unexposed or inaccessible and we are therefore unable to report that any such part of the property is free from defect.

|                                                                                             |                               |      |         |
|---------------------------------------------------------------------------------------------|-------------------------------|------|---------|
| Project ALTERATIONS TO EX. GARAGE & OUTBUILDINGS AT 76 LONDON RD. SPALDING TO FORM DWELLING |                               |      |         |
| Drwg.                                                                                       | PLANS/ELEVATIONS EXT/PROPOSED |      |         |
| Scale                                                                                       | 1:100, 1:2500, 1:500          | Date | Nov '04 |
| Drwg. no.                                                                                   | 411418/01                     | Rev. | A       |

architects • designers • planning consultants  
Old School House • 36 Boston Road • Sleaford  
Lincolnshire • NG34 7EZ • Tel. 01529 414141  
Fax 01529 415757

olive wicks associates

