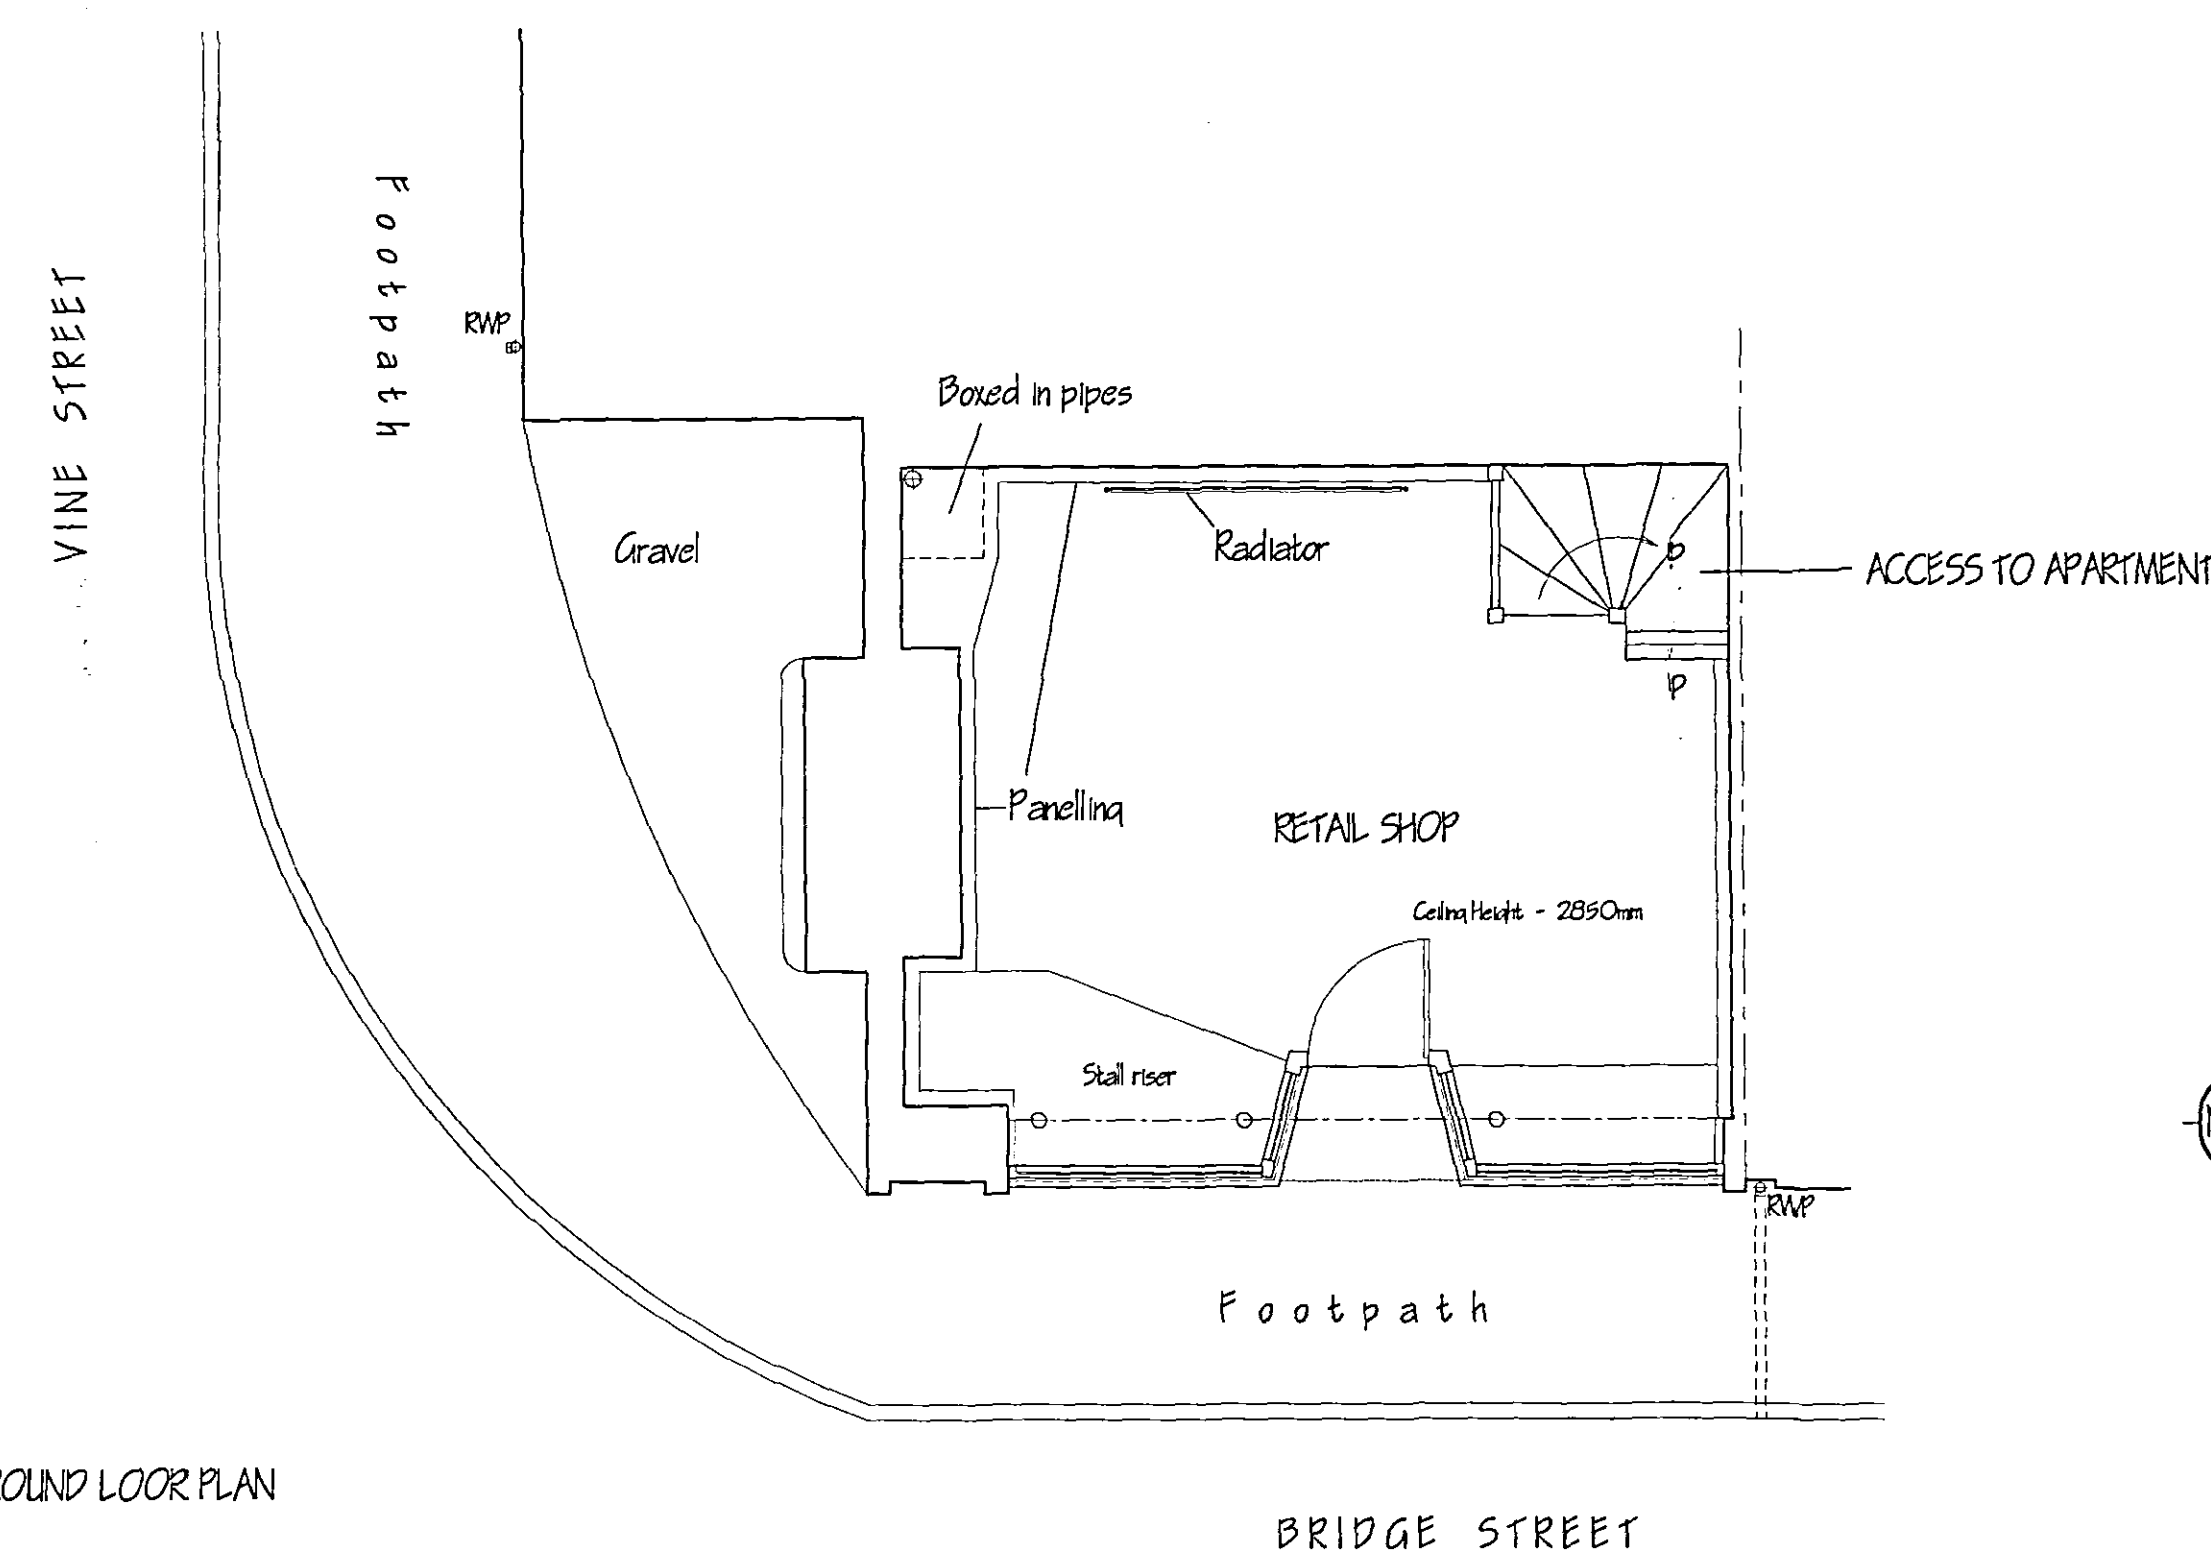
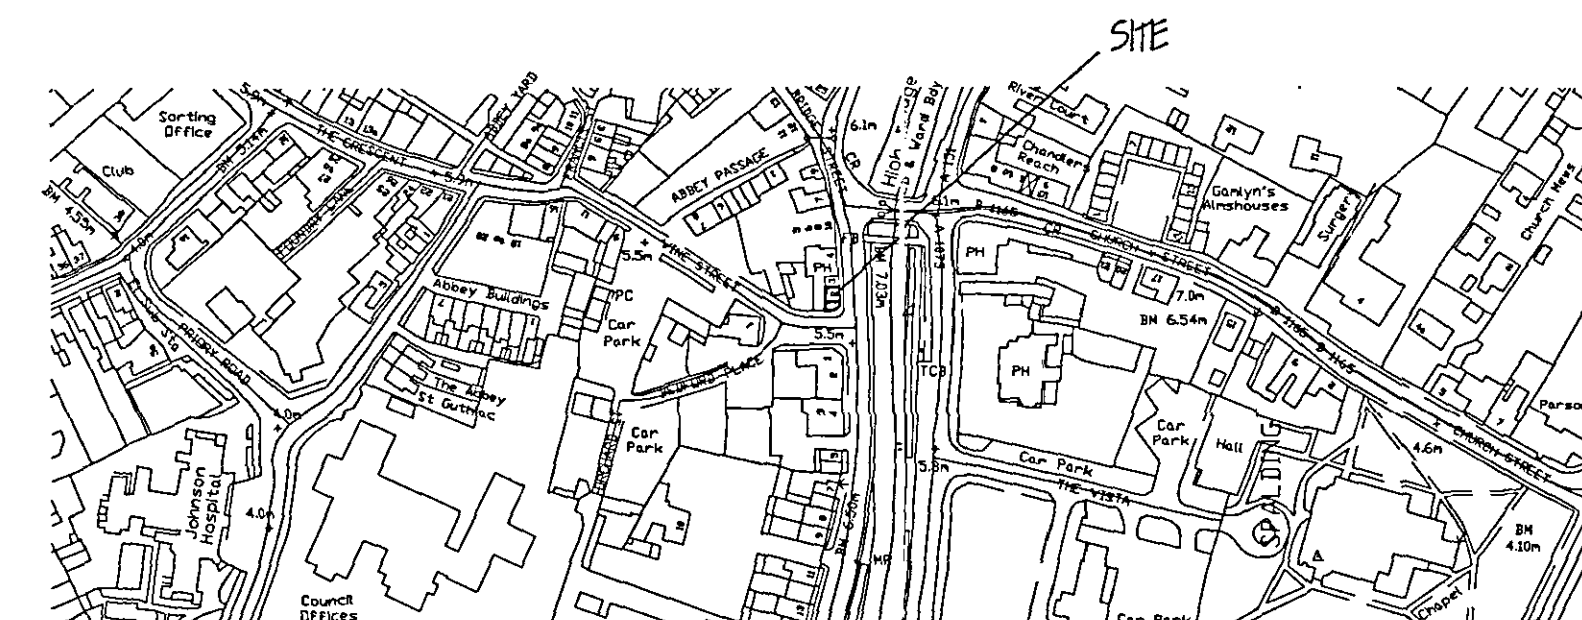
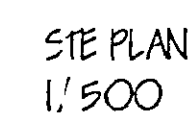


[illegible]

LOCATION PLAN
1,2500

2410776

$\therefore 162410$