


Condition 9.
Lighting to the shared access roadway shall consist of double headed, 2.0m high post, lanterns (similar to attached detail), 1 per each property (5 in total).
Each lantern to have energy saving bulbs and day/night sensors.

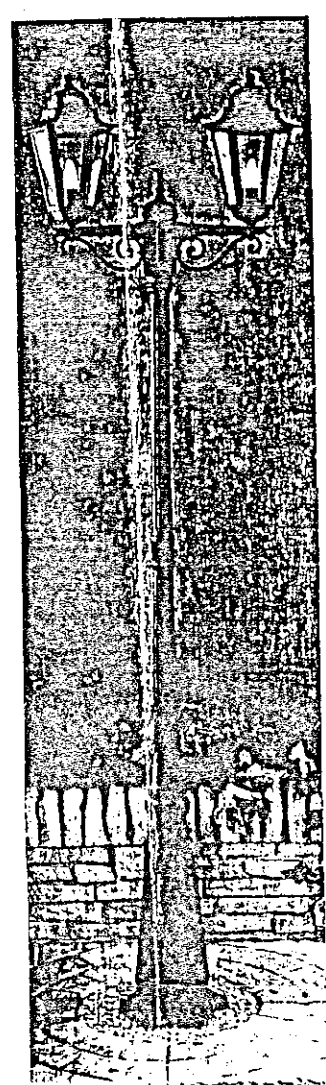

**Double Headed
2 Metre Post Lantern**
Matt black finish.
Constructed of rust proof
die cast aluminium.
6 clear glass panels.
Size: (HxWxD)
2200x660x220mm.
Lamps: 2x100W ES GLS or
60W Candle

