



CONSERVATORY 28 BIRCH GROVE SPALDING

DETERMINED
PLAN

SHDC
Planning & Development

13 DEC 2004

Ref: 1631/04

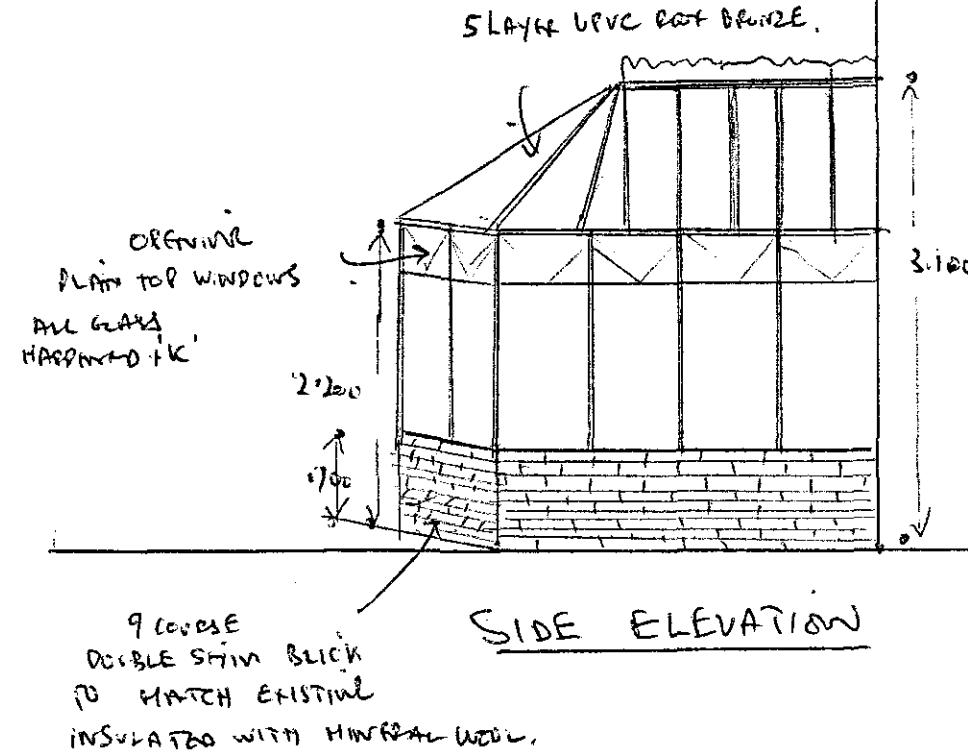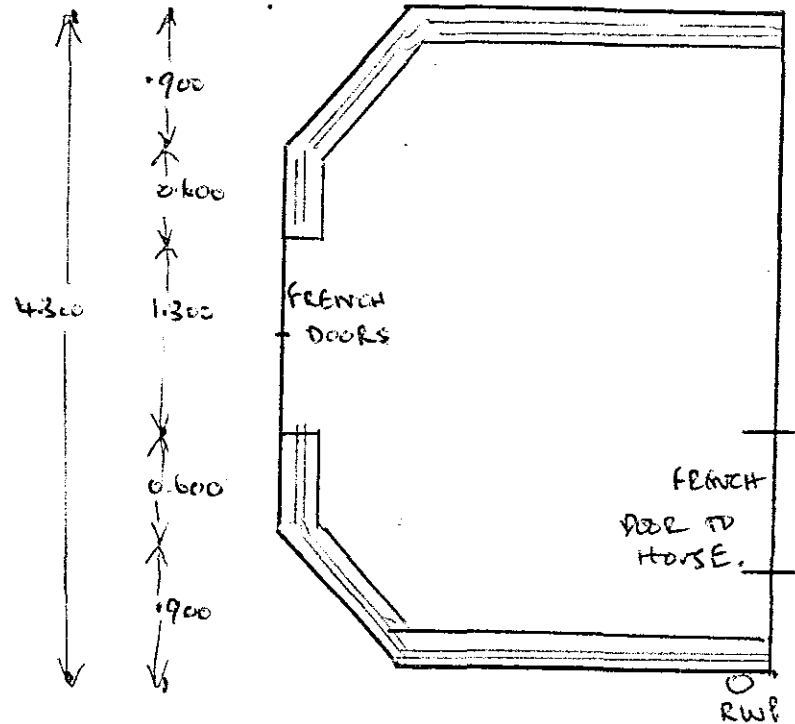

SCALE 1:50