



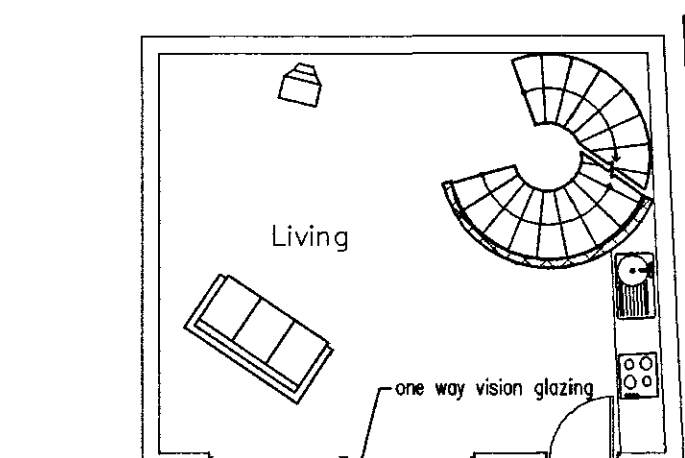

GROUND FLOOR PLAN OF FLAT 4


5600

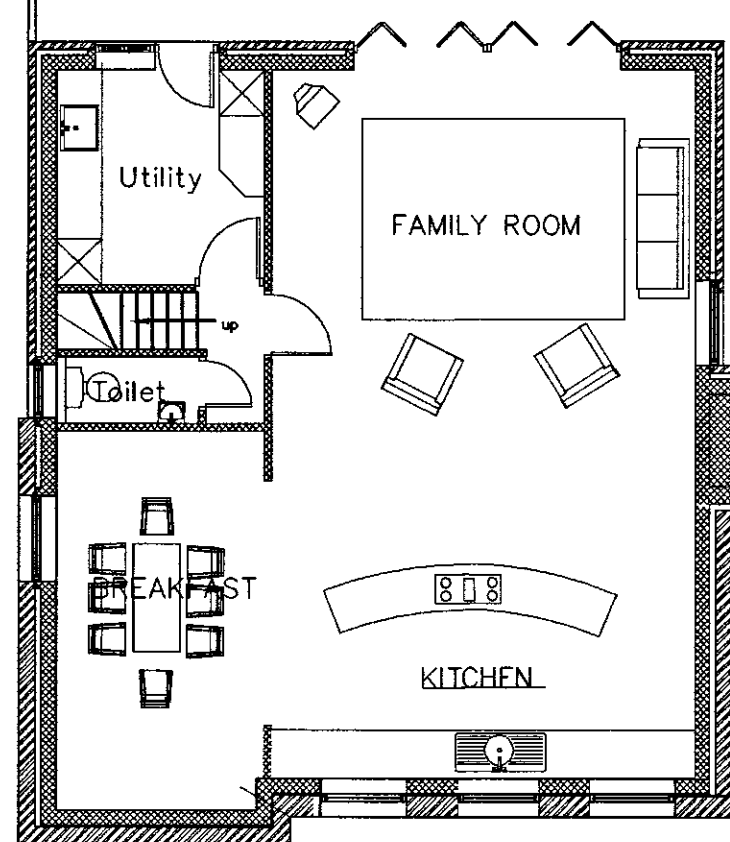


LOWER GROUND FLOOR PLAN FLAT 1

No. 42


No. 43

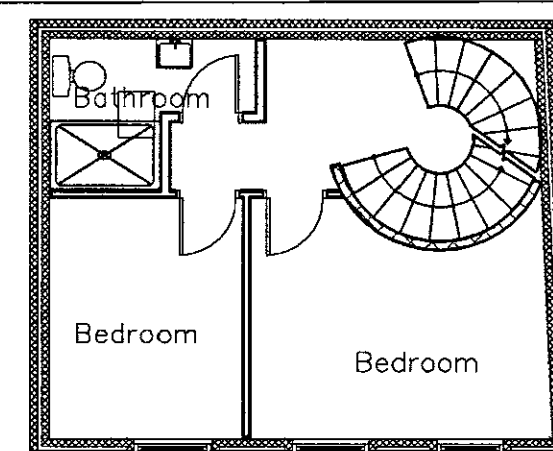


FIRST FLOOR PLAN FLAT 4

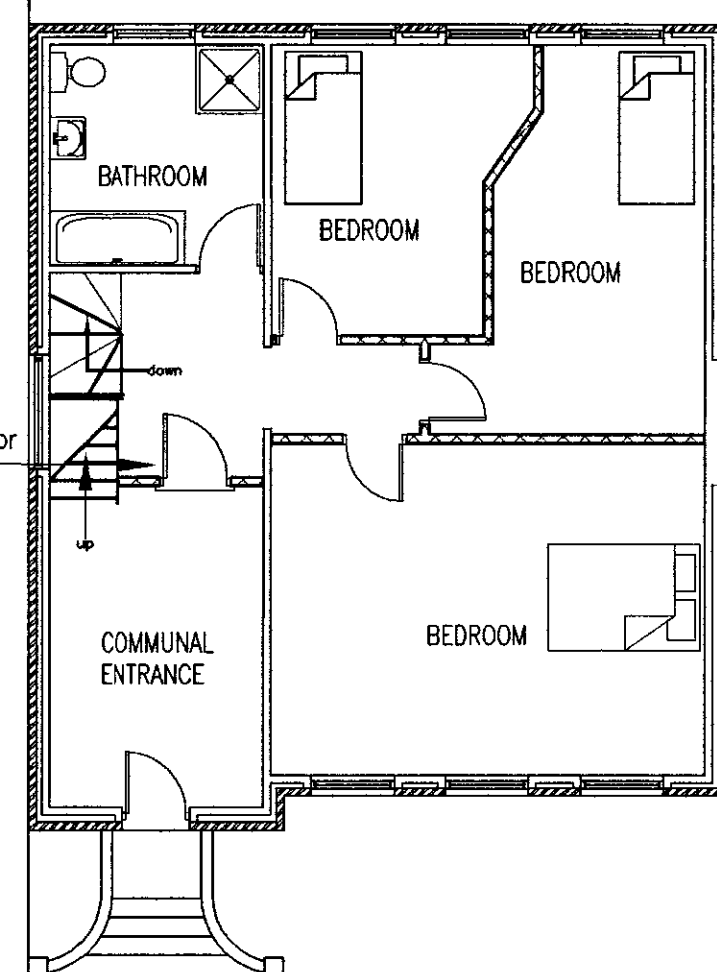


UPPER GROUND FLOOR PLAN FLAT 1

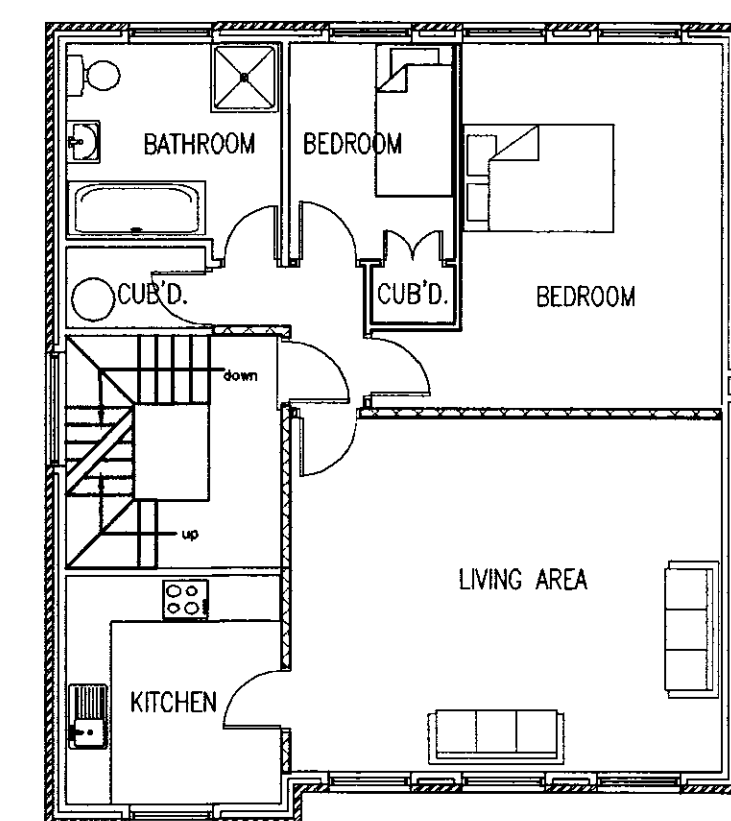

FIRST FLOOR PLAN FLAT 2

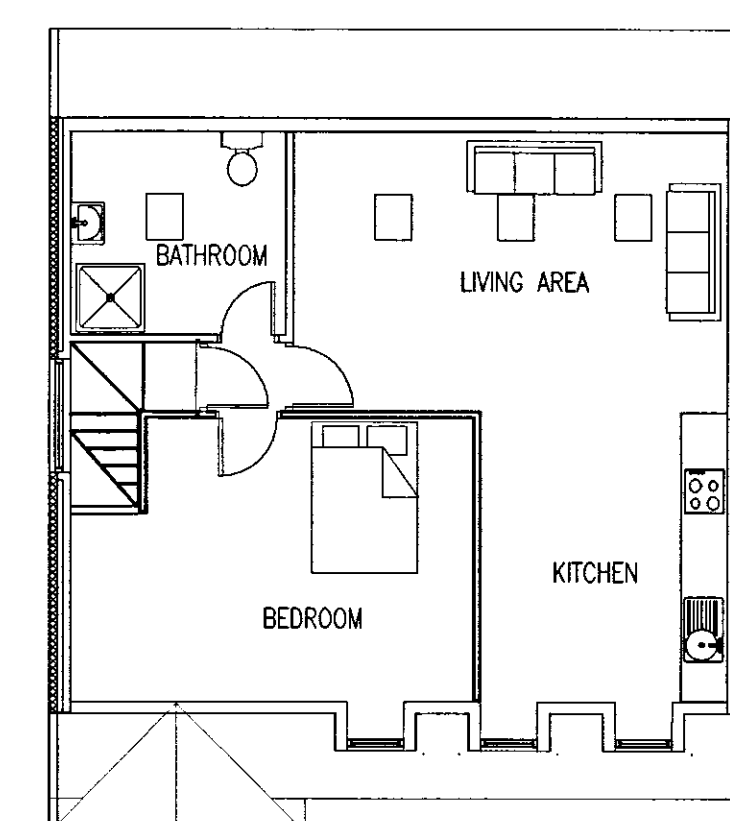


ATTIC FLOOR PLAN FLAT 3

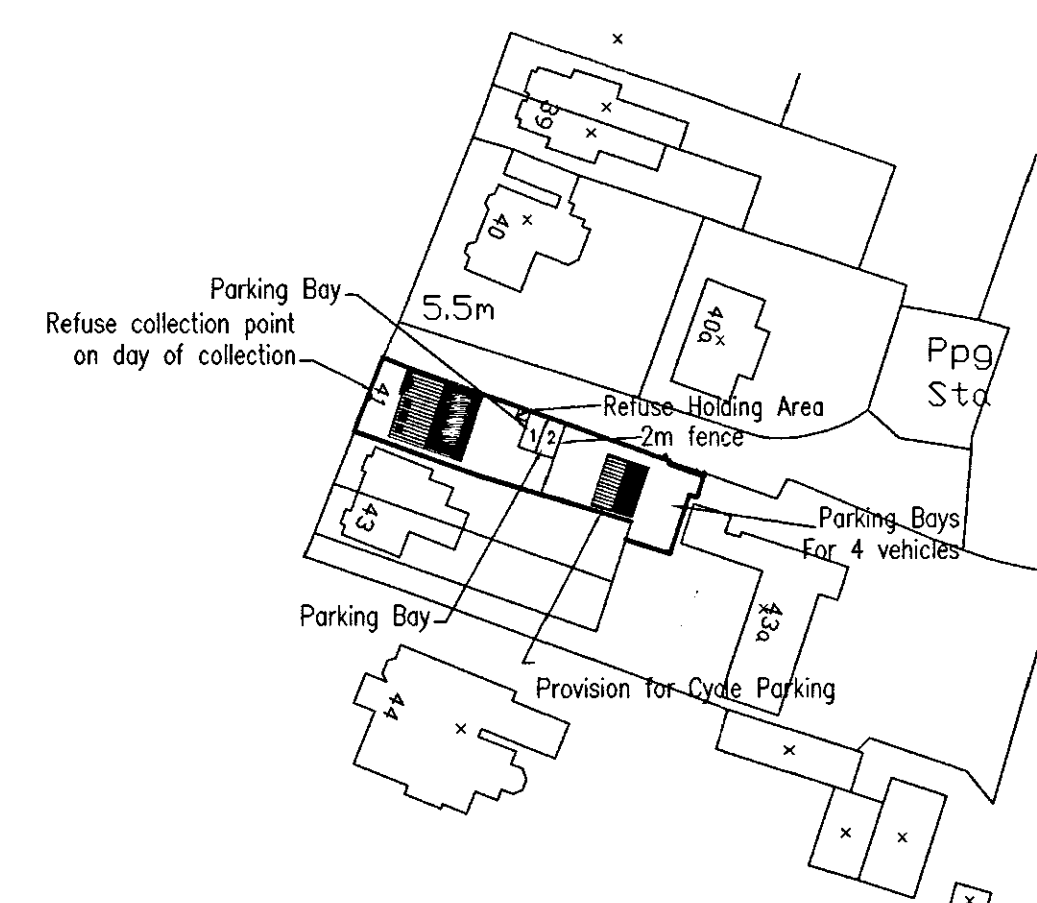

BLOCK PLAN

Ref: b	Environment Agency Comments	MARCH 20
Ref: a	Planning Officers Comments	JAN 2008
Ref:	Revision:	Date:

WENMAN BUILDING DESIGN Ltd.
2 Austendyke Road
Weston Hills
Spalding
Lincs. PE12 6BX
Tel/Fax 01775 724171
Mobile 0784 1718457

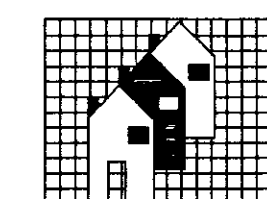

Project: PROPOSED CONVERSION OF 41 COWBIT ROAD
AND CURTLIDGE BUILDINGS TO FOUR FLATS

AMENDED PLAN

Ref.

Client: MR & MRS HOWES
41 COWBIT ROAD
SPALDING, Lincs

DRAWING:

PROPOSED UPPER GROUND FLOOR PLAN
PROPOSED FIRST FLOOR PLAN
PROPOSED ATTIC PLAN
PROPOSED CURTIDGE BUILDING FLOOR PLAN
BLOCK PLAN

DRAWING N°:	DATE:
WEN/1212/07/01b	MARCH 2008

DRAWN BY: RW	SCALES: 1:100 1:500
-----------------	------------------------

[illegible]

COWBIT ROAD