

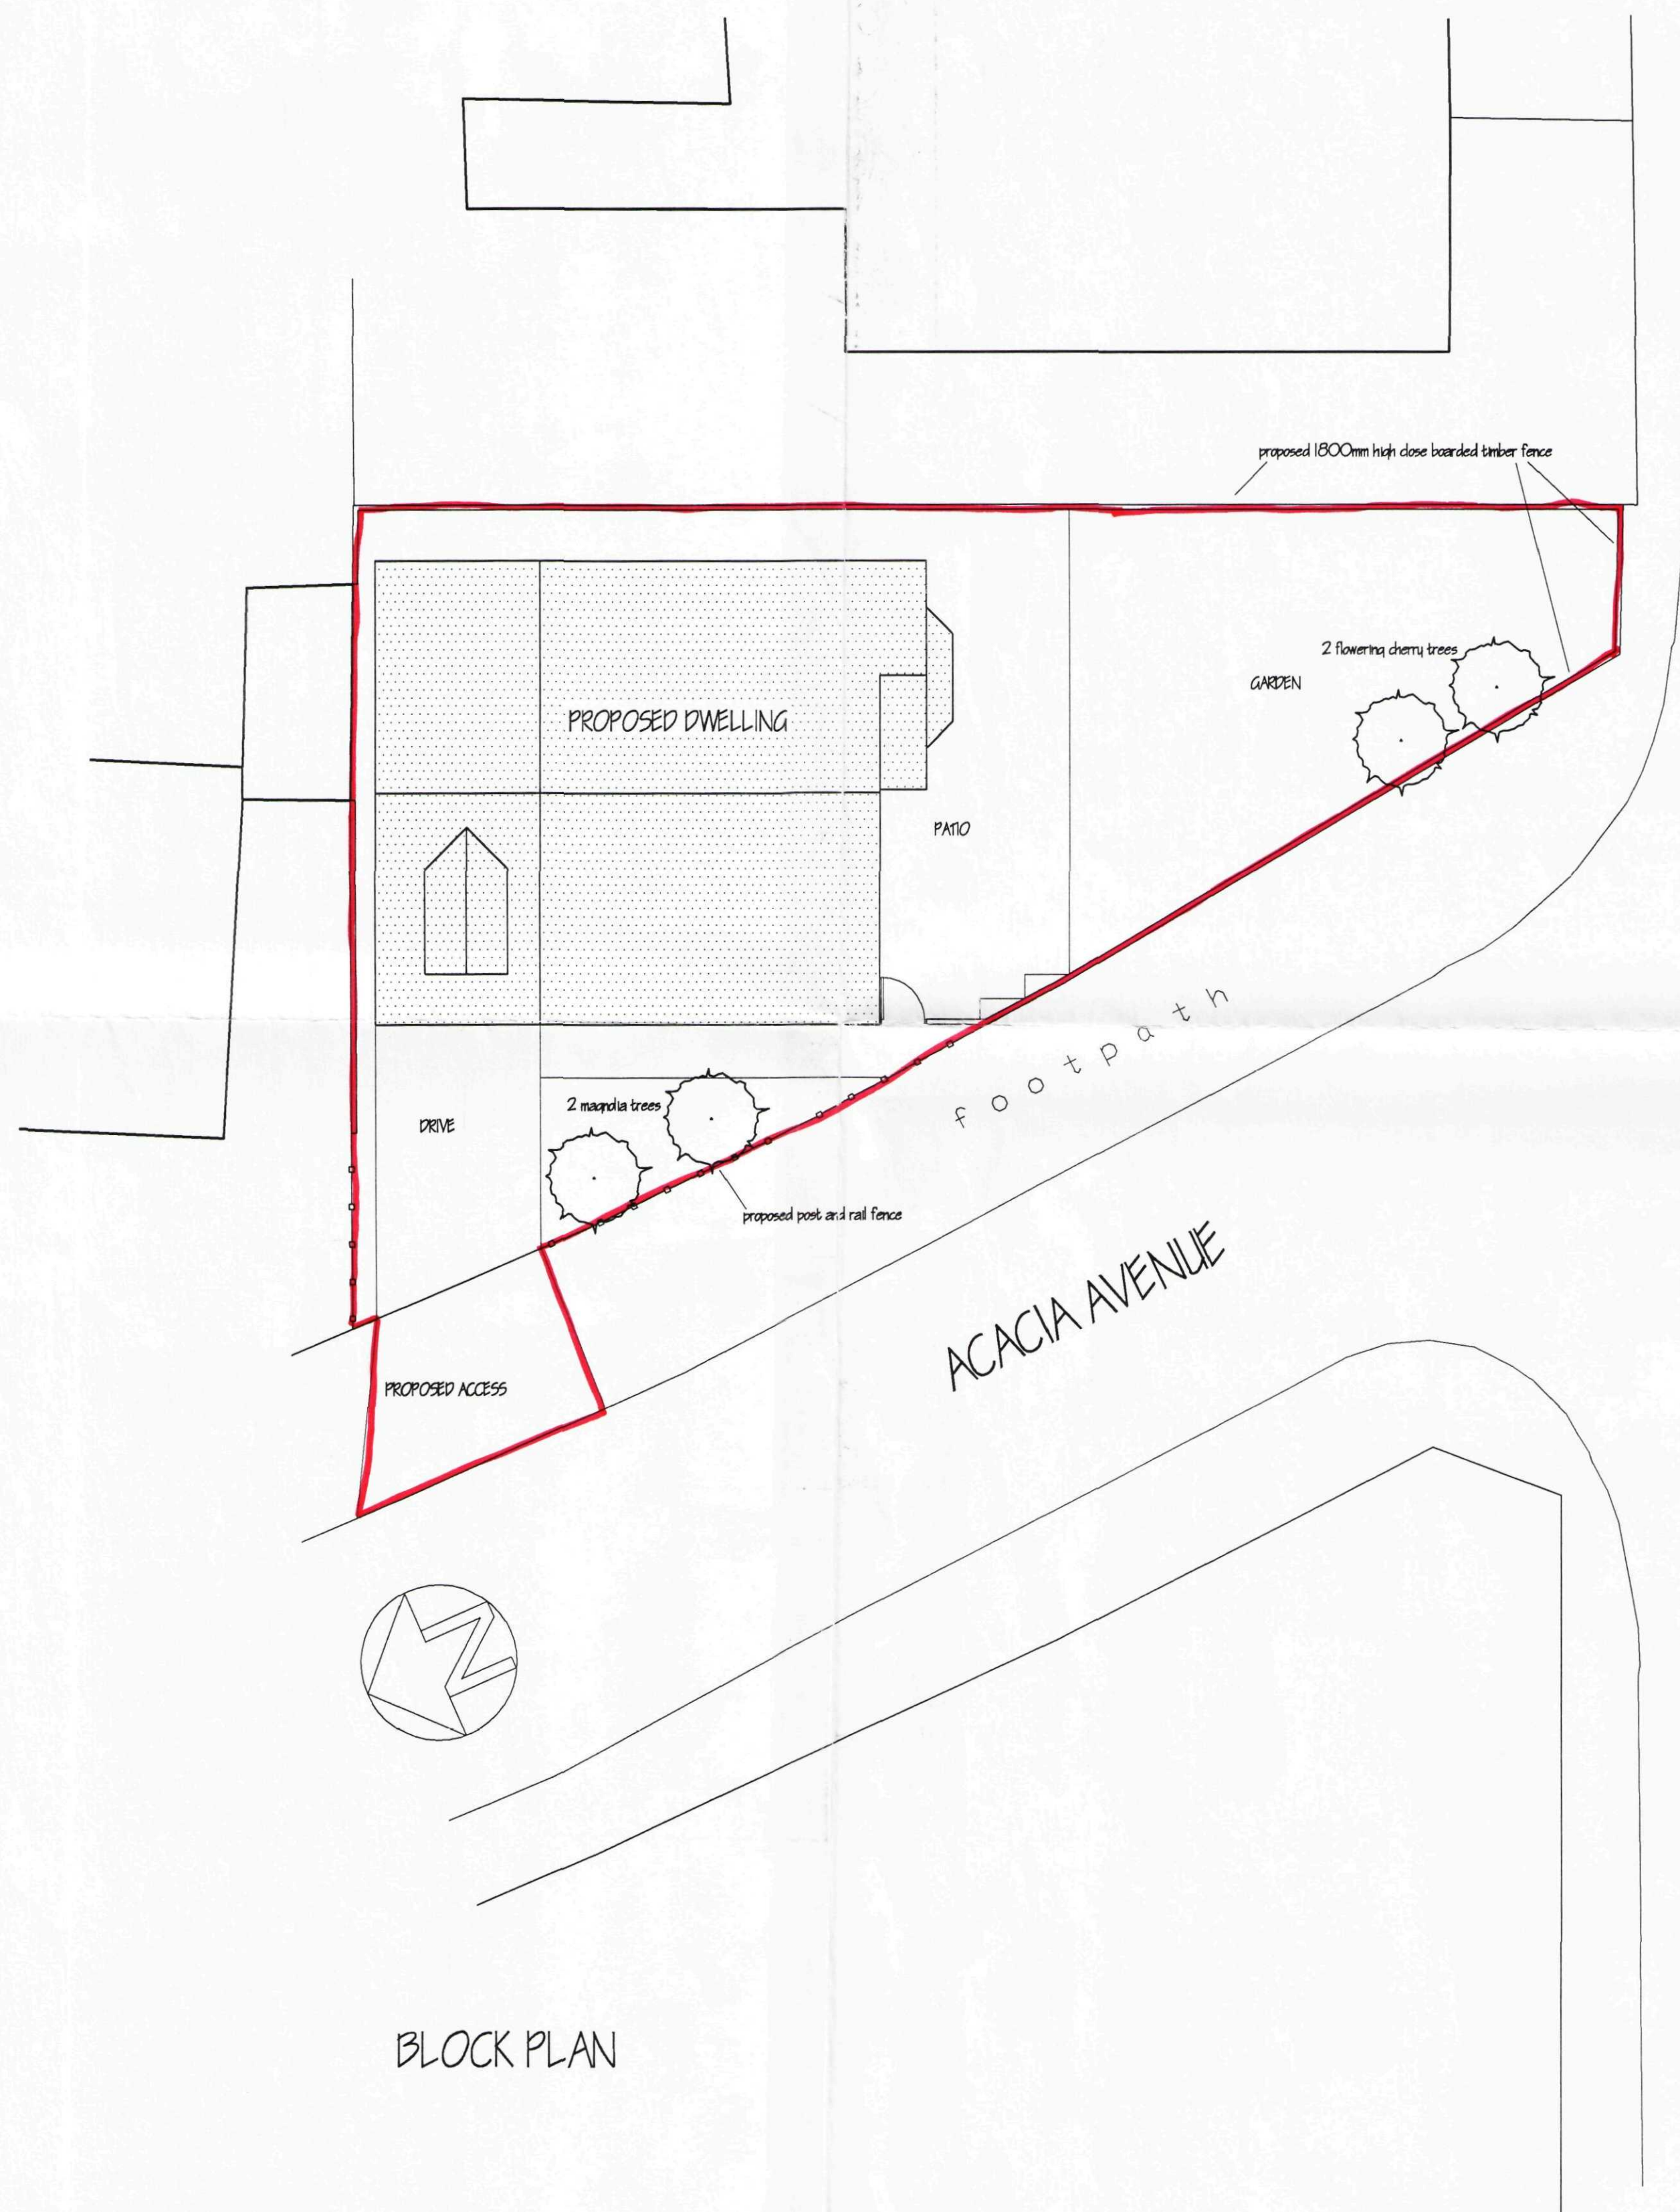


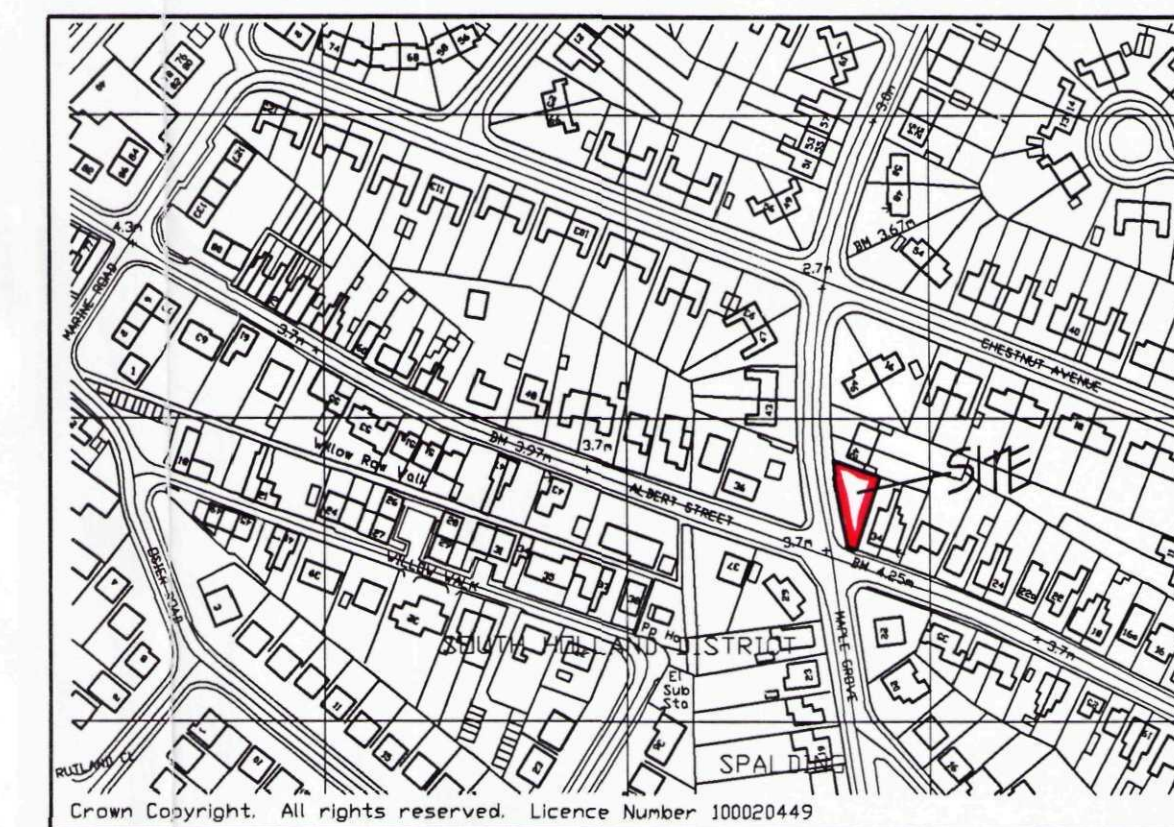

BLOCK PLAN

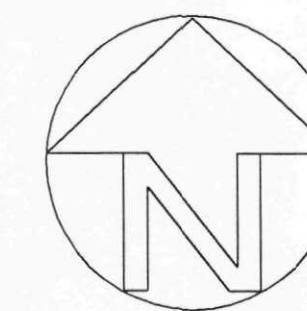

LOCATION PLAN

LANDSCAPING, TREE AND SHRUB PLANTING
All new trees are to be as shown on plan and are to be standard.
all planting to be in accordance with BS 4428: 1989 and amendment no. 1 (1991)
all trees to be planted with minimum 600mm plastic mulch mat and to be staked, tied and tubed
1/3 to 1/2 bag of peat free and shrub planting compost to be incorporated into backfill for each tree hole
Provide to the north western and north eastern boundary provide post and rail fence
backed with hawthorn hedging.

EXTERNAL MATERIALS
BRICKS TO BE MARSHALL ROCHESTER BLEND
TILES TO BE DARK BLUE SPANISH FURNA SLATE
SILLS TO BE CONCRETE OR RECONSTRUCTED STONE
WINDOWS TO BE WHITE FINISHED SLIDING SASH STYLE (but not necessarily sliding sash)
RAINWATER GOODS TO BE BLACK FINISHED
FRONT DOOR TO CLIENTS COLOUR

Not for
SUPERSEDED

SHDC
Planning & Development
15 DEC 2004
Ref: H16/1642/04

ref:	revision	date
A	CLIENTS A-15	DEC 2004
G. R. MERCHANT I. ENG AMICE FIWO ARCHITECTURAL, STRUCTURAL AND LAND DRAINAGE CONSULTANTS Unit 4, Wrights Mews 12A Park Road, Holbeach, Spalding, Lincs. PE12 7EE Tel: 01406 490800 Fax: 01406 428744 E-Mail: G. R. Merchant @ Merchant. FS. Co. UK		
Project		
PROPOSED 3 BEDROOM HOUSE + GARAGE ADJACENT 42 ACACIA AVENUE SPALDING LINGS		
Client		
MR DARREN WANN		
Drawing		
BLOCK AND LOCATION PLANS		
Job Ref.	Drawing No.	
1083/04	01A	
Date	Drawn	
DEC 2004	JPW	
Scales		
1/100 1/2500		
DO NOT SCALE FROM THIS DRAWING This drawing is copyright and may not be altered, traced, photographed or used for any other purpose other than that for which it is issued. The General Contractor is to check all dimensions on site and report any discrepancies to the Architect. All details shown on this drawing including foundations are based upon typical site conditions related to the area. No responsibility can be accepted for abnormal conditions which may be discovered during construction unless reported to the Architect so that design amendments may be considered. Site and surveys are recommended in respect of foundations to establish specific site conditions before foundation work is undertaken. This drawing is limited in the amount of information contained and does not purport to contain a full specification of the works. It is solely for the purpose of obtaining Planning / Building Regulation approval. This drawing must not be used as a contract document alone. The works will not be supervised or inspected on site by G.R. Merchant or any representative thereof. It is the client or their appointed agents responsibility to control workmanship, substitution of materials, adherence to specification, variations to contract etc. All materials to be new unless otherwise stated and all components and materials etc. to be used fitted and installed etc. in strict accordance with manufacturers instruction and relevant code of practice. Materials shall conform to appropriate British standard specification or BSIA certificate or European code equivalent. The Employer / Client shall ensure that the selected contractor is competent with and adopts all measures necessary to achieve compliance with Health and Safety legislation for Building sites and Work places. The Employer / Client is advised that should the works need to comply with the Construction Design and Management Regulations an independent Planning Supervisor will be required. The works shall comprise of all that is shown on the drawing and details. Work that may not specifically shown but may be reasonably inferred as necessary to carry out the works shall be deemed to be included.		