



CONSTRUCTION LTD
RINGTON LODGE - KENSINGTON GATE
FLEET FEN - HOLBEACH
LINCOLNSHIRE - PE15 6GS
Telephone: 44 (0)1405 424406
Facsimile: 44 (0)1405 424407
e-mail: rps@rpsconstruction.co.uk

REVISIONS

Client

Fowler Welch
Coolchain

Site

West Marsh Lane
Spalding
Lincolnshire


Project

Proposed Extension to the
Existing Building

Drawing Reference

Part Site Plan
GA1

Scale - 1:300 (A1)

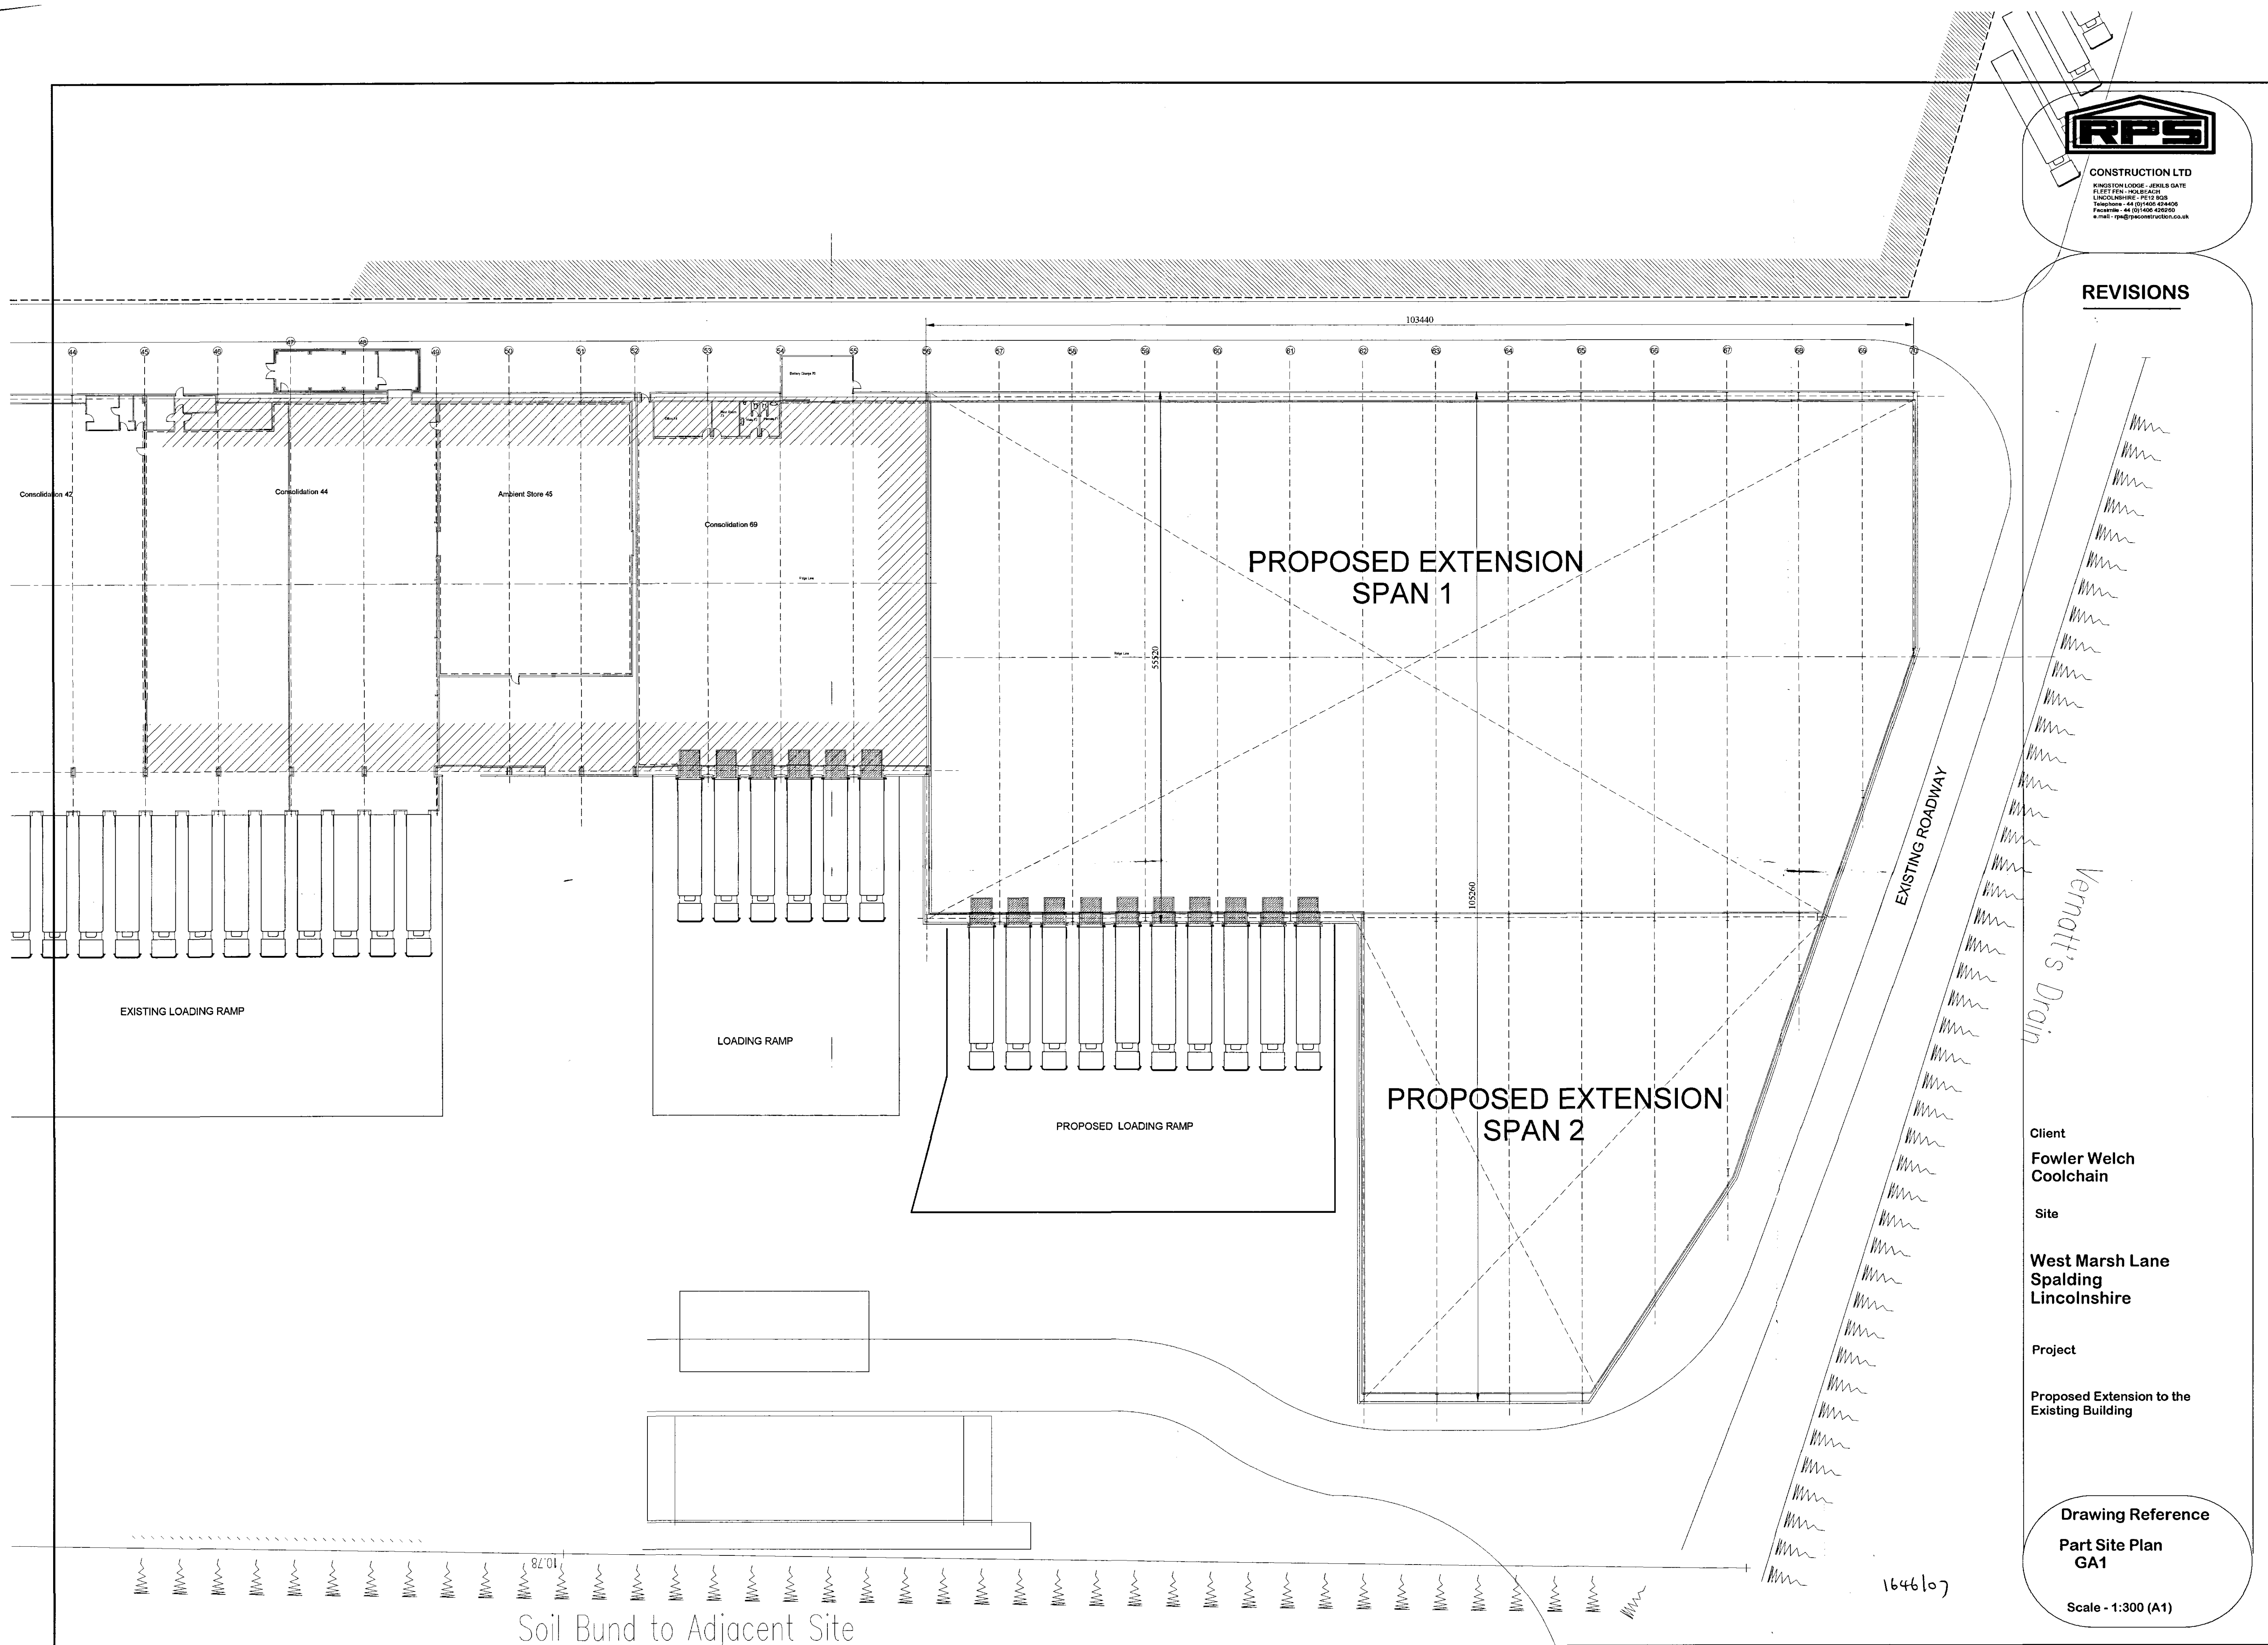

DETERMINED
PLAN