


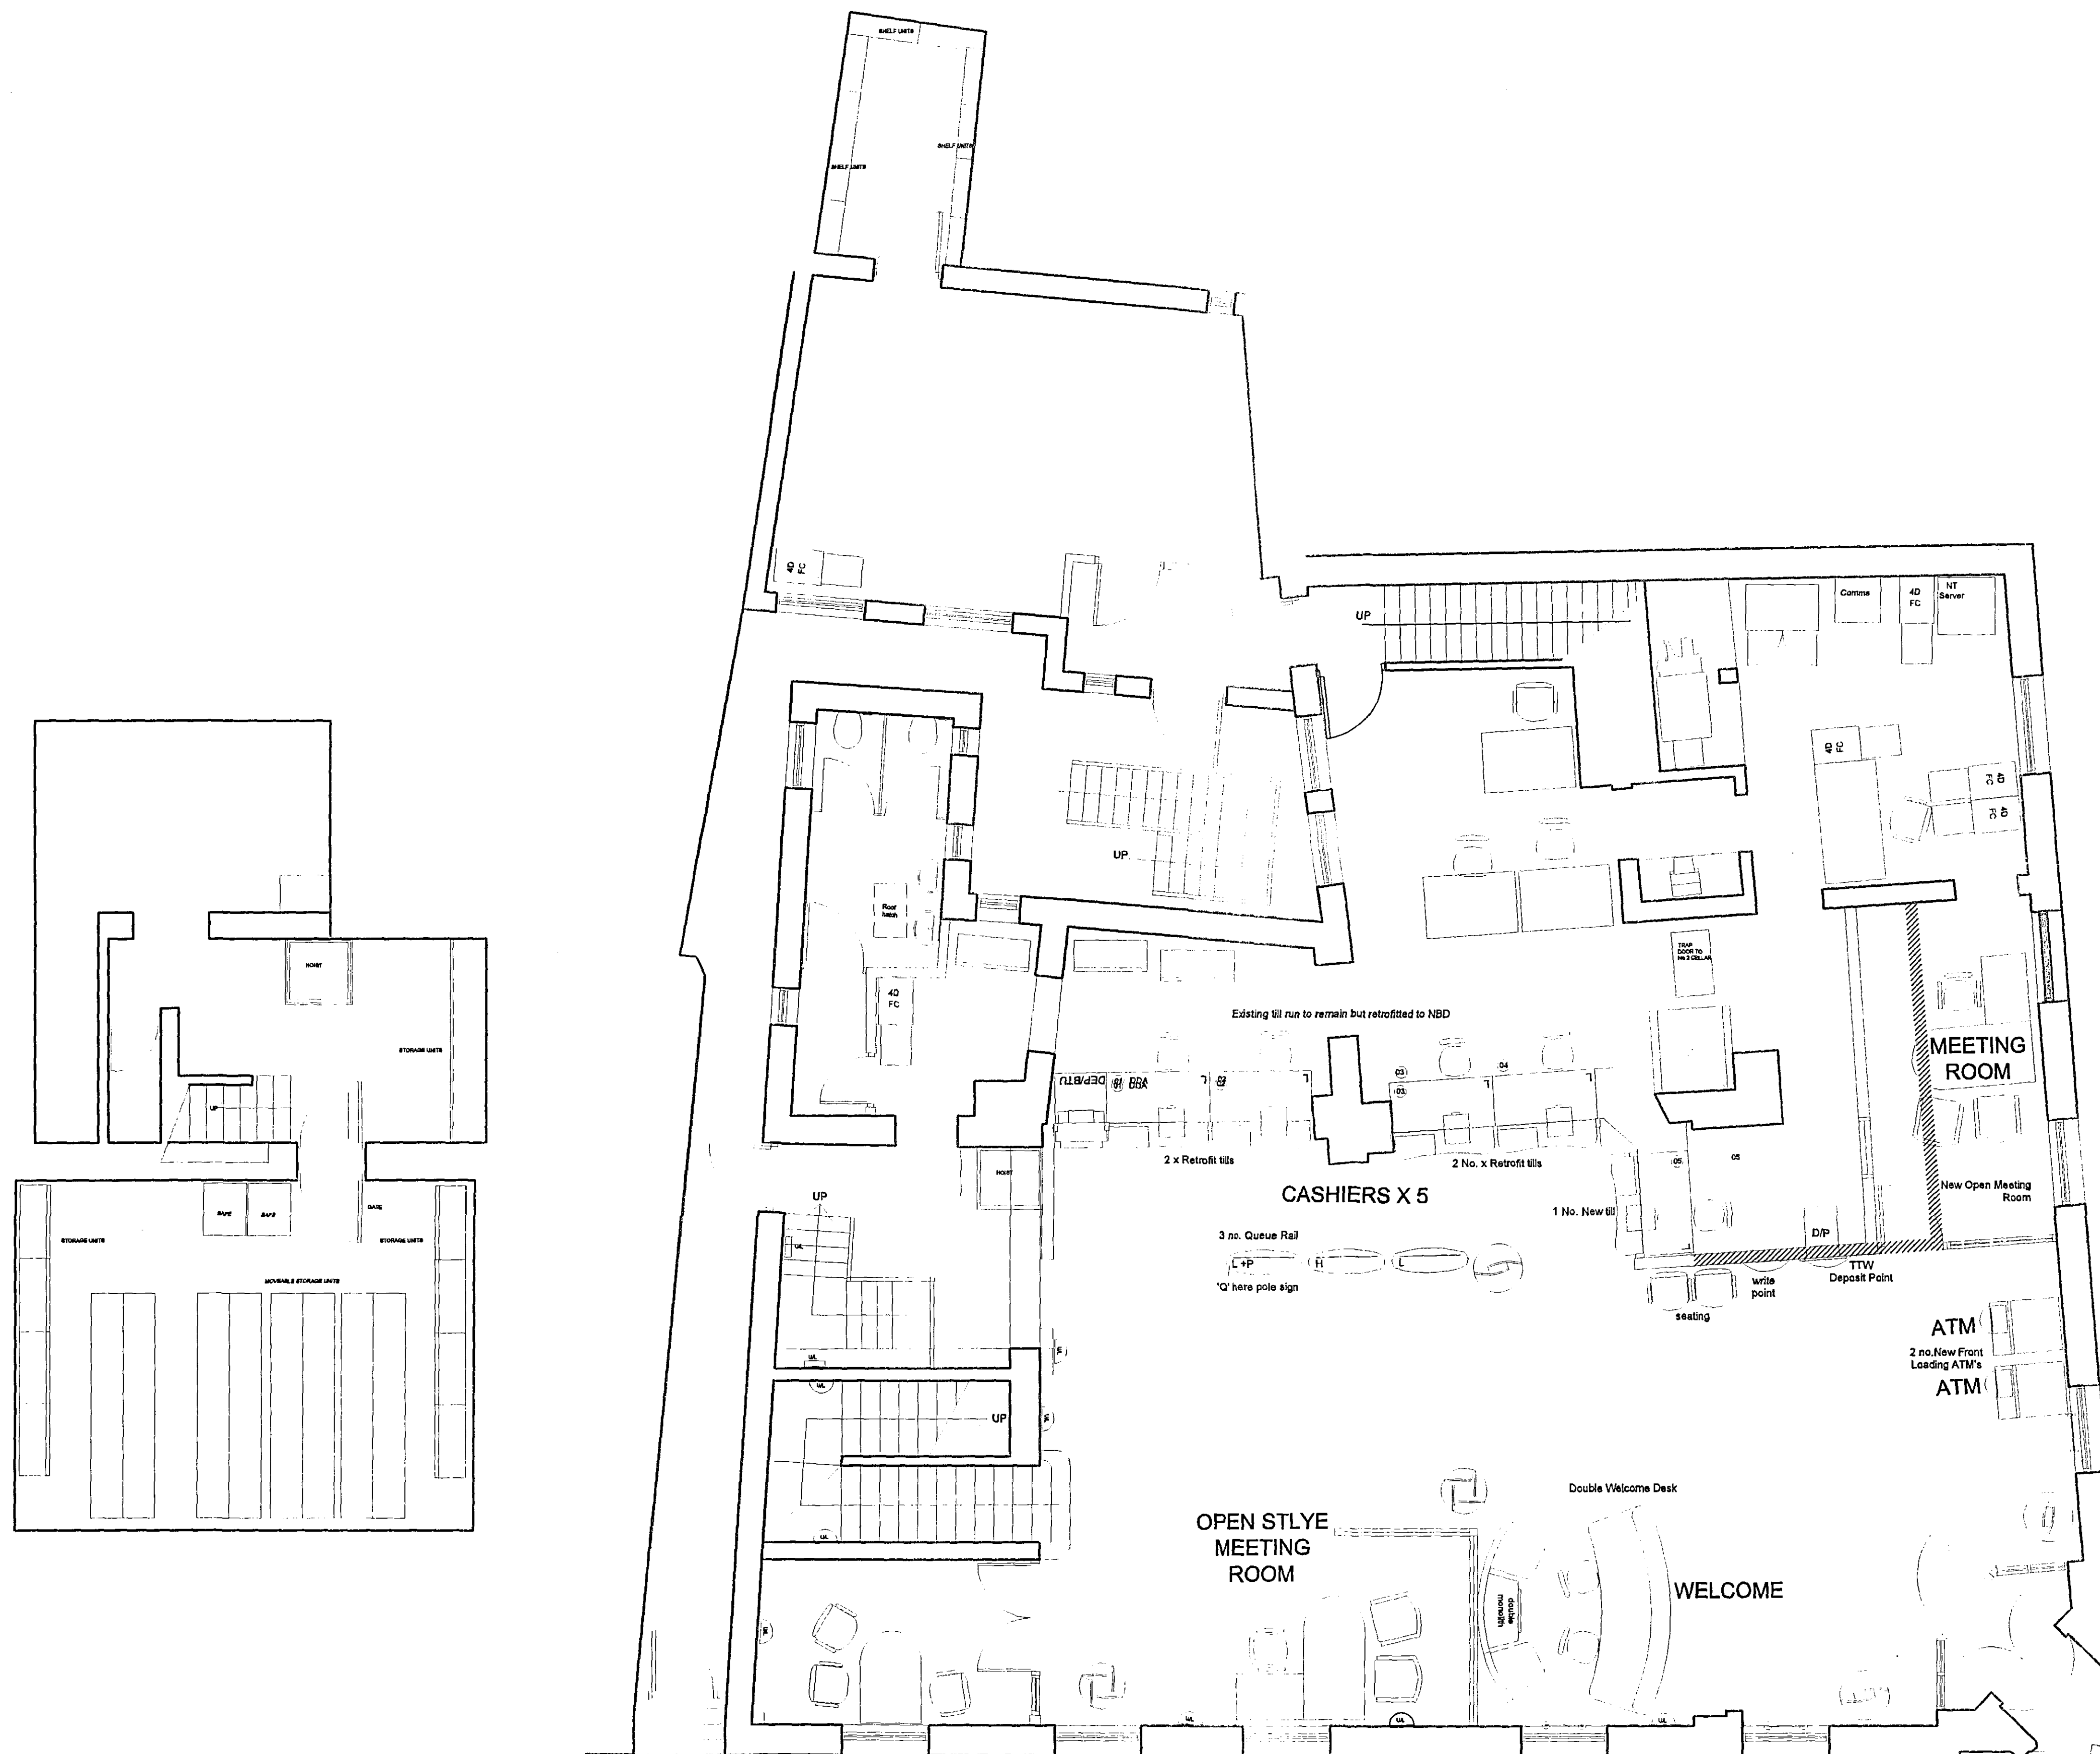

SHDC
Planning & Development
- 1 DEC 2008
Ref: 1660106

REV DATE INIT REVISIONS

Lloyds TSB
GPM
GPM Canons House (Bristol)
Tel: 0117 943 3433
GPM West (Bristol)
Tel: 0117 905 5920
GPM West (Birmingham)
Tel: 0121 625 6781
GPM East (Rugby)
Tel: 0173 237 4225
GPM East (Cambridge)
Tel: 0173 237 4228
GPM Scotland & North (Edinburgh)
Tel: 0151 242 5225

THIS DRAWING IS TO BE READ IN CONJUNCTION WITH THE PROJECT SPECIFICATION. ANY DISCREPANCIES MUST BE REPORTED TO THE C.A. THIS DRAWING IS IN MILLIMETRES, WORK TO FIGURED DIMENSIONS ONLY. DO NOT SCALE.

PREMISES NAME
**36/37 Hall Place
Spalding
Lincolnshire
PE11 1SF**

PREMISES CODE
50770660

PROJECT No. DRAWING No. REV
66050584 \ 001

DATE 31/11/05 SCALE 1:100 @ A3 DRAWN GMH

DESCRIPTION
**GROUND FLOOR
LAYOUT
AS EXISTING**