


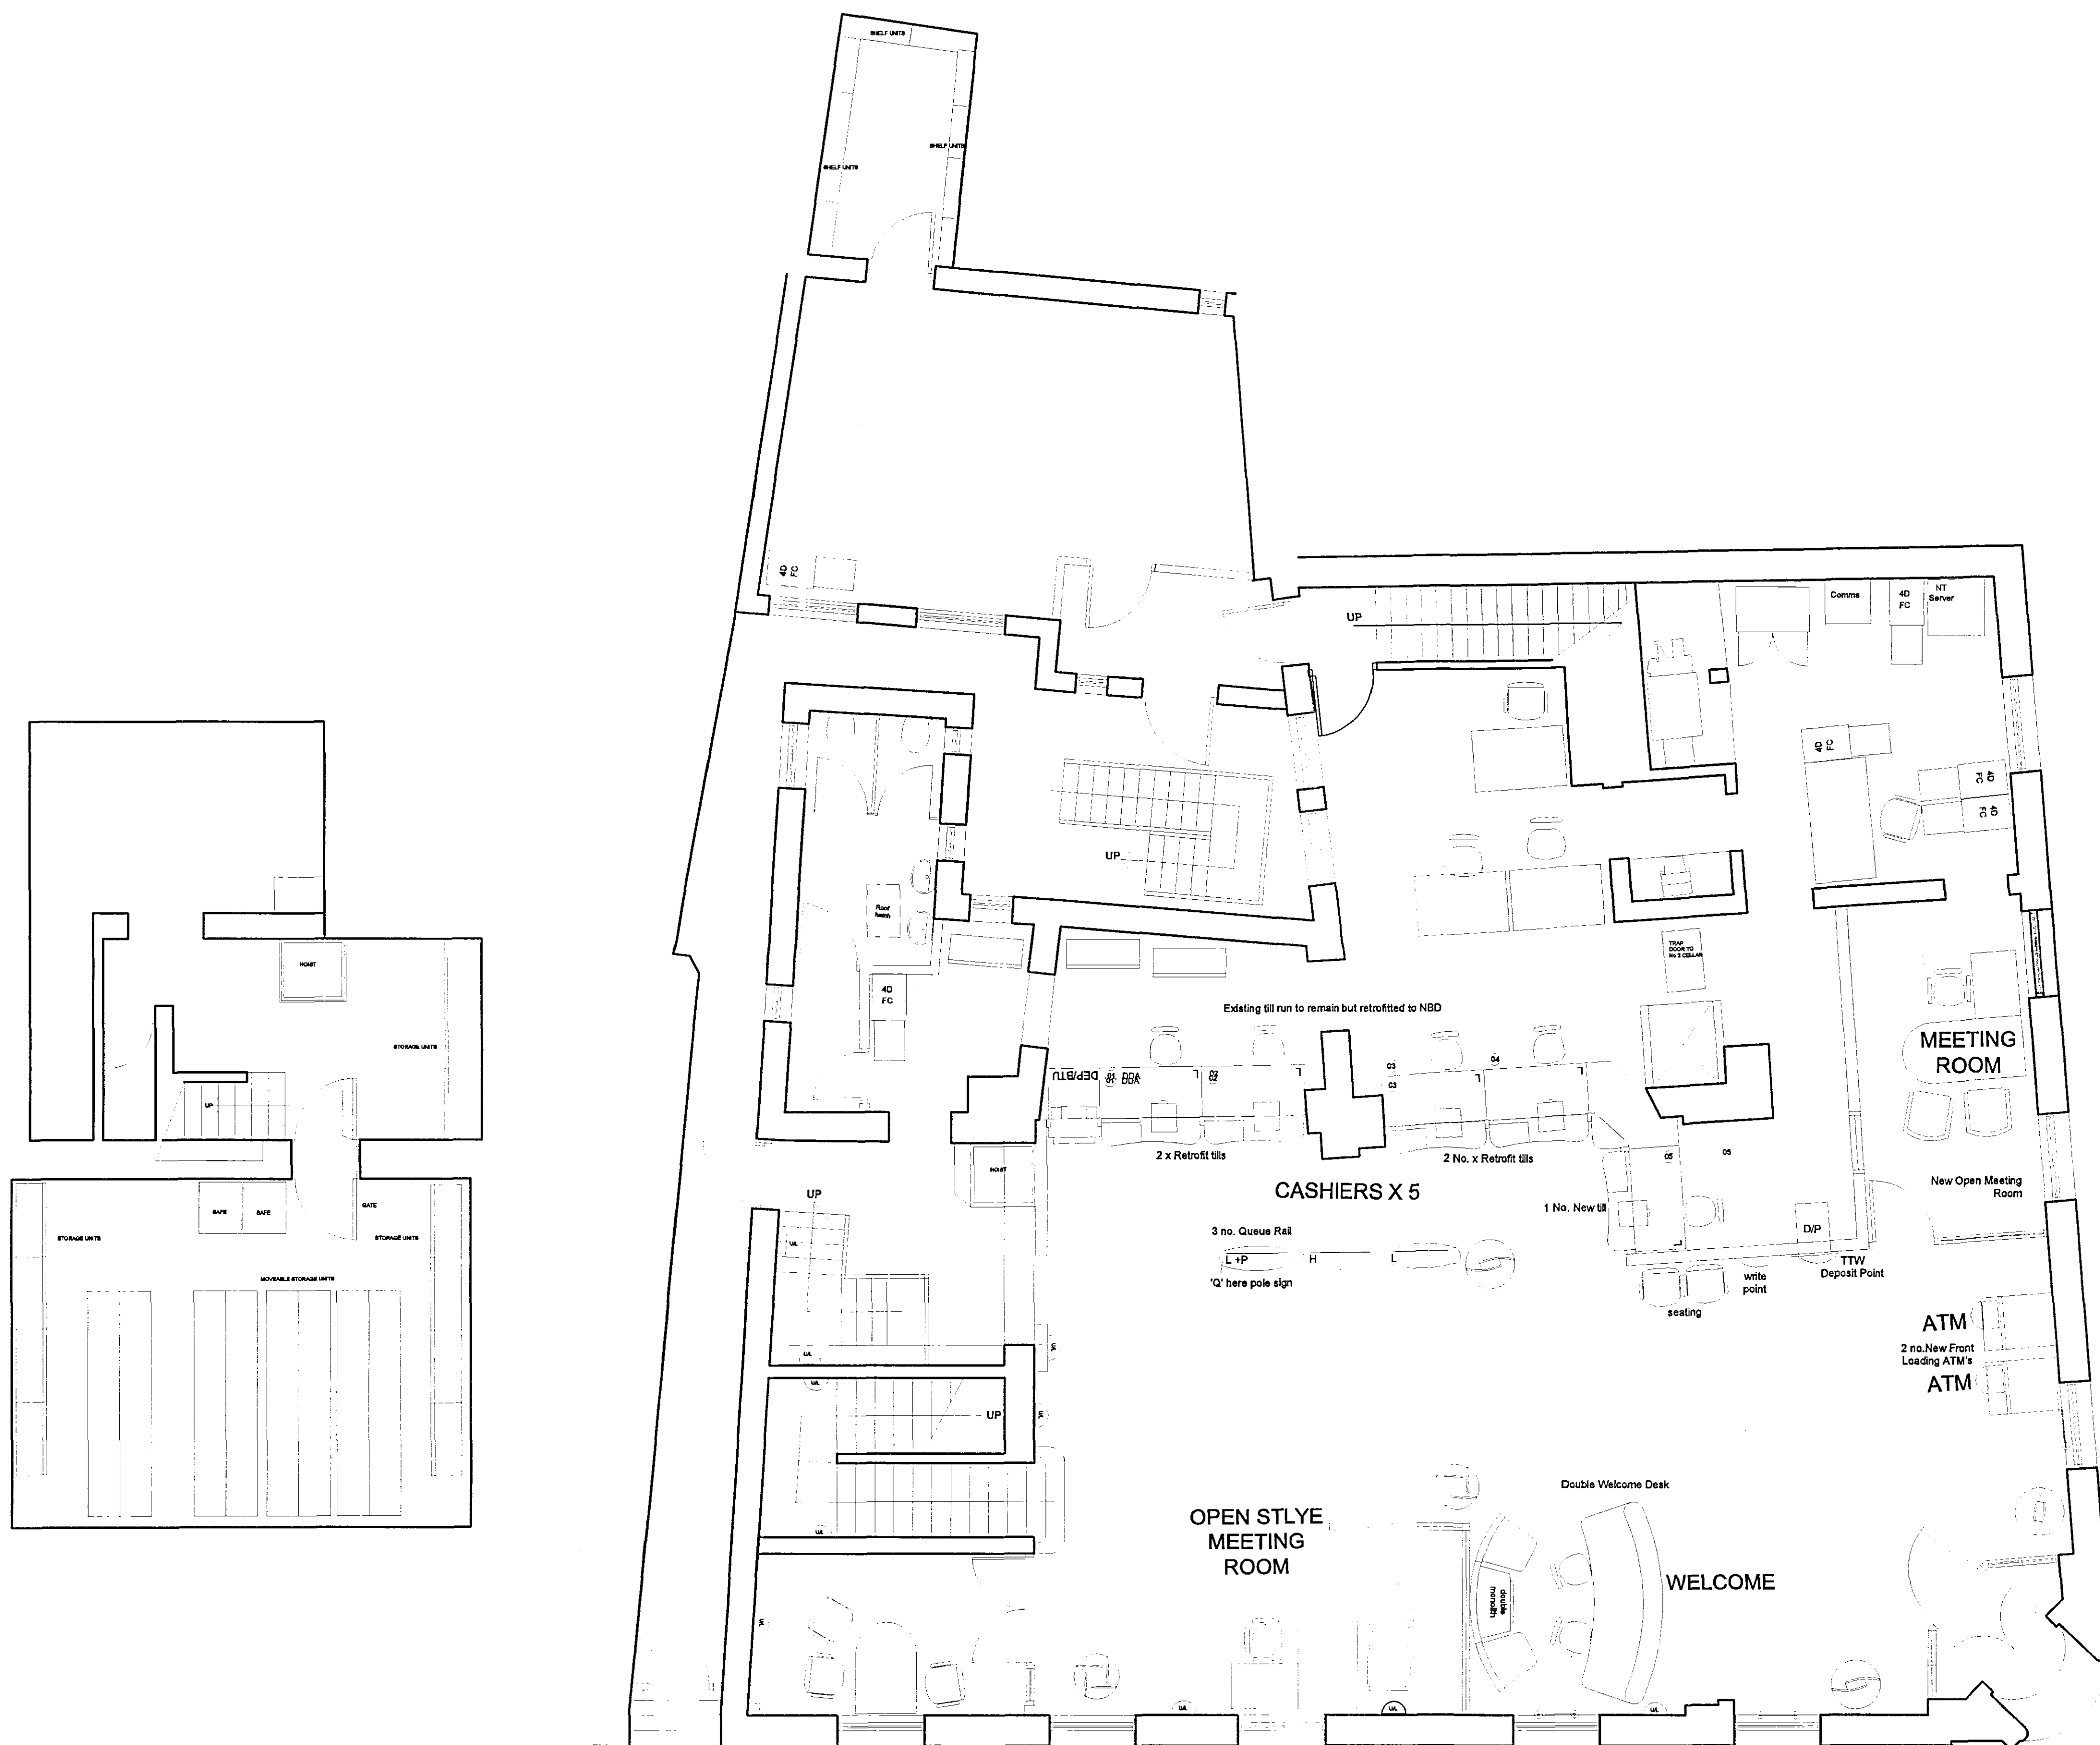

Planning 2006
13 DEC 2006
Ref: 1260106

REV	DATE	INIT	REVISIONS
 Lloyds TSB GPM Canons House (Bristol) Tel: 0117 943 3433 GPM West (Bristol) Tel: 0117 905 5920 GPM West (Birmingham) Tel: 0121 625 6751 GPM East (Tonbridge) Tel: 0173 237 4226 GPM East (Cambridge) Tel: 0173 237 4226 GPM Scotland & North (Edinburgh) Tel: 0131 242 5225			
THIS DRAWING IS TO BE READ IN CONJUNCTION WITH THE PROJECT SPECIFICATION. ANY DISCREPANCIES MUST BE REPORTED TO THE C.A. THIS DRAWING IS IN MILLIMETRES, WORK TO FIGURED DIMENSIONS ONLY. DO NOT SCALE.			
PREMISES NAME 36/37 Hall Place Spalding Lincolnshire PE11 1SF			
PREMISES CODE 50770660			
PROJECT No.		DRAWING No.	
		66050584 \ 001	
DATE		SCALE	DRAWN
31/11/05		1:100 @ A3	GMH
DESCRIPTION			
GROUND FLOOR LAYOUT AS EXISTING			