


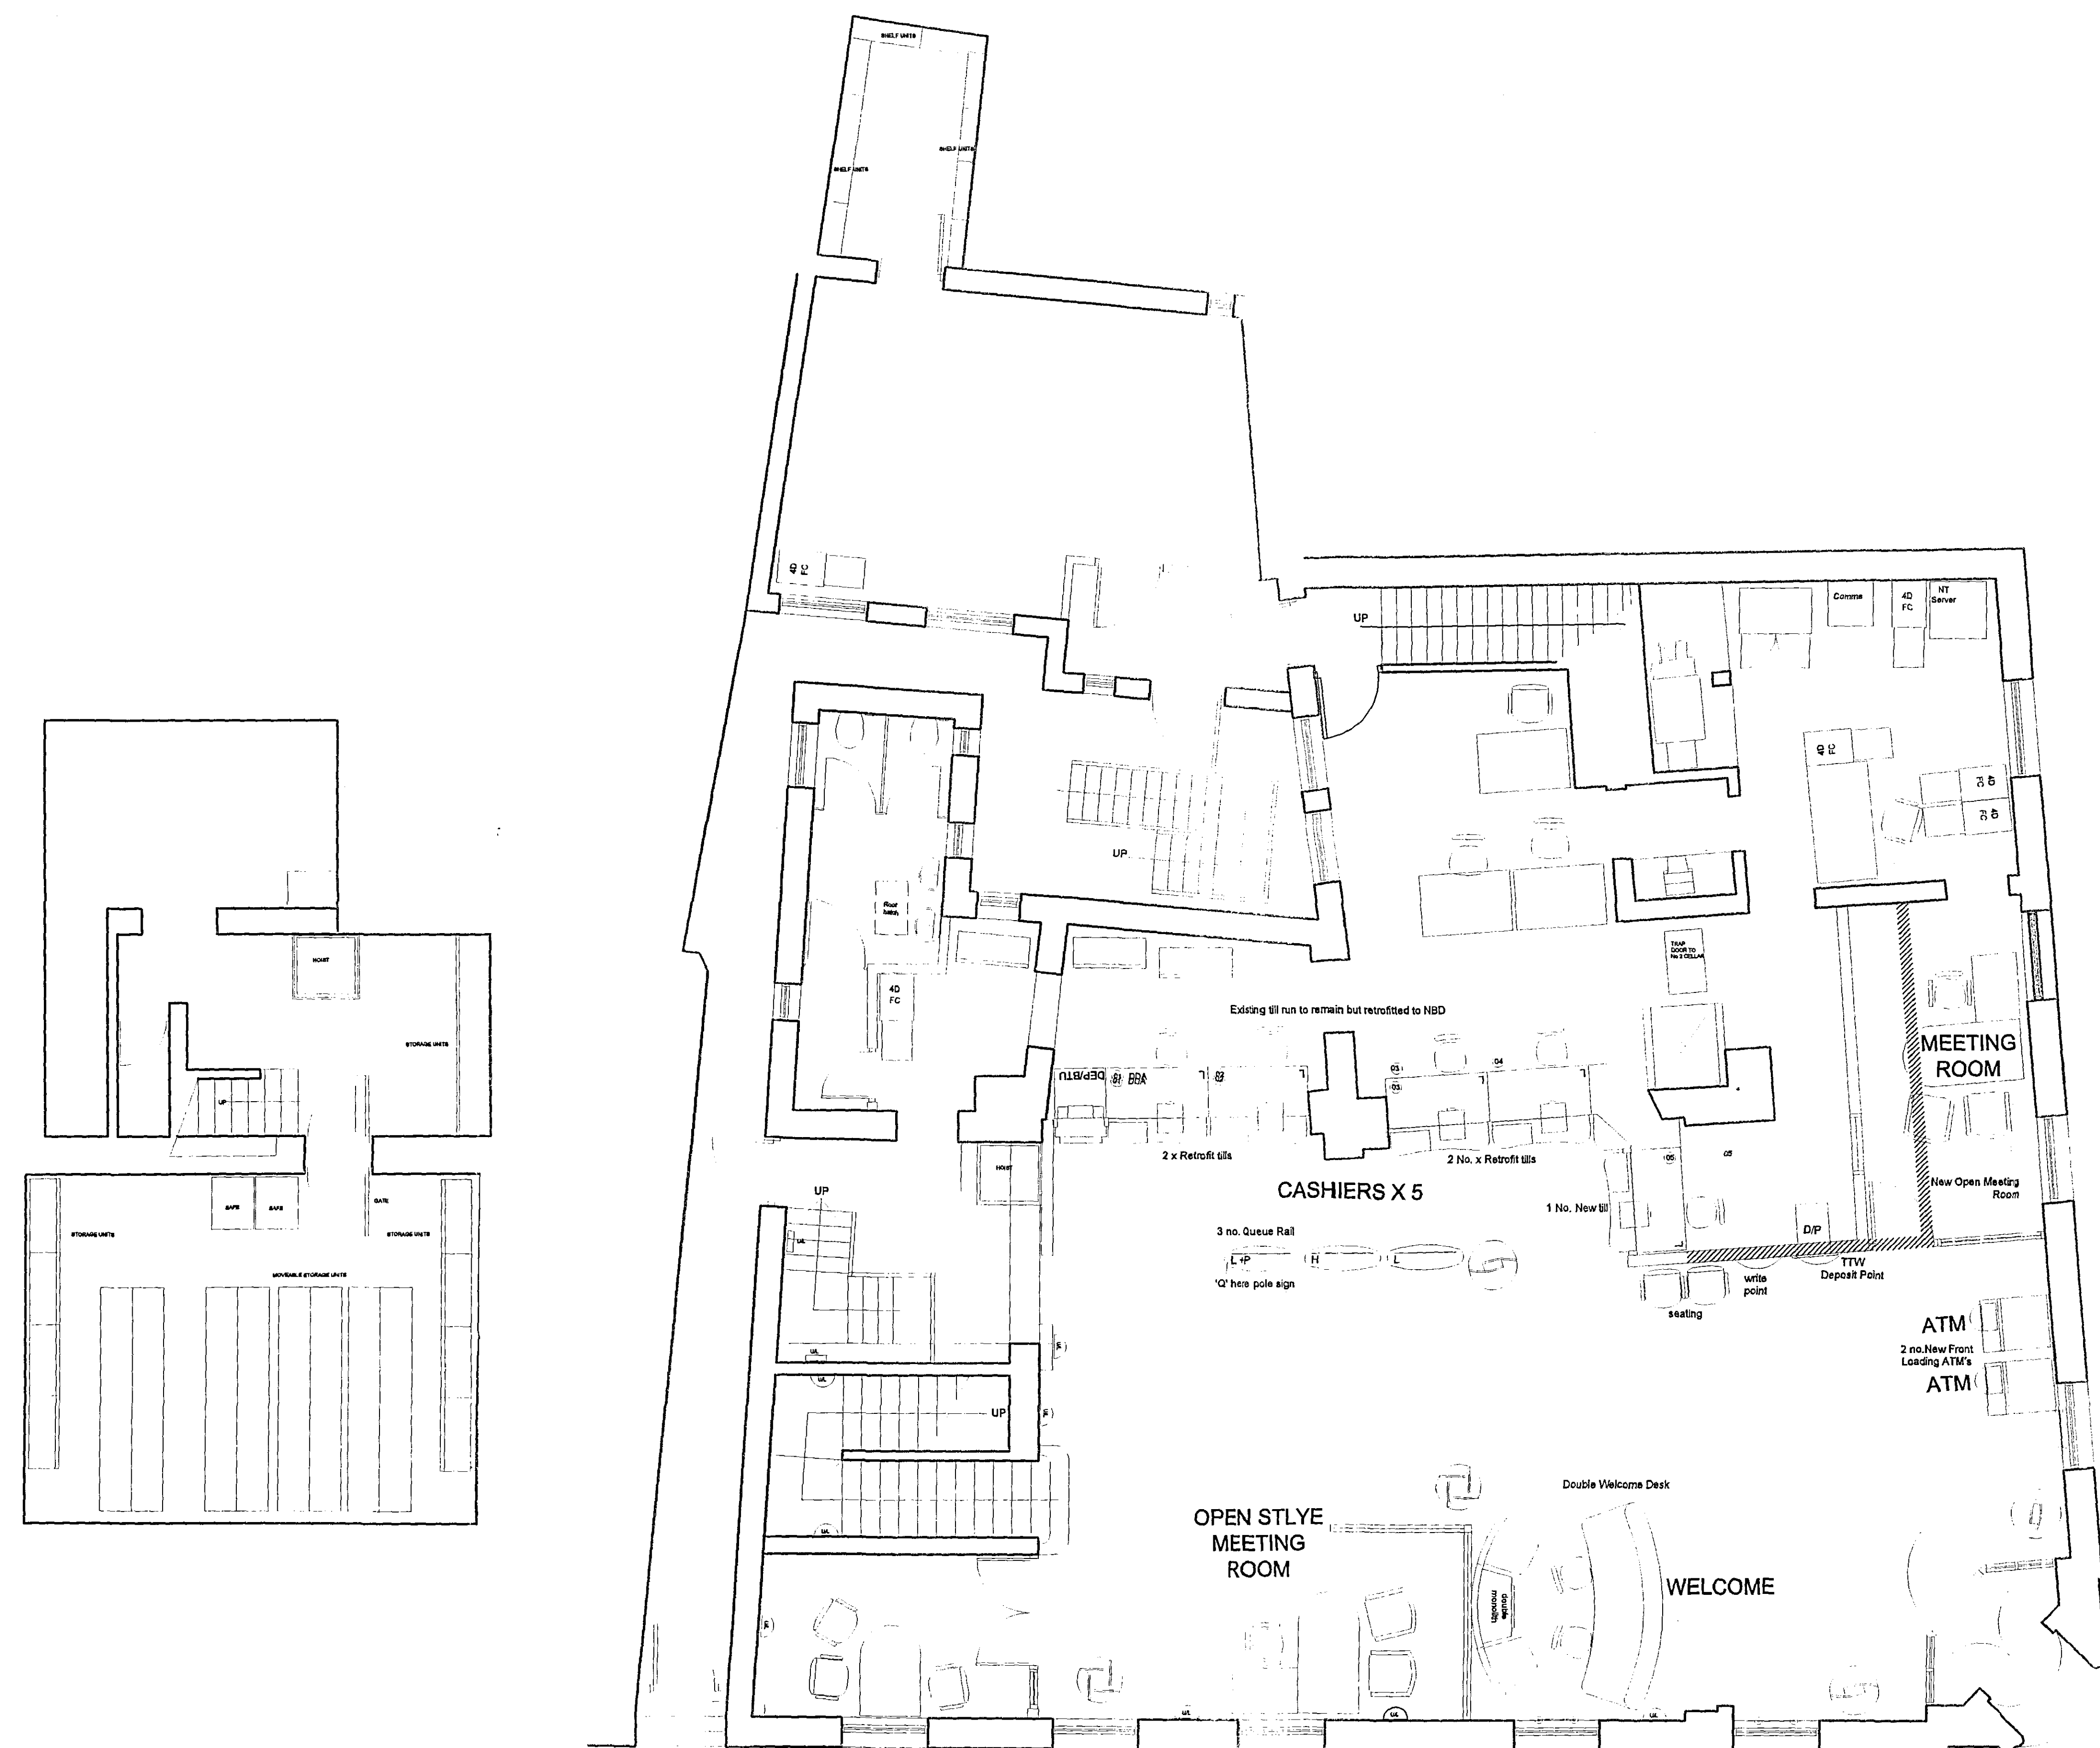

SHDC  
Planning & Development  
- 1 DEC 2006  
Ref: 1660106

REV DATE INIT REVISIONS

**Lloyds TSB**  
GPM  
GPM Canons House (Bristol)  
Tel: 0117 943 3433  
GPM West (Bristol)  
Tel: 0117 905 5920  
GPM West (Birmingham)  
Tel: 0121 825 6761  
GPM East (Tewbridge)  
Tel: 01793 237 4228  
GPM East (Cambridge)  
Tel: 01793 237 4228  
GPM Scotland & North (Edinburgh)  
Tel: 0131 242 5225

THIS DRAWING IS TO BE READ IN CONJUNCTION WITH THE PROJECT SPECIFICATION. ANY DISCREPANCIES MUST BE REPORTED TO THE C.A. THIS DRAWING IS IN MILLIMETRES. WORK TO FIGURED DIMENSIONS ONLY. DO NOT SCALE.

PREMISES NAME  
36/37 Hall Place  
Spalding  
Lincolnshire  
PE11 1SF

PREMISES CODE 50770660

PROJECT No. DRAWING No. REV  
66050584 001

DATE 31/11/05 SCALE 1:100 @ A3 DRAWN GMH

DESCRIPTION  
GROUND FLOOR  
LAYOUT  
AS EXISTING