
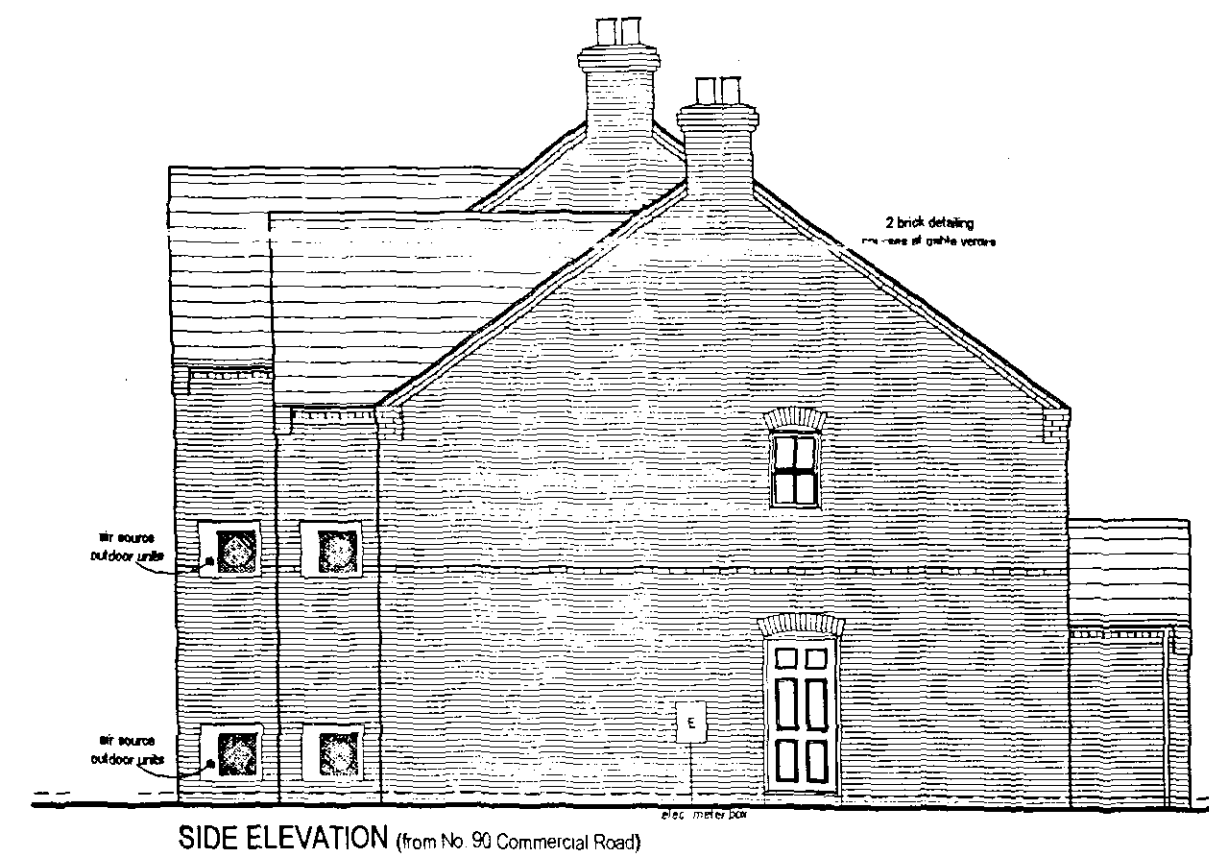


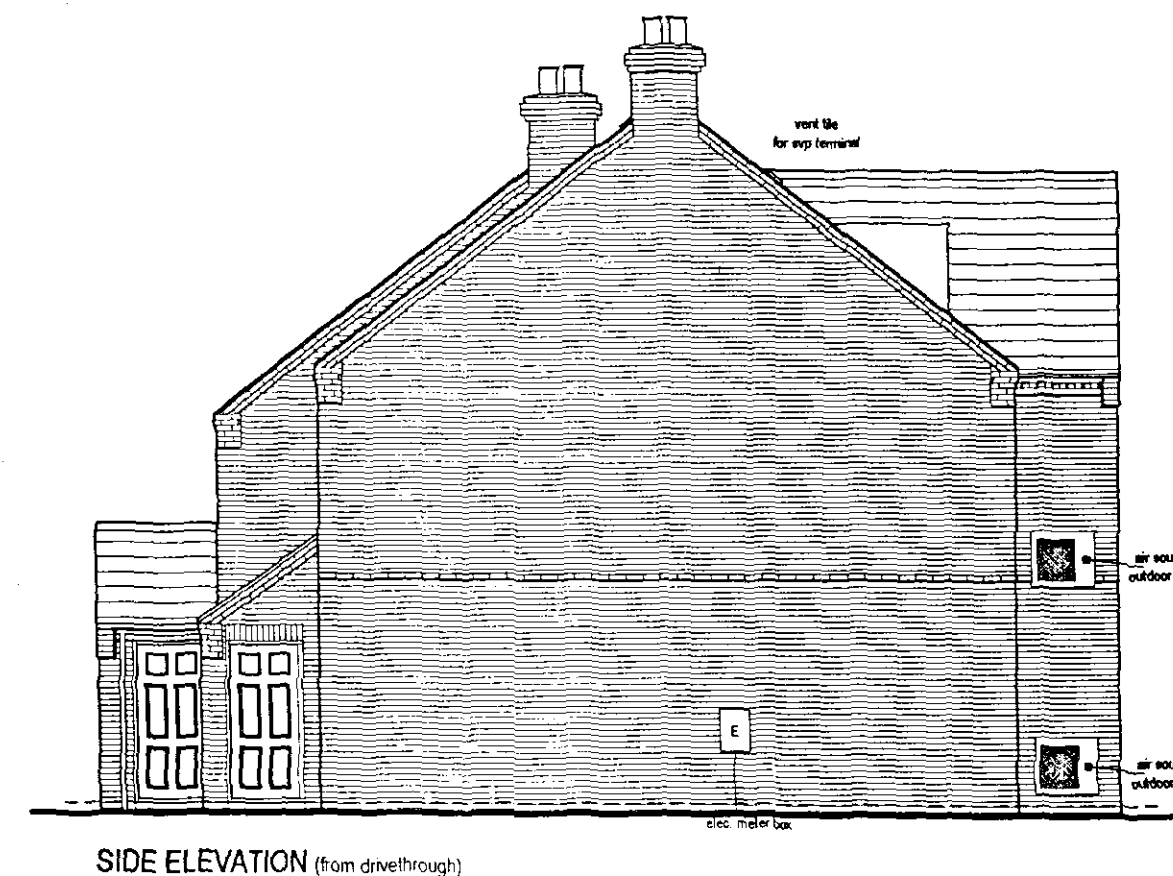

Rev A - Details added to elevations. 18.12.07 MD

CB Design Group

Chartered Architects + Planning Consultants

NFU Buildings - Camelgate - Spalding - Lincolnshire PE12 6ET
Telephone 01-775 722241 Fax 01-775 769986
Email enquiries@cbnewhomes.co.uk



Client	Castle Building Limited	Scale	1:50
Project	Residential Development At Commercial Road Spalding Lincolnshire	Date	April 2007
		Drawn by	LPR
		Drawing No.	1097/202/03
Title	Working Drawing Elevations	Revision	A