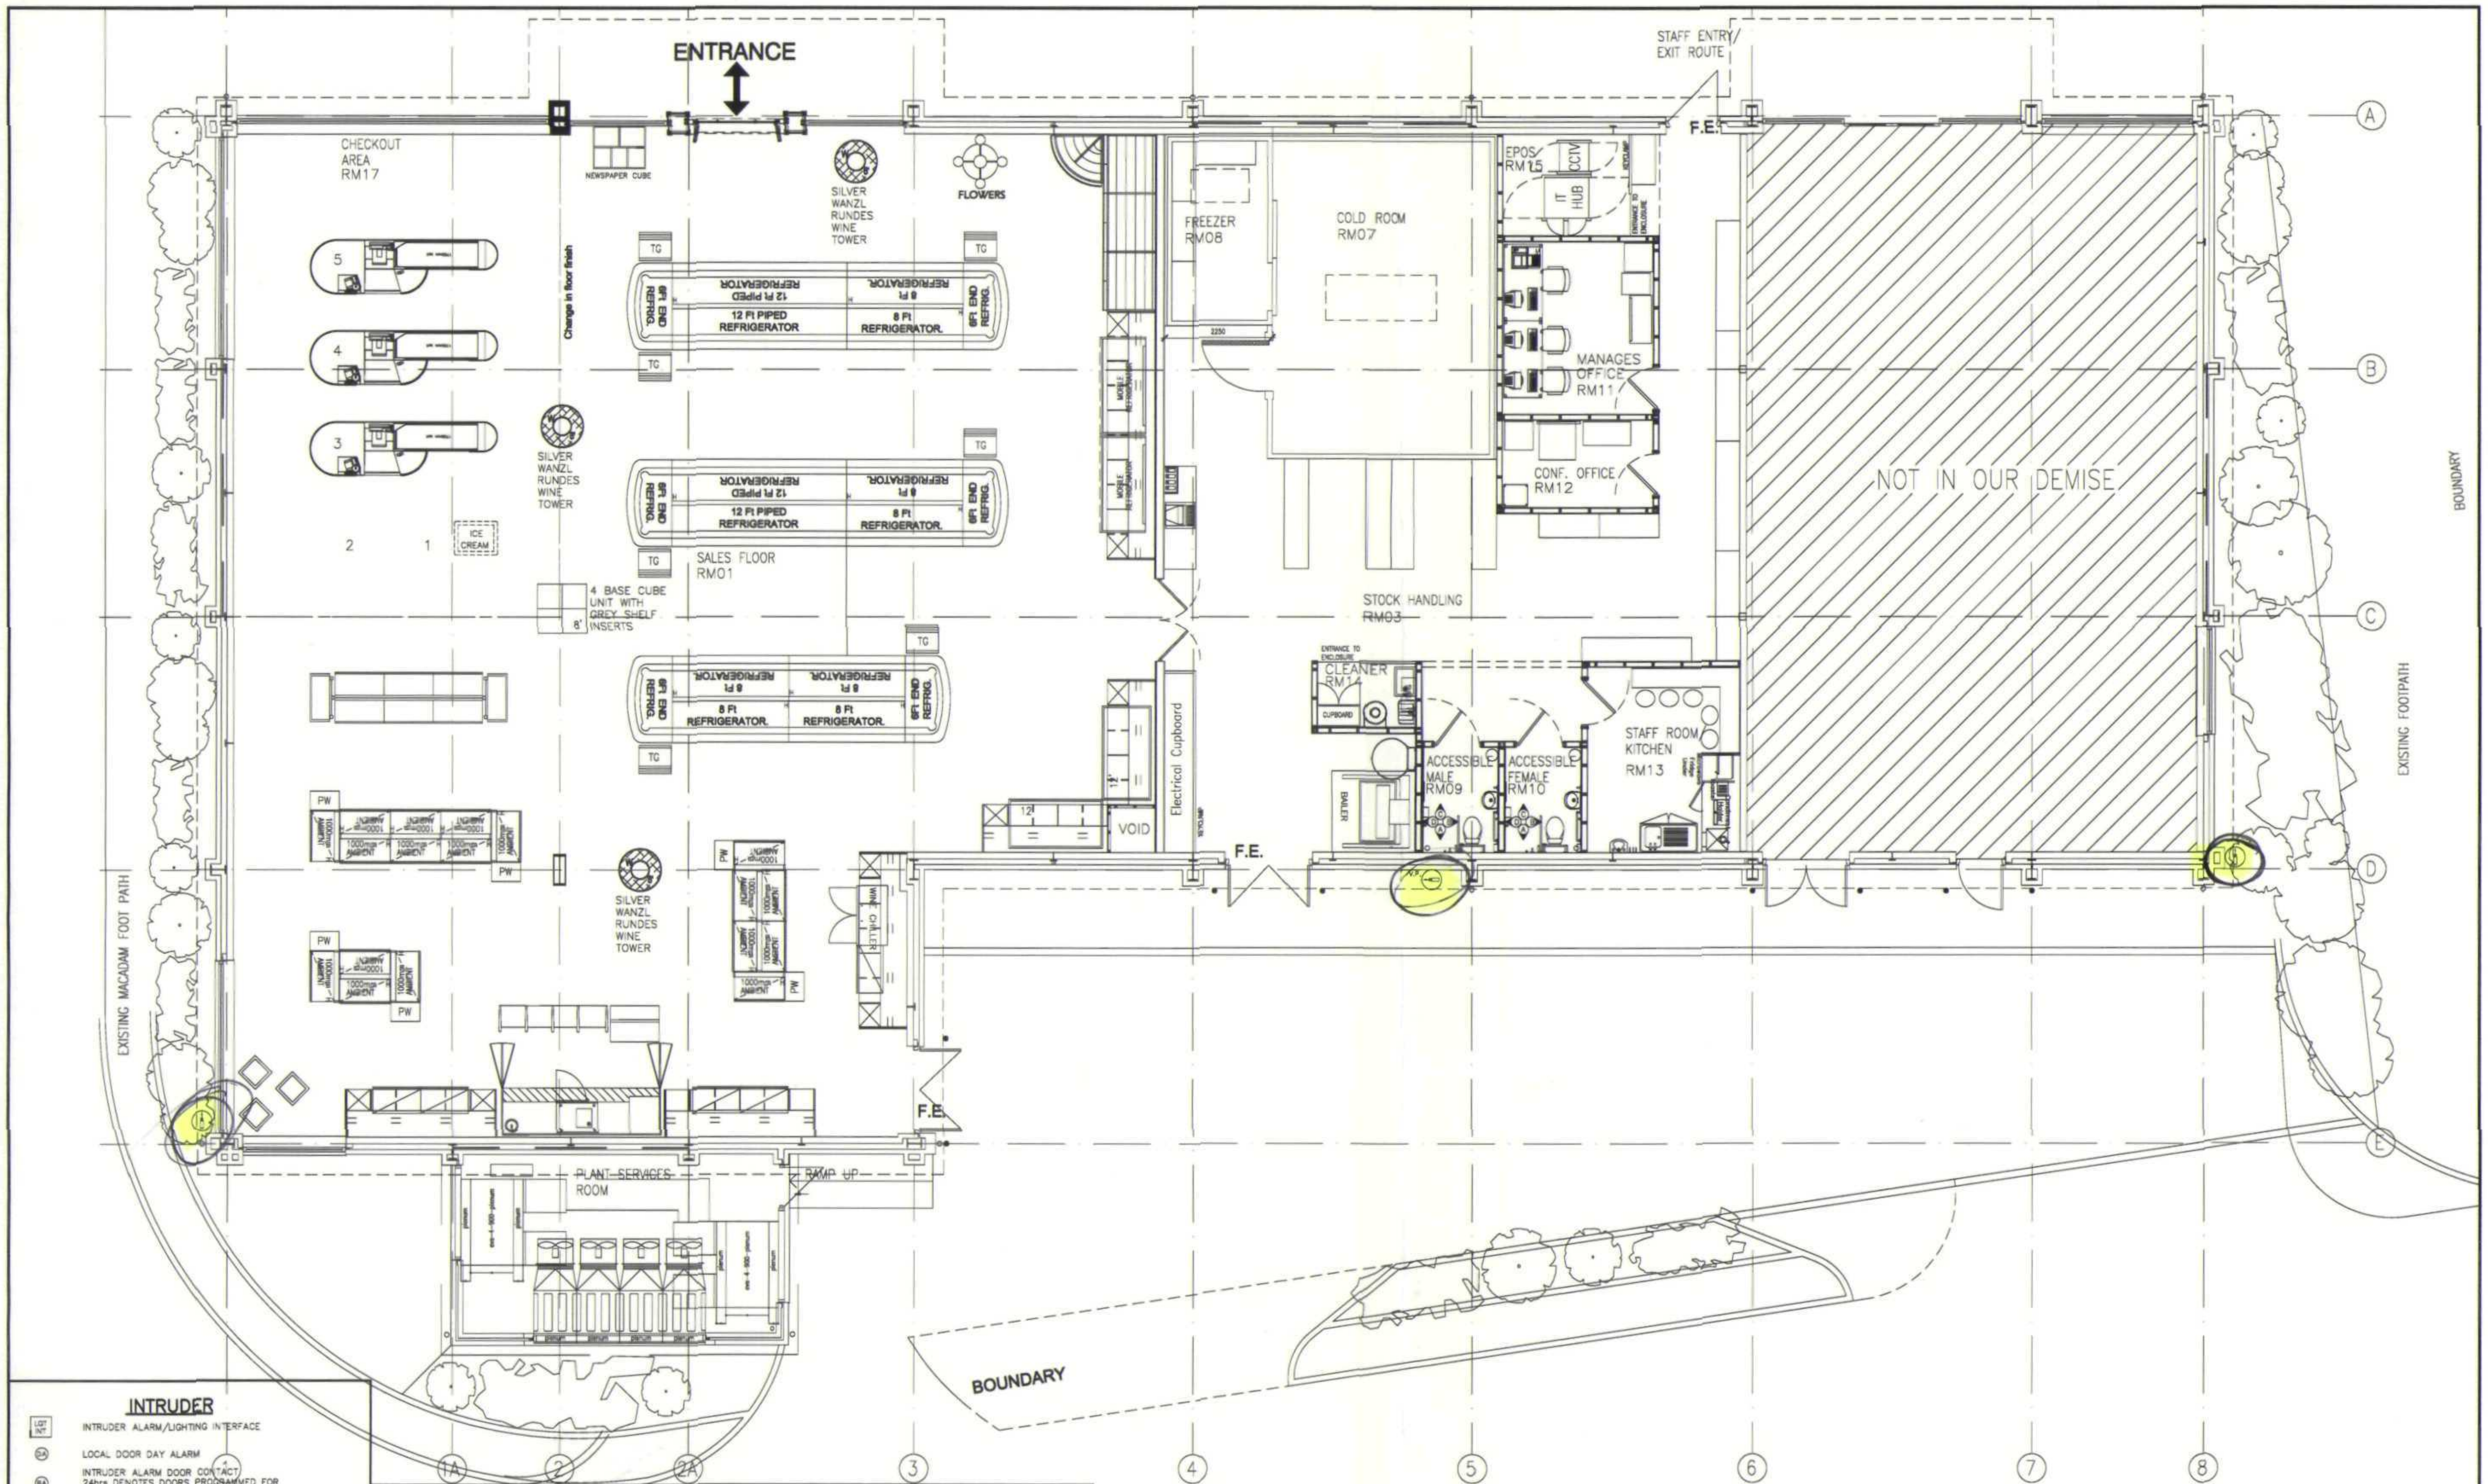

INTRUDER

- INTRUDER ALARM/LIGHTING INTERFACE
- LOCAL DOOR DAY ALARM
- INTRUDER ALARM DOOR CONTACT 24hrs DENOTES DOORS PROGRAMMED FOR 24 HOUR DETECTION
- PANIC ALARM BUTTON (FIXED)
- PANIC ALARM BUTTON (MOBILE)
- SE/E STAFF ENTRY/EXIT FINAL DOOR PUSH WITH INTEGRAL CONFIRMED ALARM LED (INTRUDER SYSTEM)
- REMOTE INPUT/OUTPUT MODULE – INDICATIVE LOCATION.
- INTRUDER ALARM REMOTE KEY PAD
- INTRUDER ALARM REMOTE KEY PAD WITH PROX READER AND 15 KEY FOBS.
- BURGLAR ALARM PANEL
- BREAKGLASS DETECTOR
- DUALTECH DETECTOR
- MOBILE PANIC CONTROL
- MOBILE PANIC RECEIVER
- 360° 360° CEILING MOUNTED PASSIVE INFRA RED DETECTOR
- DT 360° 360° CEILING MOUNTED DUAL TECH DETECTOR
- PASSIVE INFRA RED DETECTOR
- INTERNAL SOUNDER
- EXTERNAL SAB SOUNDER/STROBE
- DUMMY EXTERNAL SOUNDER
- RC B.T. RED CARE TELEPHONE LINE BY M&S.
- INFA RED MULTI-BEAM DETECTOR

MISCELLANEOUS

- UNSWITCHED FUSED CONNECTION UNIT AND RJ45 DATA OUTLET IN RECESSED FLOOR BOX FOR EAS
- AUDIO LINK BY THE ELECTRICAL CONTRACTOR
- AUDIO/VISUAL LINK BY THE ELECTRCIAL CONTRACTOR
- LOCKABLE DOOR (BY THE BUILDER)
- DOOR 'DIGI LOCK' BY THE BUILDER
- SPY HOLE VIEWER (BY THE BUILDER)
- SWITCHED FUSED CONNECTION UNIT
- UNSWITCHED FUSED CONNECTION UNIT
- SOCKET OUTLET
- TWIN SOCKET OUTLET
- ISDN LINE
- ADSL LINE
- RJ45 DATA OUTLET (BY I.T CONTRACTOR)
- EXTRA LOW VOLTAGE MULTI WAY POWER SUPPLY 20–40V AC/DC AT 1 AMP EACH TO SUIT CAMERAS. No. DENOTES NUMBER OF FUSED OUTLETS.
- INCIDENT ALERT BUTTON
- INCIDENT ALERT PANEL
- CO-AXIAL

E = EXISTING
N = NEW
R = RELOCATED

CCTV

- STANDALONE PC, 15" MONITOR A4 COLOUR PRINTER FOR CCTV REMOTE VIEW FACILITY.
- CCTV LOCKABLE 19" 'U' RACK POSITION
- MONITOR, SIZE STATED
- MONITOR, FIXED INTEGRAL CAMERA, SIZE STATED
- FLAT PANEL LCD MONITOR, SIZE STATED.
- FLAT PANEL LCD MONITOR, WITH INTEGRAL CAMERA, SIZE STATED
- C.C.T.V. CAMERA (FIXED OVERT)–24V AC/DC @ 300 mA
- HI-RES SILENT WITNESS DAY/NIGHT CAMERA WITH LED'S
- C.C.T.V. CAMERA (FIXED COVERT) IN HALF SMOKED DOME–24V AC/DC @ 300 mA
- C.C.T.V. (VANDAL PROOF) V28R SILENT WITNESS CAMERA
- C.C.T.V. CAMERA (PAN TILT & ZOOM OVERT)–20–40V AC/DC @ 1 AMP
- C.C.T.V. CAMERA (PAN TILT & ZOOM COVERT) IN SMOKED DOME 20–40V AC/DC @ 1 AMP
- CAMERA HALF SMOKED DOME & HOUSING. 'DUMMY CAMERA FITTED'
- CAMERA HALF SMOKED DOME & HOUSING. 'DUMMY CAMERA FITTED' AND WIRED FOR VIDEO, POWER & TELEMETRY COMPOSITE CABLE.

ACCESS/CONTROL

- ACCESS MAIN CONTROL POSITION
- ACCESS CONTROL CARD SWIPE READER
- ACCESS CONTROL CARD SWIPE READER WITH PIN CODE PAD PROGRAMMED FOR ACCESS. VANDAL PROOF STAINLESS STEEL ENCLOSURE
- FIRE ALARM INTERFACE BY ELECTRICAL CONTRACTOR
- PROXIMITY ACCESS CONTROL READER WITH PIN CODE PAD PROGRAMMED FOR ACCESS. VANDAL PROOF STAINLESS STEEL ENCLOSURE
- PROXIMITY ACCESS CONTROL READER
- BIOMERIC ACCESS CONTROL READER

Amended plan 1679/04.

Received by E mail 2/3/05

Rev	Date	Amendments	By

Notes

1.00 [illegible] DWG. [illegible] REV 12 USED FOR REFERENCE [illegible] LAYOUT.
2.00 [illegible]
3.00 [illegible] POSITIONS ARE INDICATIVE AND MAY BE VARIED WITHIN THE PROTECTIVE ZONES.
4.00 [illegible]
4.01 [illegible]
4.02 [illegible]
4.03 [illegible]
4.04 [illegible]
4.05 [illegible]
4.06 [illegible]
5.00 CABLING BETWEEN THE CAMERA AND THE MARKS & SPENCER DEMISE TO BE INSTALLED WITHIN PROTECTIVE CONDUIT.

CONSTRUCTION ISSUE

dowling blunt
3 Bermondsey Exchange
179-181 Bermondsey Street
London SE1 3UW
Tel: 020 7407 1444
Fax: 020 7407 7714
www.dowlingblunt.co.uk
dblondon@dowlingblunt.co.uk

MARKS & SPENCER Plc

Project	MARKS AND SPENCER plc SPALDING
Title	EXTERNAL CAMERAS FOR PLANNING PERMISSION
Scale	1:50
Date	24.02.05
Drawn by	SAT
Electrical Checked by	
Mechanical Checked by	
Drawing No.	0823/E/003
Revision	(–)

[illegible]