


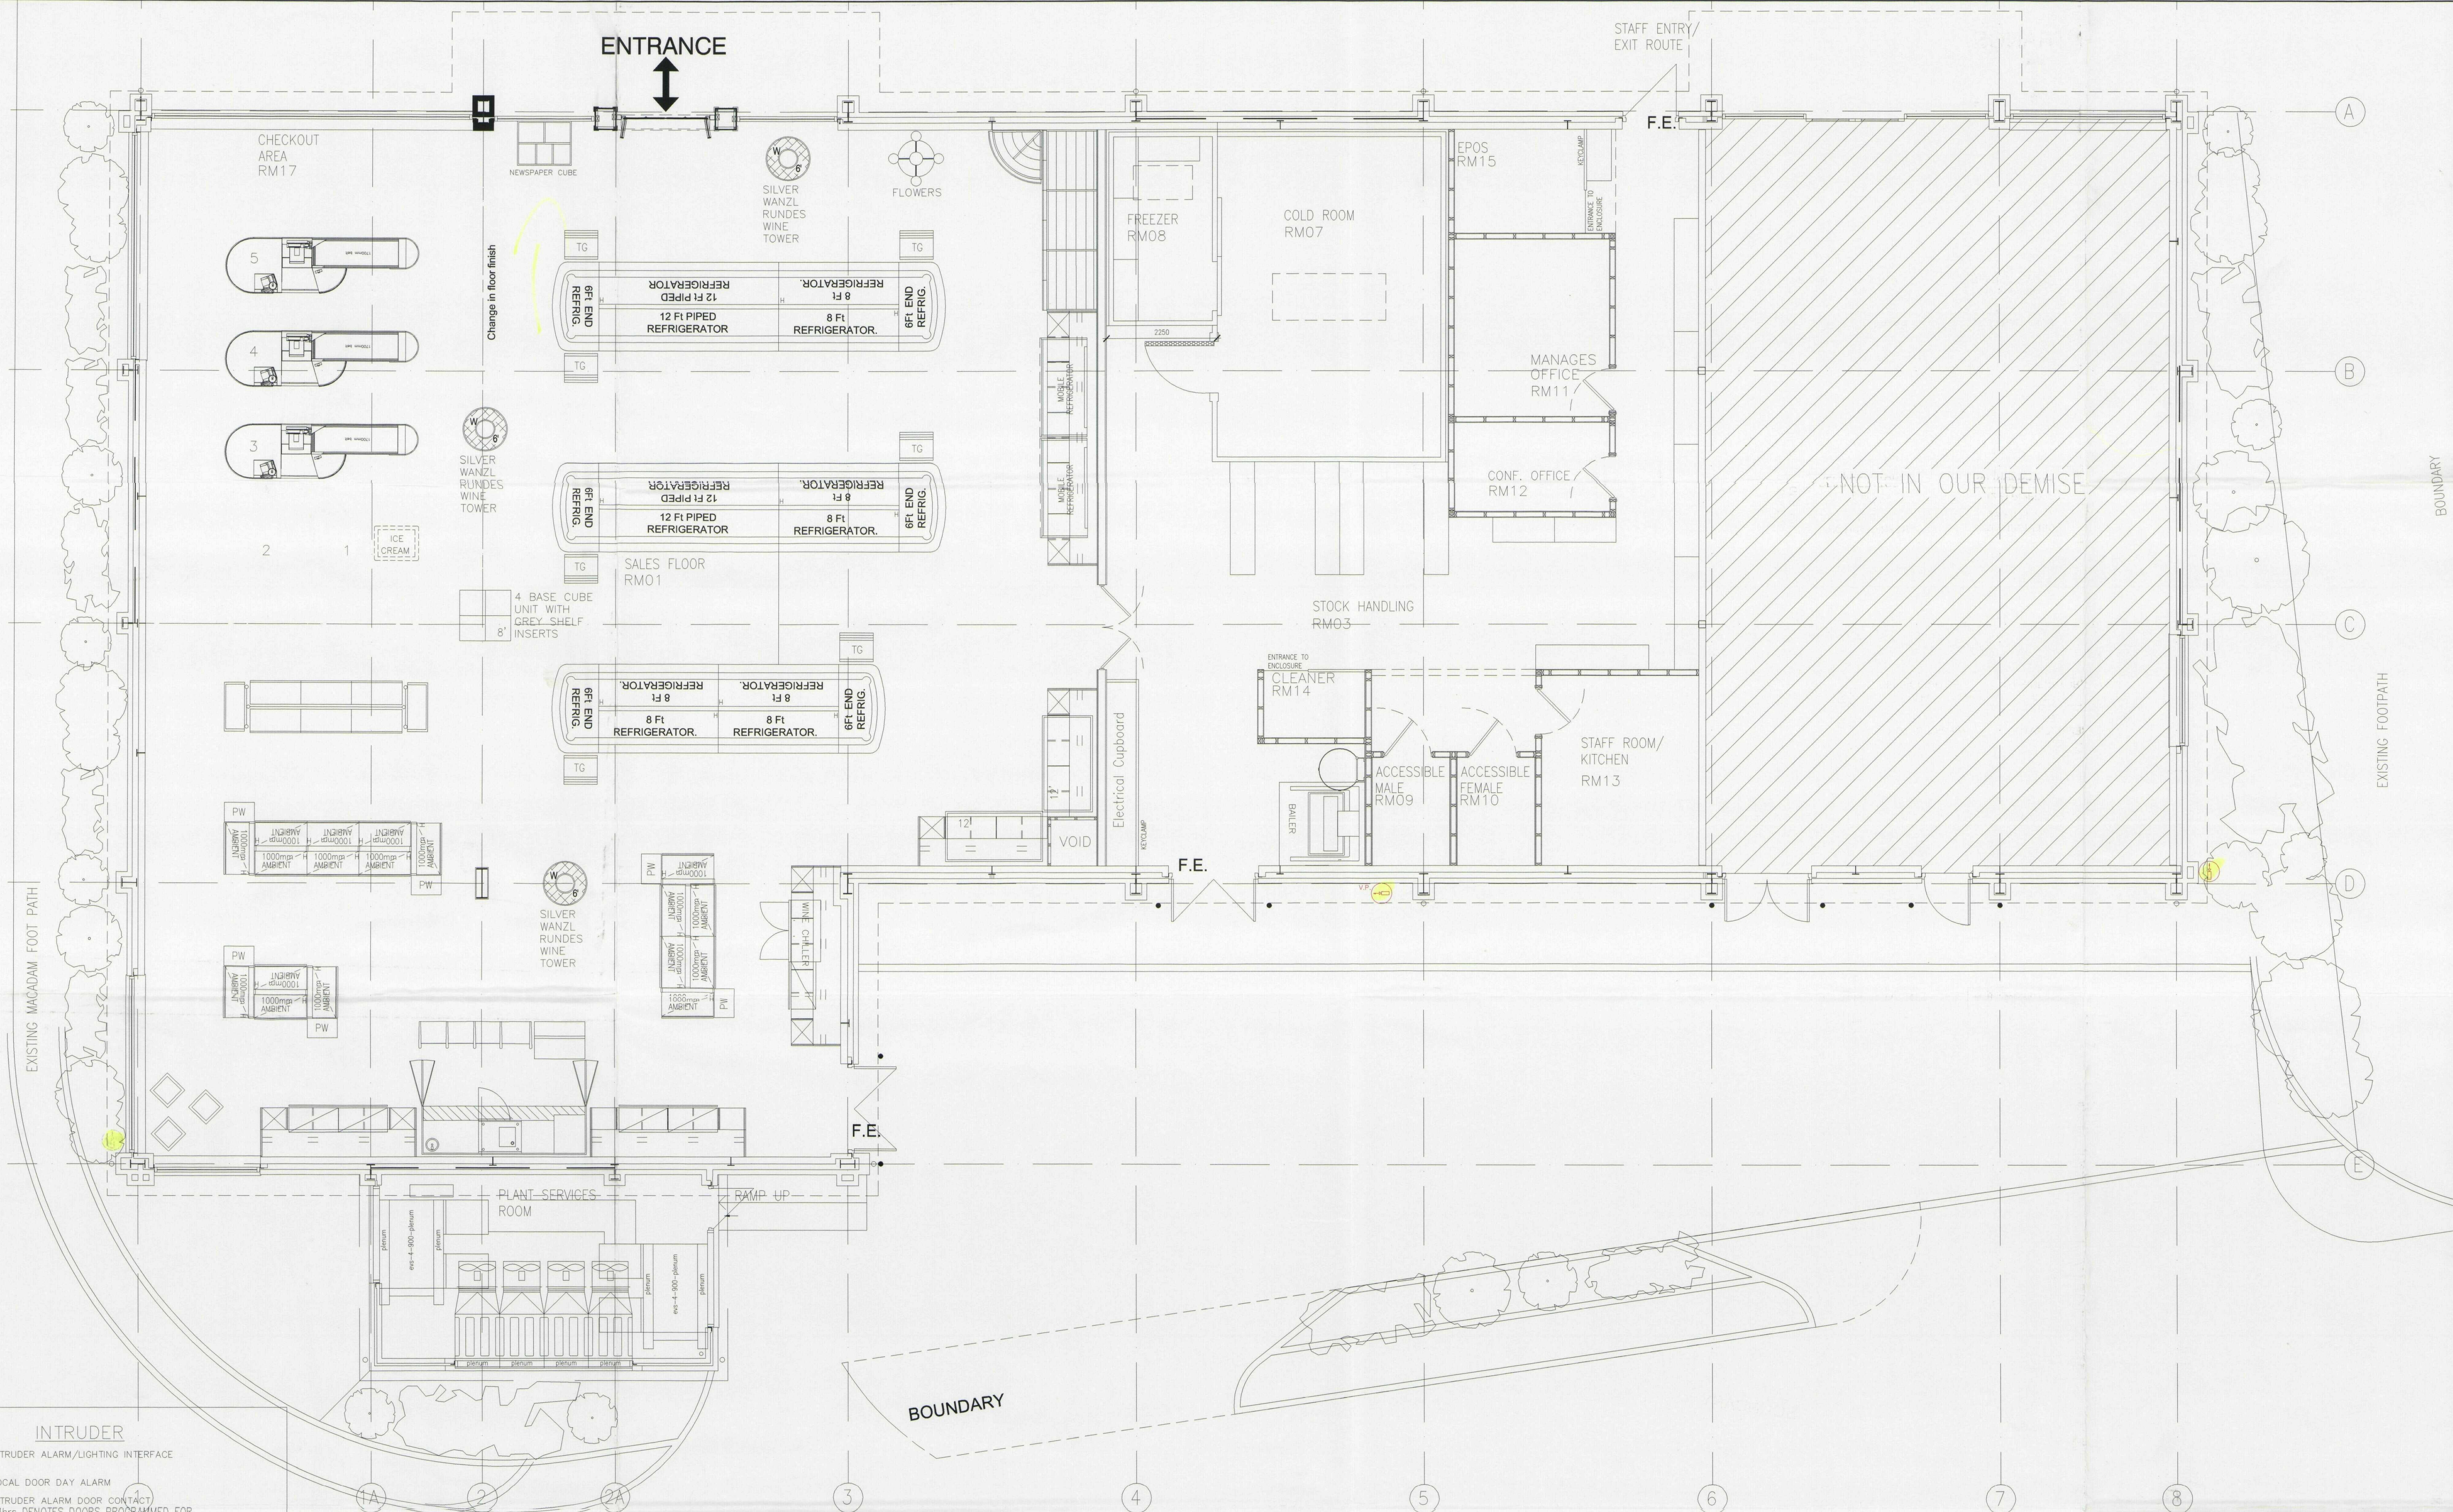

- INTRUDER**
- LOT INT
 - LOCAL DOOR DAY ALARM
 - INTRUDER ALARM DOOR CONTACT
24hrs DENOTES DOORS PROGRAMMED FOR 24 HOUR DETECTION
 - PANIC ALARM BUTTON (FIXED)
 - PANIC ALARM BUTTON (MOBILE)
 - SE/E
 - REMOTE INPUT/OUTPUT MODULE - INDICATIVE LOCATION
 - INTRUDER ALARM REMOTE KEY PAD
 - INTRUDER ALARM REMOTE KEY PAD WITH PROX READER AND 15 KEY FOBS
 - BAP
 - BURGLAR ALARM PANEL
 - BD
 - BREAKGLASS DETECTOR
 - D/T
 - DUALTECH DETECTOR
 - MOBILE PANIC CONTROL
 - MOBILE PANIC RECEIVER
 - 360°
 - 360° CEILING MOUNTED PASSIVE INFRA RED DETECTOR
 - PT 360°
 - 360° CEILING MOUNTED DUAL TECH DETECTOR
 - PR
 - PASSIVE INFRA RED DETECTOR
 - INTERNAL SOUNDER
 - EXTERNAL SAB SOUNDER/STROBE
 - DUMMY EXTERNAL SOUNDER
 - RC
 - B.T. RED CARE TELEPHONE LINE BY M&S
 - INFRA RED MULTI-BEAM DETECTOR

- MISCELLANEOUS**
- UNSWITCHED FUSED CONNECTION UNIT AND RJ45 DATA OUTLET IN RECESSED FLOOR BOX FOR EAS
 - A
 - AUDIO LINK BY THE ELECTRICAL CONTRACTOR
 - AV
 - AUDIO/VISUAL LINK BY THE ELECTRICAL CONTRACTOR
 - LOCKABLE DOOR (BY THE BUILDER)
 - DOOR 'DIGI LOCK' BY THE BUILDER
 - SPY HOLE VIEWER (BY THE BUILDER)
 - SWITCHED FUSED CONNECTION UNIT
 - UNSWITCHED FUSED CONNECTION UNIT
 - SOCKET OUTLET
 - TWIN SOCKET OUTLET
 - ISDN LINE
 - ADSL LINE
 - RJ45 DATA OUTLET (BY I.T. CONTRACTOR)
 - EXTRA LOW VOLTAGE MULTI-WAY POWER SUPPLY 20-40V AC/DC AT 1 AMP EACH TO SUIT CAMERAS. No. DENOTES NUMBER OF FUSED OUTLETS.
 - INCIDENT ALERT BUTTON
 - INCIDENT ALERT PANEL
 - CO-AXIAL
 - E = EXISTING
 - N = NEW
 - R = RELOCATED

- CCTV**
- STANDALONE PC, 15" MONITOR A4 COLOUR PRINTER FOR CCTV REMOTE VIEW FACILITY.
 - CCTV LOCKABLE 19" 'U' RACK POSITION
 - MONITOR, SIZE STATED
 - MONITOR, FIXED INTEGRAL CAMERA, SIZE STATED
 - FLAT PANEL LCD MONITOR, SIZE STATED
 - FLAT PANEL LCD MONITOR, WITH INTEGRAL CAMERA, SIZE STATED
 - C.C.T.V. CAMERA (FIXED OVERT)-24V AC/DC @ 300 mA
 - HI-RES SILENT WITNESS DAY/NIGHT CAMERA WITH LED'S
 - C.C.T.V. CAMERA (FIXED COVERT) IN HALF SMOKE DOME-24V AC/DC @ 300 mA
 - C.C.T.V. (VANDAL PROOF) V28R SILENT WITNESS CAMERA
 - C.C.T.V. CAMERA (PAN TILT & ZOOM OVERT)-20-40V AC/DC @ 1 AMP
 - C.C.T.V. CAMERA (PAN TILT & ZOOM COVERT) IN SMOKE DOME 20-40V AC/DC @ 1 AMP
 - CAMERA HALF SMOKE DOME & HOUSING. 'DUMMY CAMERA FITTED'
 - CAMERA HALF SMOKE DOME & HOUSING. 'DUMMY CAMERA FITTED' AND WIRED FOR VIDEO, POWER & TELEMETRY COMPOSITE CABLE.

- ACCESS/CONTROL**
- ACCESS MAIN CONTROL POSITION
 - ACCESS CONTROL CARD SWIPE READER
 - ACCESS CONTROL CARD SWIPE READER WITH PIN CODE PAD PROGRAMMED FOR ACCESS. VANDAL PROOF STAINLESS STEEL ENCLOSURE
 - FIRE ALARM INTERFACE BY ELECTRICAL CONTRACTOR
 - PROXIMITY ACCESS CONTROL READER WITH PIN CODE PAD PROGRAMMED FOR ACCESS. VANDAL PROOF STAINLESS STEEL ENCLOSURE
 - PROXIMITY ACCESS CONTROL READER
 - BIOMERIC ACCESS CONTROL READER

Rev	Date	Amendments	By

- Notes**
- 1.00 LEWIS & HICKEY DRG. 99 REV 1.3 USED FOR REFERENCE G.A. LAYOUT.
 - 2.00 15 No. INTRUDER ALARM KEY FOR TOKENS TO BE HANDED TO THE STORE MANAGEMENT.
 - 3.00 RIO POSITIONS ARE INDICATIVE AND MAY BE VARIED WITHIN THE PROTECTIVE ZONES.
 - 4.00 THE BUILDING CONTRACTOR SHALL WRITE AN AGREEMENT AND BE RESPONSIBLE FOR THE FOLLOWING:
 - 5.00 CABLE BETWEEN THE CAMERA AND THE MARKS & SPENCER SENSE TO BE INSTALLED WITHIN PROTECTIVE CONDUIT.

dowling blunt

3 Bermondsey Exchange Tel: 020 7407 1444
179-181 Bermondsey Street Fax: 020 7407 7714
London SE1 3UW www.dowlingblunt.co.uk
dbondan@dowlingblunt.co.uk

MARKS & SPENCER Plc

Project: MARKS AND SPENCER plc SPALDING

Title: EXTERNAL CAMERAS FOR PLANNING PERMISSION

Scale: 1:50

Date: 24.02.05

Drawn by: SAT

Electrical Checked by: Drawing No. 0822/E/003

Mechanical Checked by:

Revision: 1

COPIES: THIS DRAWING IS PUBLISHED BY DOWLING BLUNT, LONDON. ALL RIGHTS RESERVED. NO PART OF THIS DRAWING MAY BE REPRODUCED, STORED IN A RETRIEVAL SYSTEM OR TRANSMITTED IN ANY FORM OR BY ANY MEANS, ELECTRONIC, MECHANICAL, PHOTOCOPYING, RECORDING OR OTHERWISE WITHOUT PRIOR PERMISSION OF THE COMPANY.