
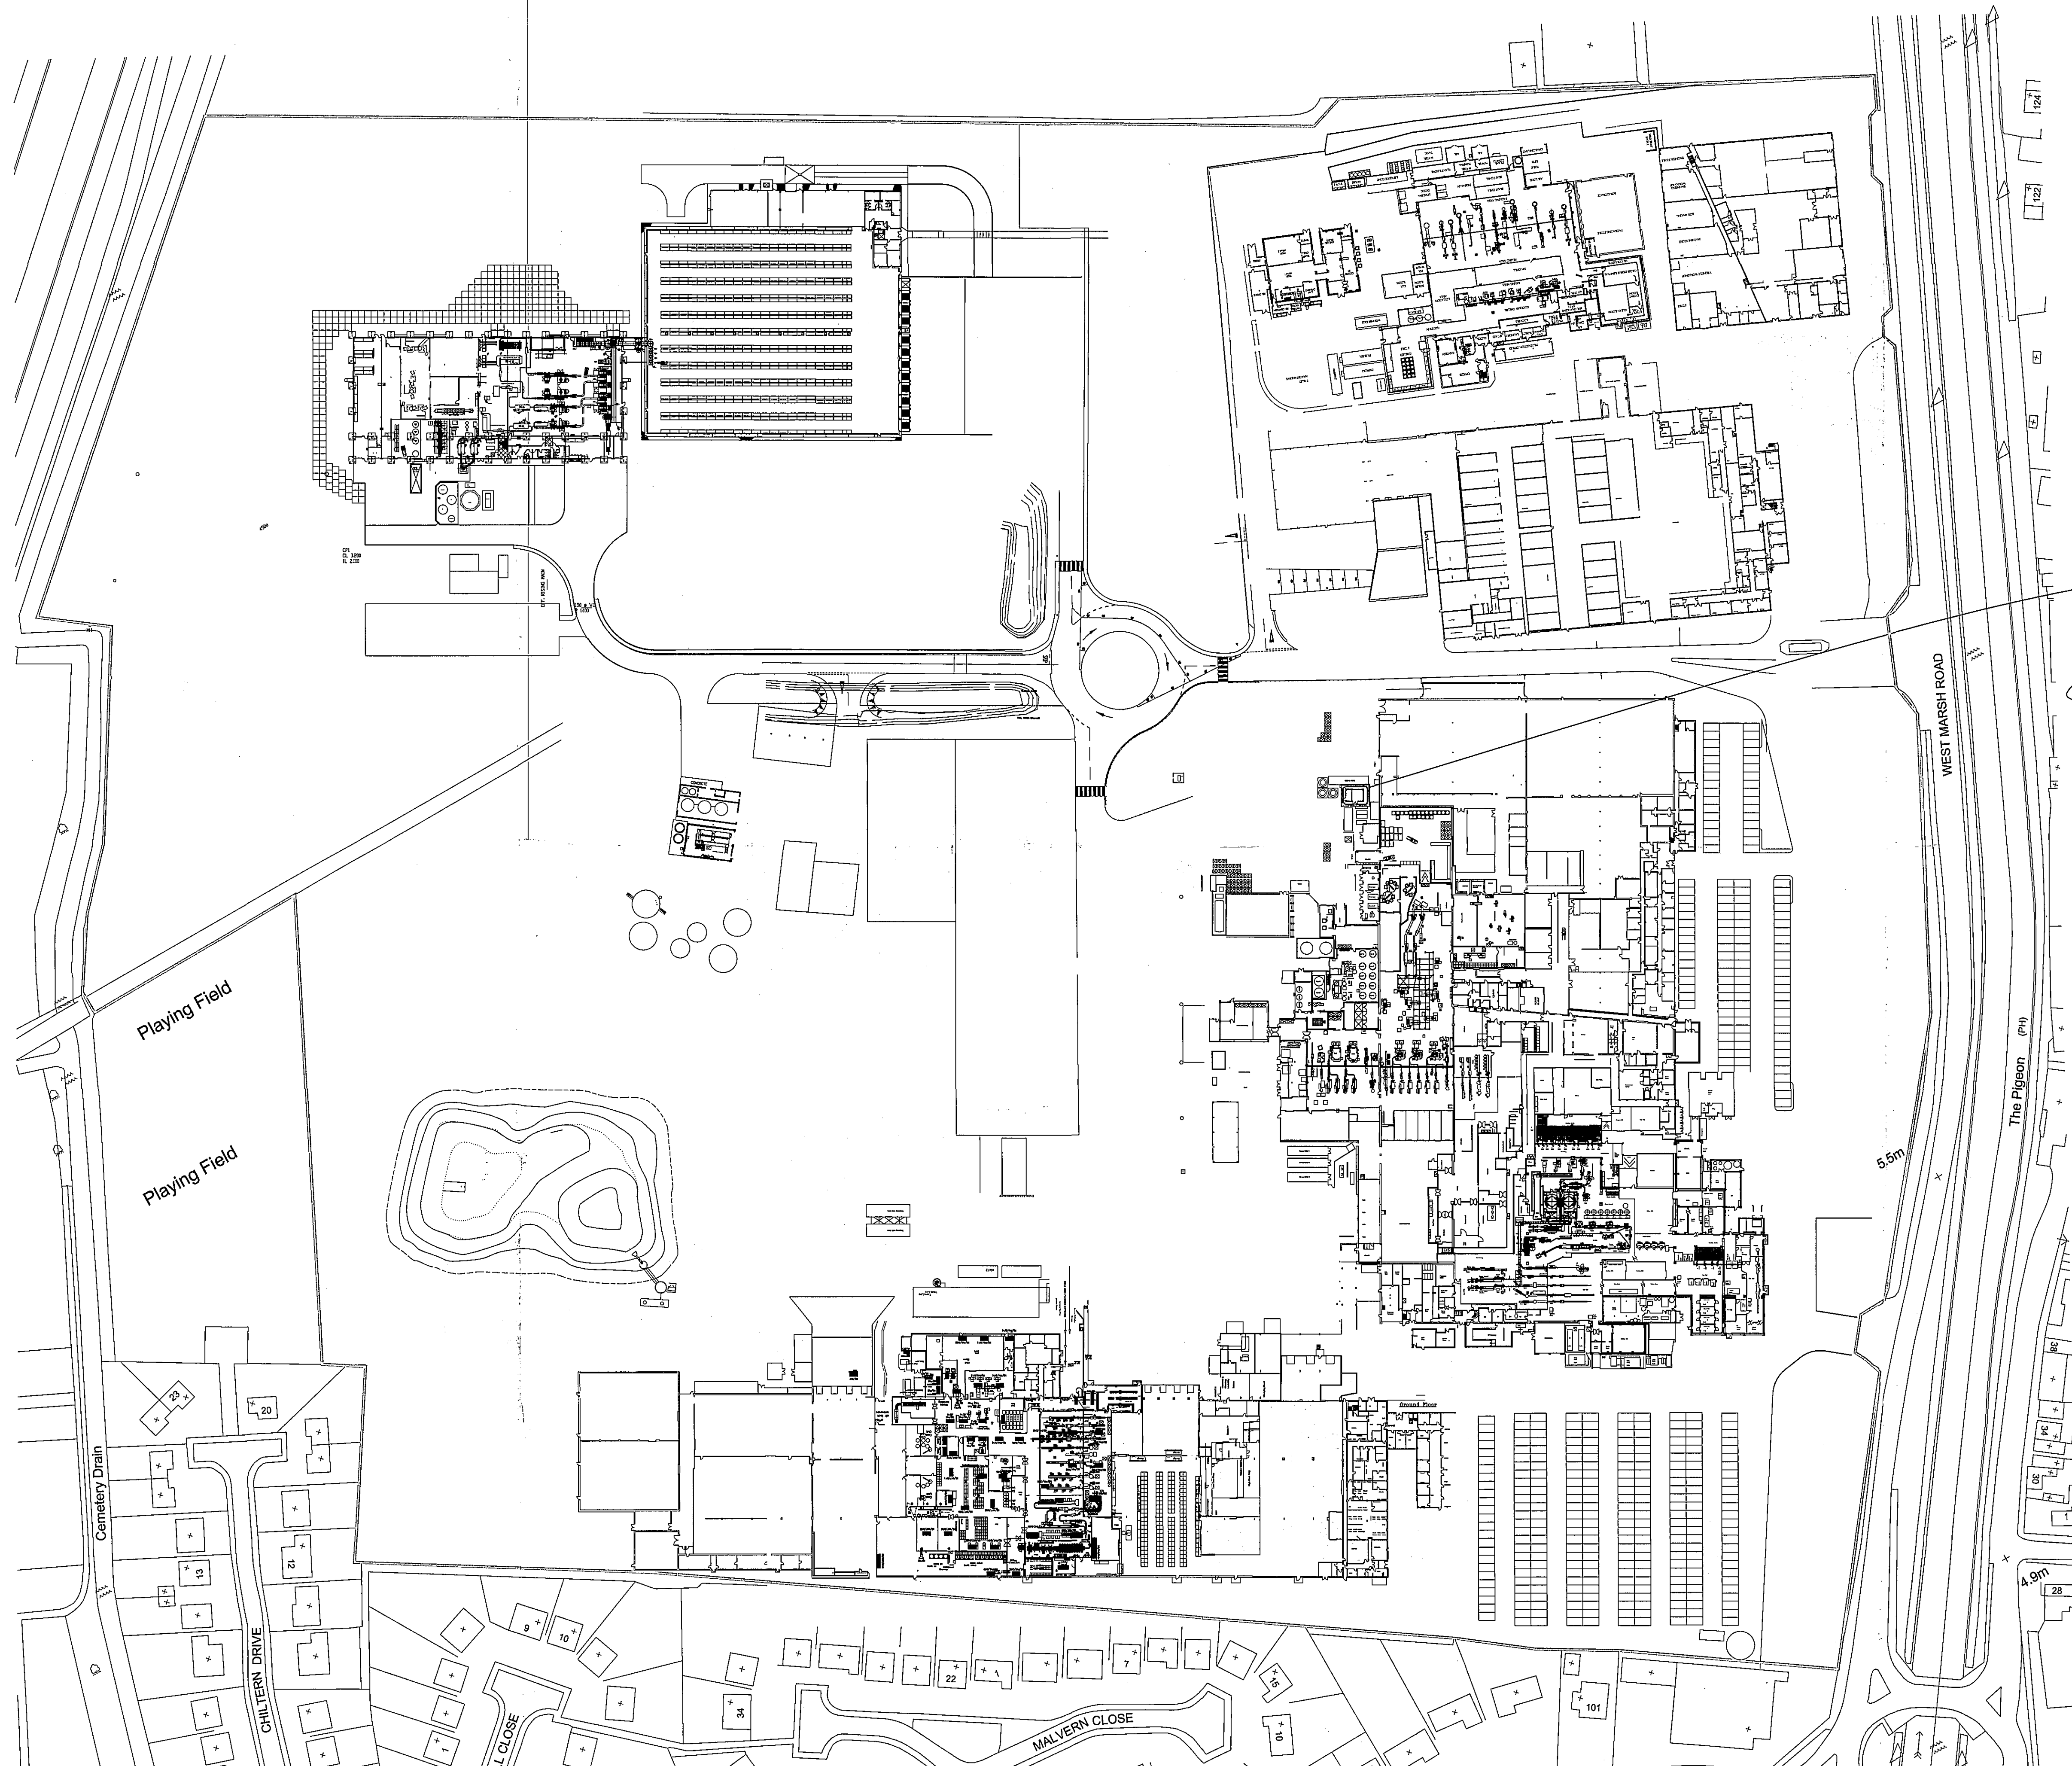


DO NOT SCALE FROM THIS DRAWING
THE CONTRACTOR IS TO CHECK ALL
DIMENSIONS ON SITE AND REPORT
DISCREPANCIES TO THE ARCHITECT
THIS DRAWING IS COPYRIGHT

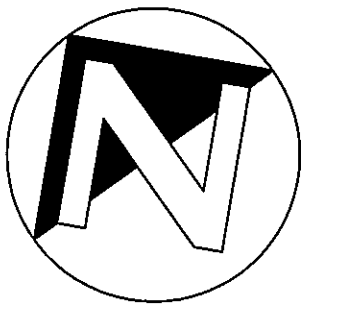

POSITION OF NEW
REFRIGERATION
PLANTROOM

Planning & Development
19 DEC 2005
Ref: 1724/05

**DETERMINED
PLAN**

B	15/12/05	GMH	PLANNING APPLICATION ISSUE	
A	14/12/05	GMH	PLANTROOM LOCATION NOTED	
ORIGINAL	01/08/05	GMH	FIRST ISSUE	JW
issue	date	drawn	notes	check

ARCTICA
ARCHITECTURE • PLANNING • PROJECT MANAGEMENT
Telephone 01780 482200 Fax 01780 480716
success@arctica.co.uk

PROJECT
**GEEST SPALDING
PROJECT FOX**

DRAWING
SITE PLAN

SCALE
1:1000 @ A1
NUMBER
01

JOB
05-22
REV
B