


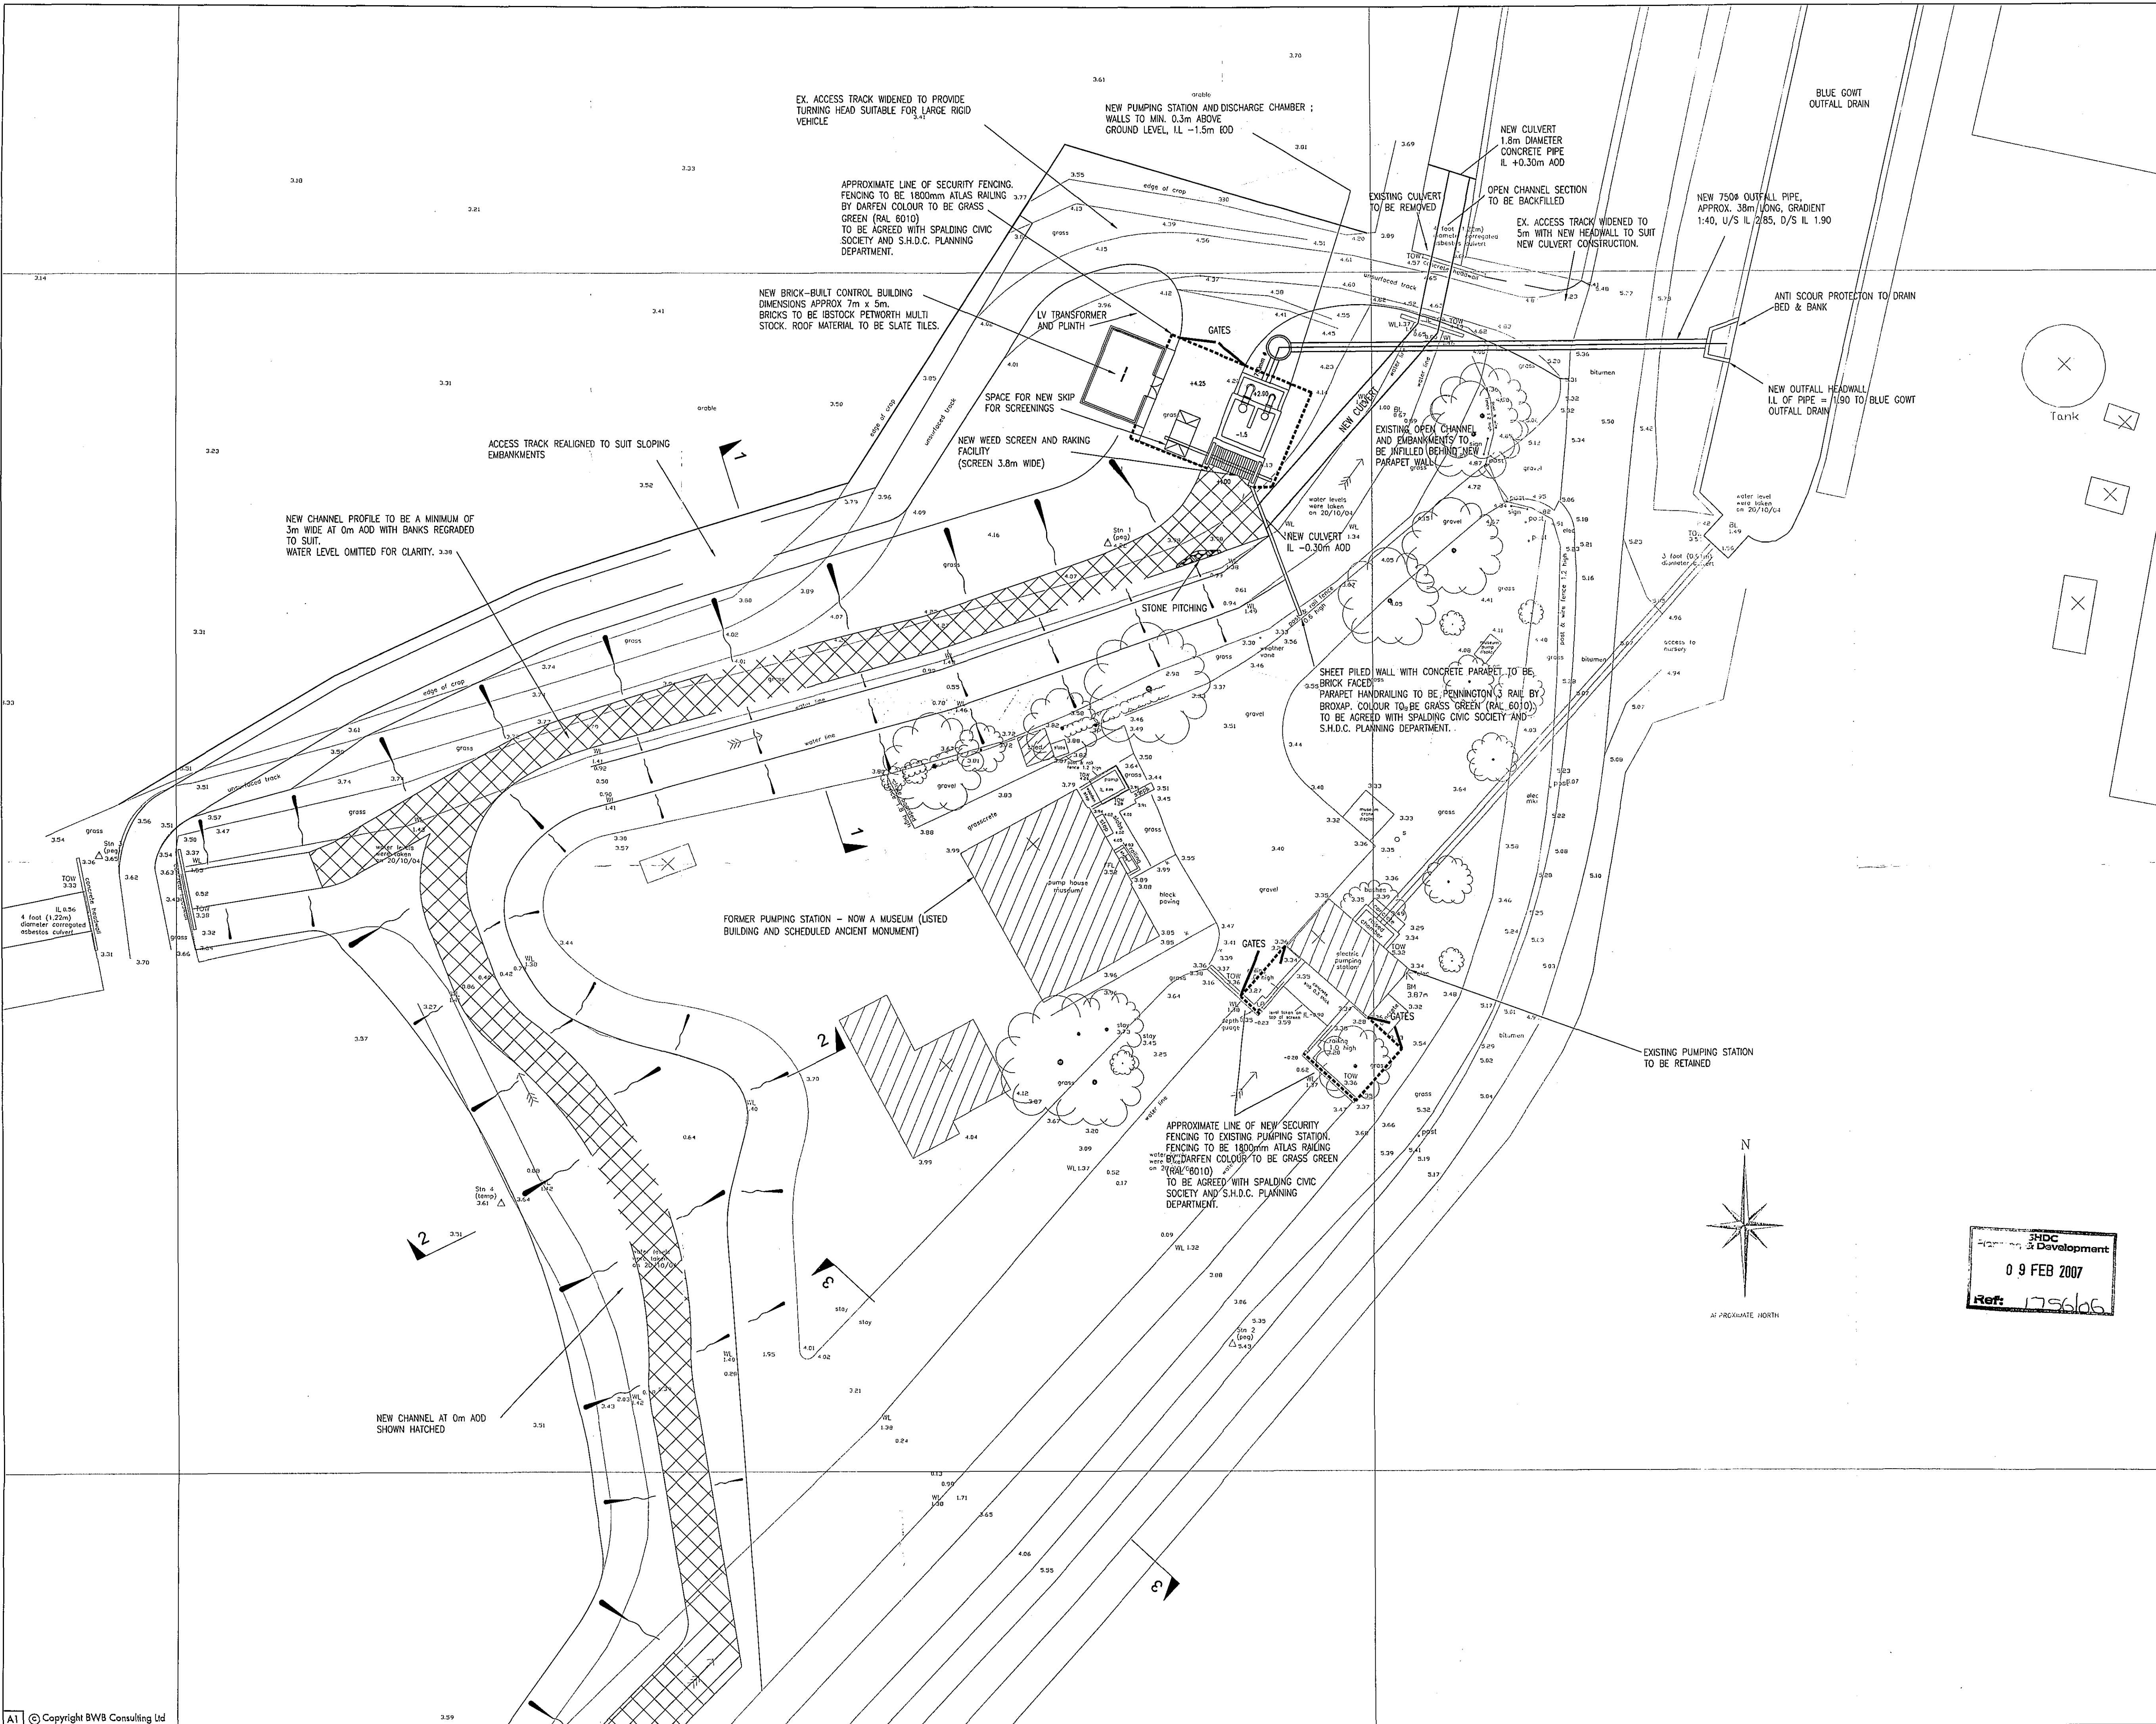


- NOTES**
1. DO NOT SCALE THIS DRAWING. ALL DIMENSIONS MUST BE CHECKED/ VERIFIED ON SITE. IF IN DOUBT ASK.
 2. THIS DRAWING IS TO BE READ IN CONJUNCTION WITH ALL RELEVANT ARCHITECTS, ENGINEERS AND SPECIALISTS DRAWINGS AND SPECIFICATIONS.
 3. ALL DIMENSIONS IN MILLIMETRES UNLESS NOTED OTHERWISE. ALL LEVELS IN METRES UNLESS NOTED OTHERWISE.
 4. ANY DISCREPANCIES NOTED ON SITE ARE TO BE REPORTED TO THE ENGINEER IMMEDIATELY.
 5. REFER TO DRAWING NTW-076-002 FOR WATERCOURSE CROSS-SECTIONS.
 6. TENDER ISSUE ONLY - NOT FOR CONSTRUCTION

KEY

Rev	Date	Description	Drawn	Auth'd
T2	06.02.07	Security fencing extents amended	DIH	TG
T1	20.12.06	TENDER ISSUE	DIH	TG
P2	03.10.06	Layout modified	DIH	TG
P1	01.09.06	PRELIMINARY ISSUE	JS	TG

AMENDMENTS

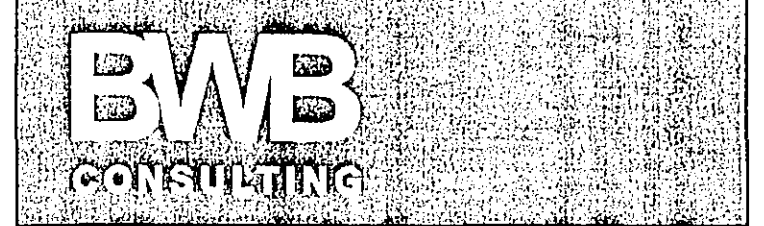

Integrated Engineering and Environmental Consultants
3-4 Kayes Walk The Lace Market Nottingham NG1 1PY
T 0115 924 1100 F 0115 950 3966 W bwbconsulting.com
environmental | water | transportation | civil | structural | highways | infrastructure

Client **WELLAND AND DEEPINGS INTERNAL DRAINAGE BOARD**
Project Title

PINCHBECK PUMPING STATION

Drawing Title **DETERMINED PLAN**
PROPOSED SITE LAYOUT

Scale	Date	Drawn	Authorised
1:250	SEP 2006	JS	TG

Drawing Status **TENDER**

Drawing No:	Revision
NTW/076/001	T2