


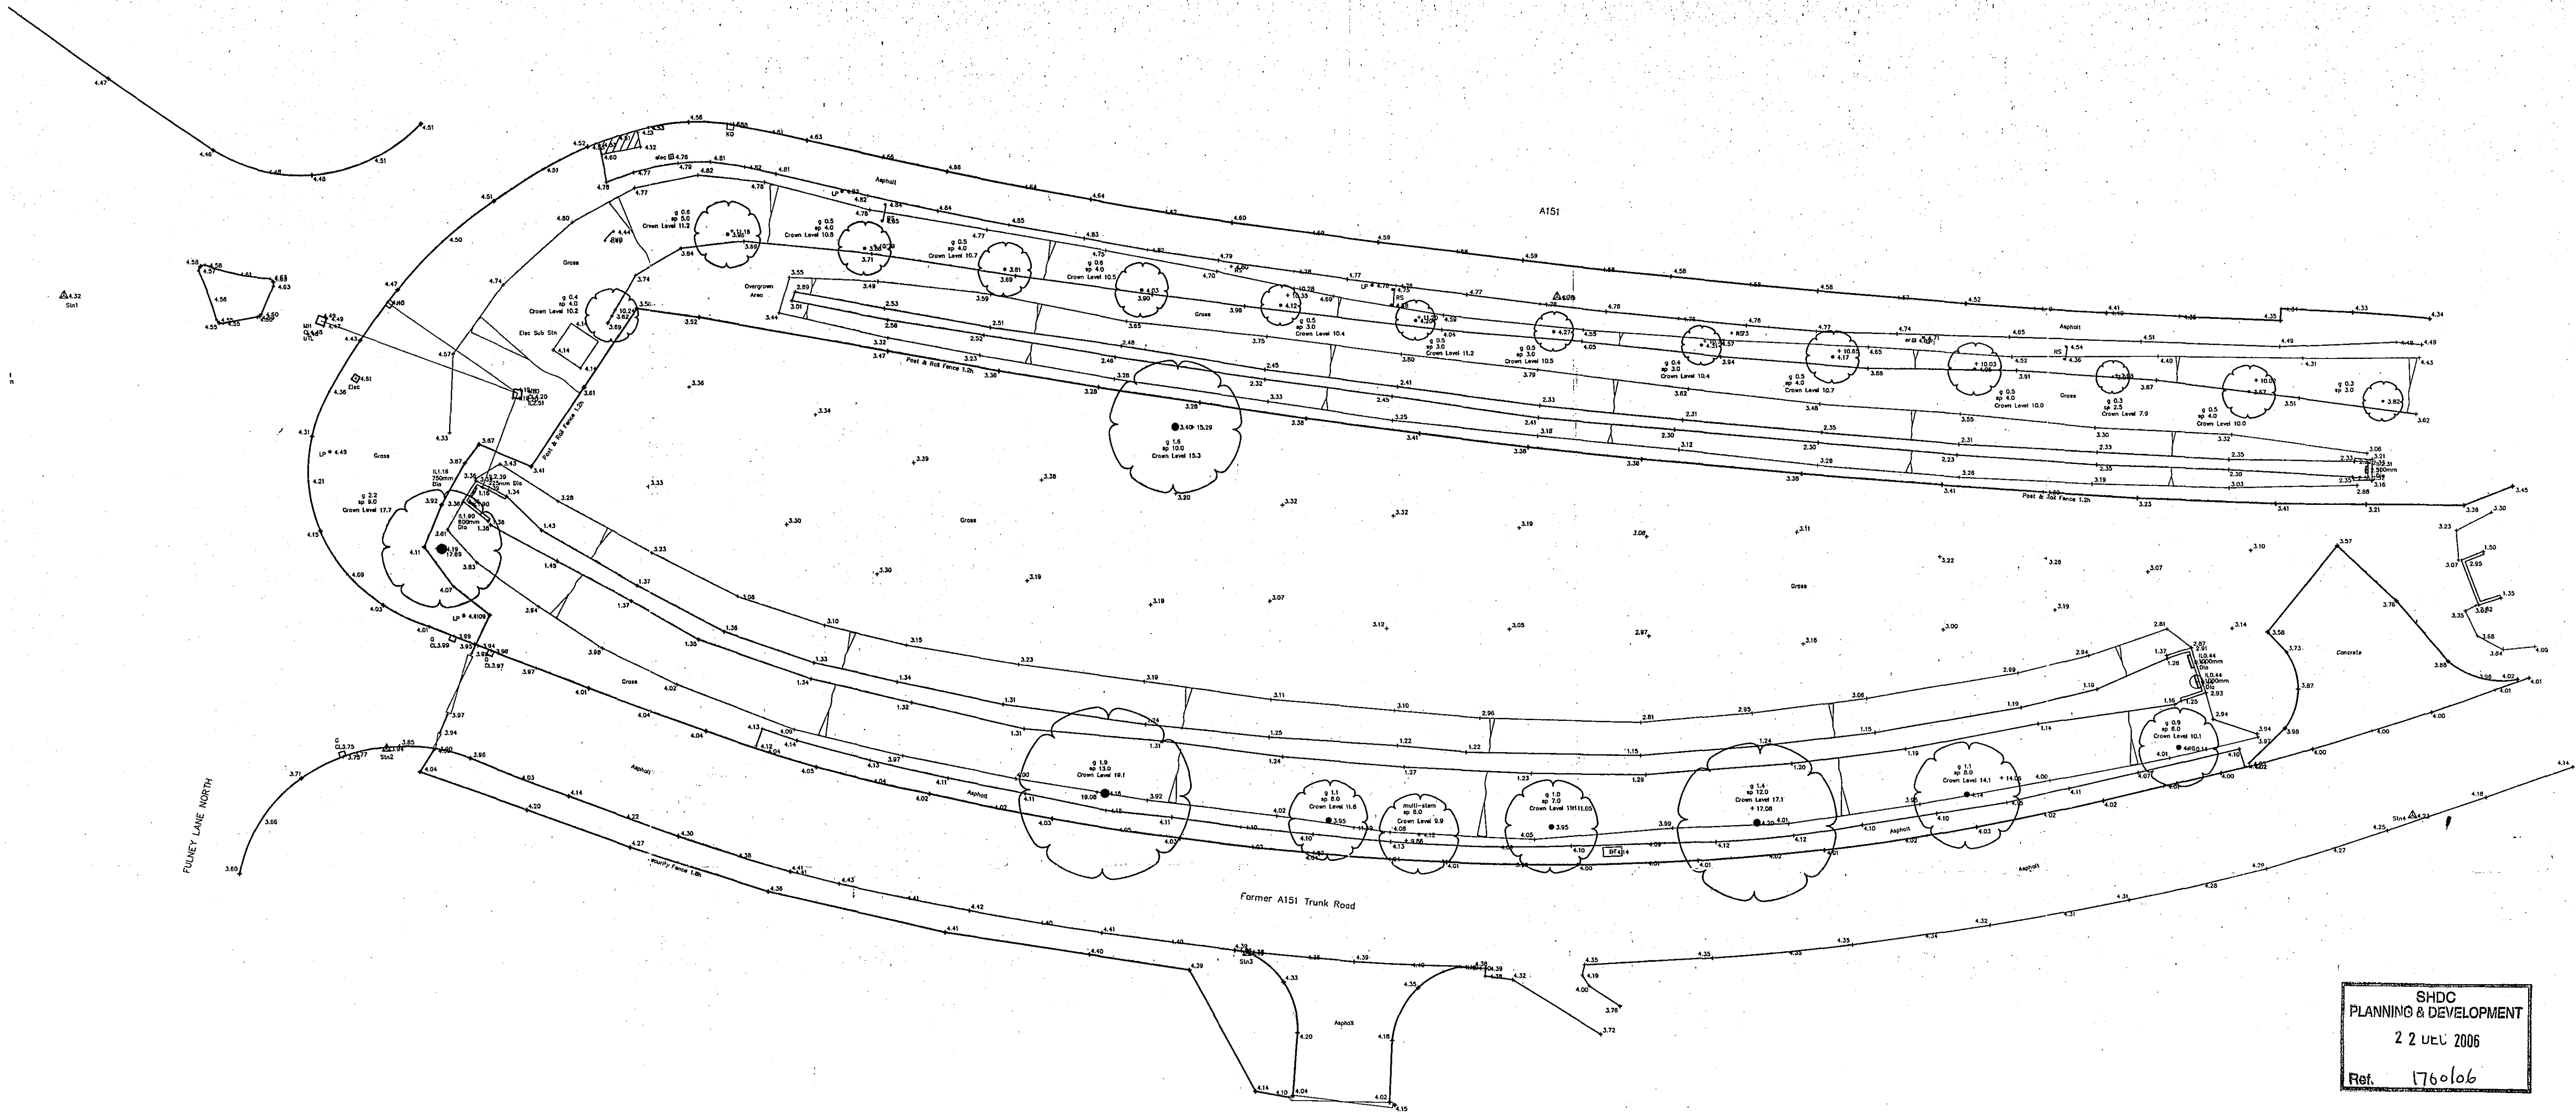

SHDC
PLANNING & DEVELOPMENT
22 JUL 2006
Ref. 1760106

DETERMINED
PLAN

Revisions
Preliminary For Construction

David Trundley Design
Services Limited

Salgate Barn, Islington Road, Tilney All Saints, King's Lynn, Norfolk. PE34 4RY
Tel: 01553 617700 Fax: 01553 617874 Email: enquiries@trundleydesign.co.uk

Project Title:
CECIL FRANCIS LIMITED

PROPOSED TWO UNIT TRADE COUNTER
DEVELOPMENT

Drawing Title:
EXISTING TOPOGRAPHICAL SURVEY

Scale: 1:250 Date: 14.12.2006 Drawn: IPGT

Drawing Number:
06-198-15

Copyright:
This drawing must not be re-issued, loaned or copied without the consent of David Trundley Design Services Limited. Do not scale this drawing, use only figured or grid dimensions. All dimensions to be checked by contractor on site prior to start of works. Any discrepancies are to be notified