


A 151

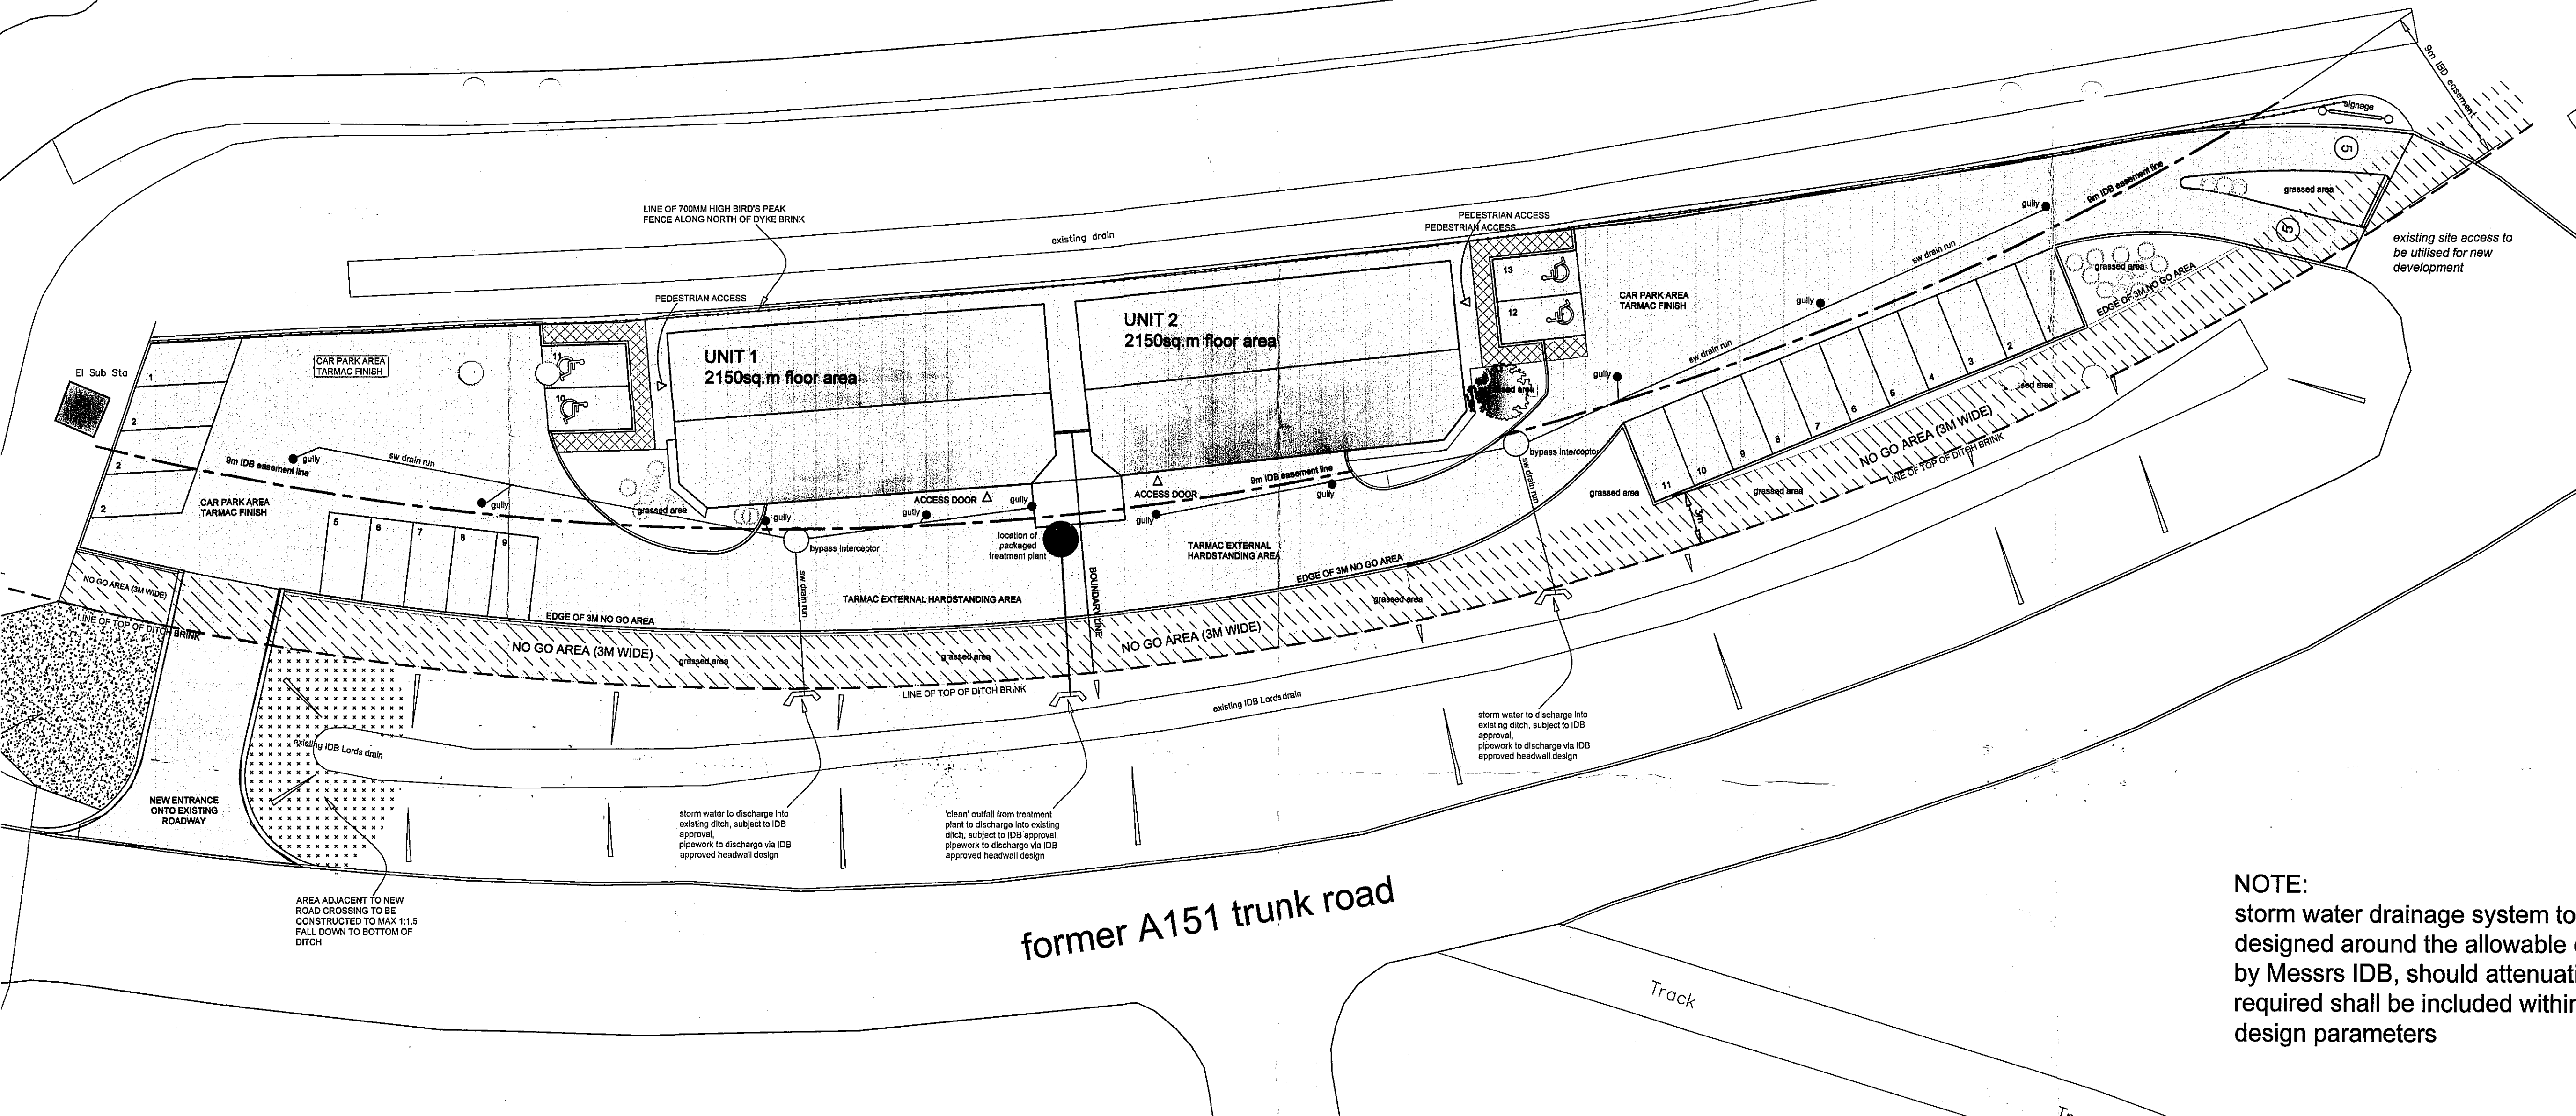

NOTE:
storm water drainage system to be designed around the allowable parameters by Messrs IDB, should attenuate to required shall be included within design parameters

A 09.10.2006 - DRAWING UPDATED TO CLIENT COMMENTS
Revisions
Preliminary For Construction

David Trundle Design
Services Limited

Salgate Barn, Islington Road, Tilney All Saints, King's L
Tel: 01553 617700 Fax: 01553 617874 Email: enq@dtl.co.uk

Project Title:
CECIL FRANCIS LIMITED

PROPOSED TWO UNIT TRADE CO
DEVELOPMENT

Drawing Title:
SCHEME PROPOSALS - OPTION D

Scale:
1:200@A1 Date:
28.08.2006

Drawing Number:
06-198-

Copyright:
This drawing must not be re-issued, loaned or copied
David Trundle Design Services Limited. Do not scale
figured or grid dimensions. All dimensions to be che
prior to start of works. Any discrepancies are to be