
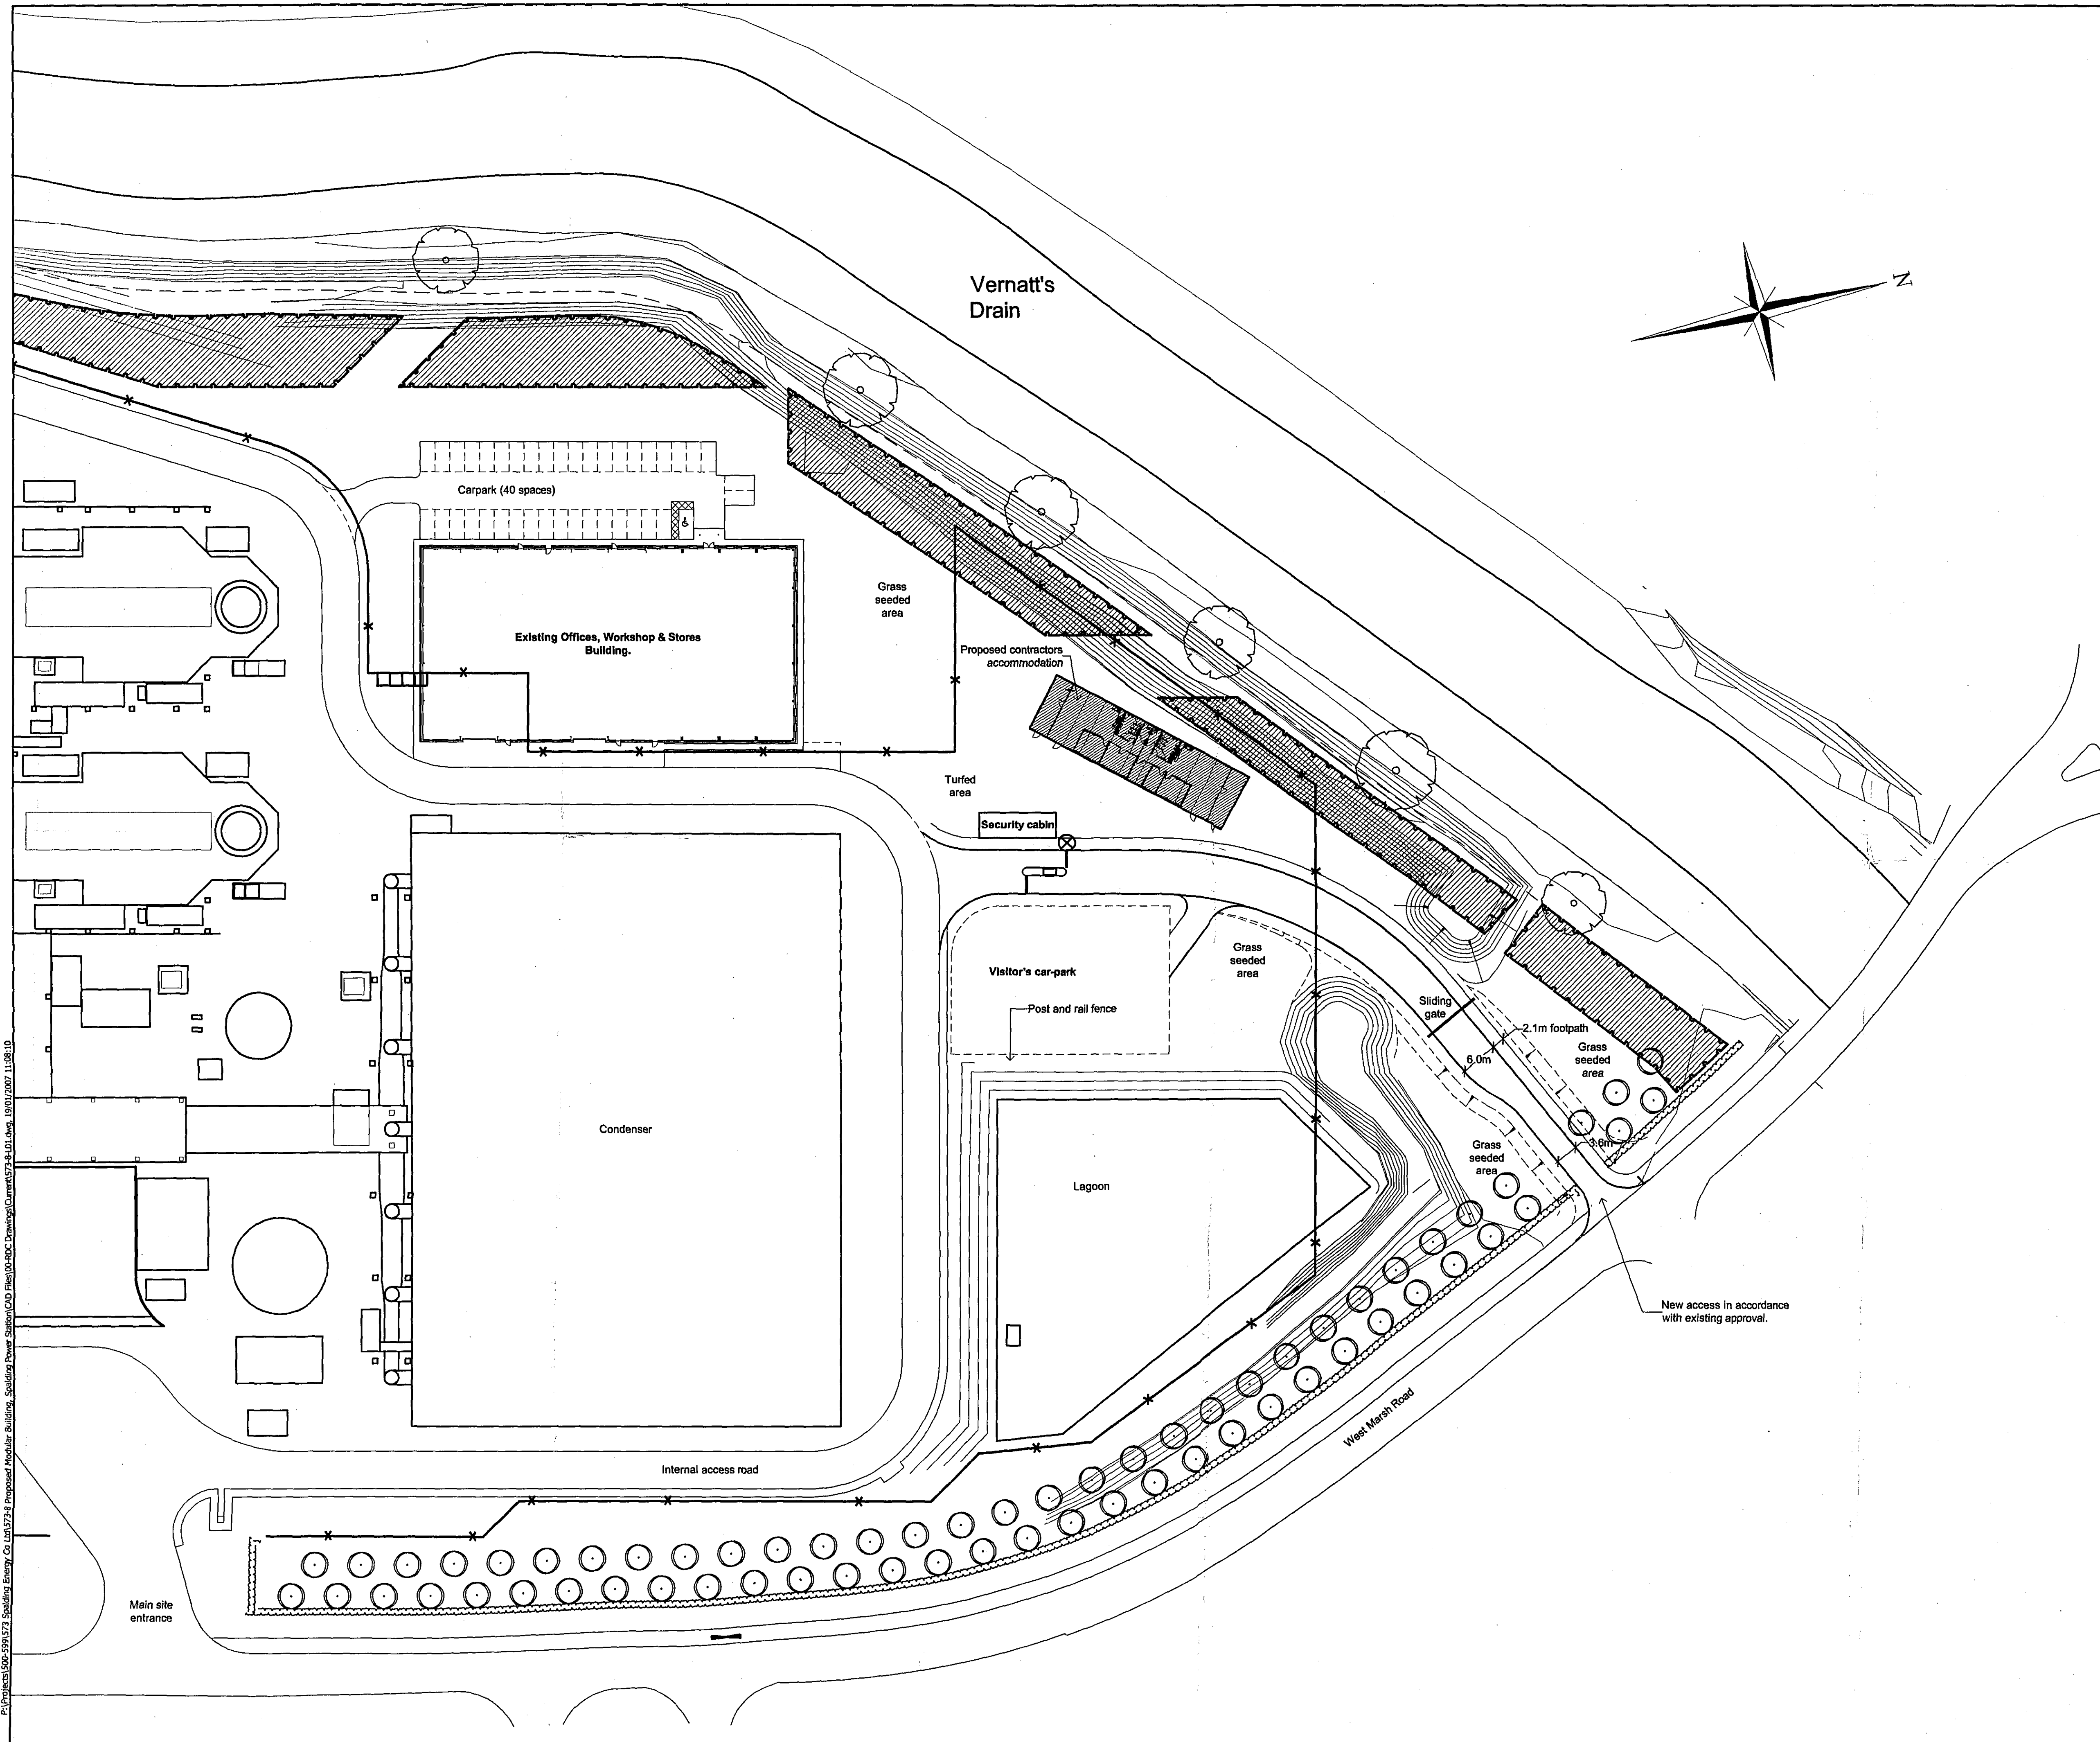
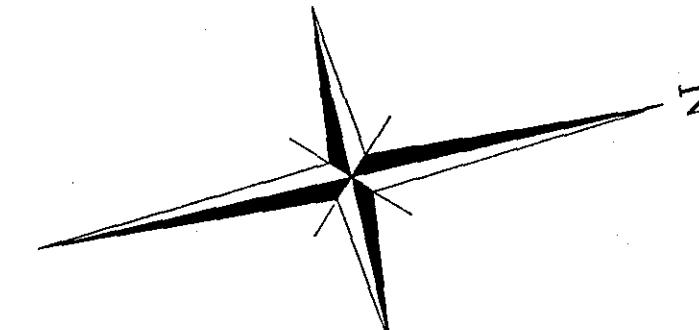
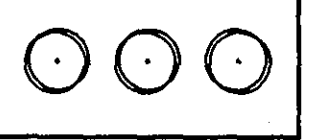


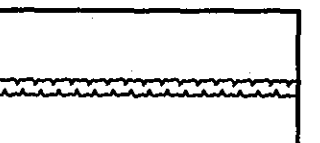

KEY:

-  Buffer planting as part of the approved structural planting scheme
-  Tree planting as part of the approved structural planting scheme
-  Hedge planting as part of the approved structural planting scheme
-  Proposed security fence 2.4m steel pallsade
-  Proposed post and rail fence
-  Proposed turnstile

AMENDED PLAN
Ref. A1

SHDC
Planning & Development
22 JAN 2007
Ref. 1763107

DRAWING
19 JAN 2007
ISSUED

Rev.	By	Notes	Date
A	JB	Modular building repositioned	19-01-07

rdc Robert Doughty Consultancy		32 High Street, Helpingsham Sleaford, Lincolnshire NG34 0RA Tel: 01529 421646 Fax: 01529 421353 Email: admin@rdc-landplan.co.uk Web: www.rdc-landplan.co.uk	
Client: Spalding Energy Company Ltd			
Project: Proposed Modular Building		DETERMINED	
Drawing title: Proposed Siting		PLAN	
Job No. 573-8	Drawing No. L01	Rev. A	Drawn AC
Scale 1:500 @ A1		Date December 2006	Checked

DO NOT SCALE from this drawing. All measurements should be checked against on site conditions and any discrepancies should be brought to the attention of the Robert Doughty Consultancy.