
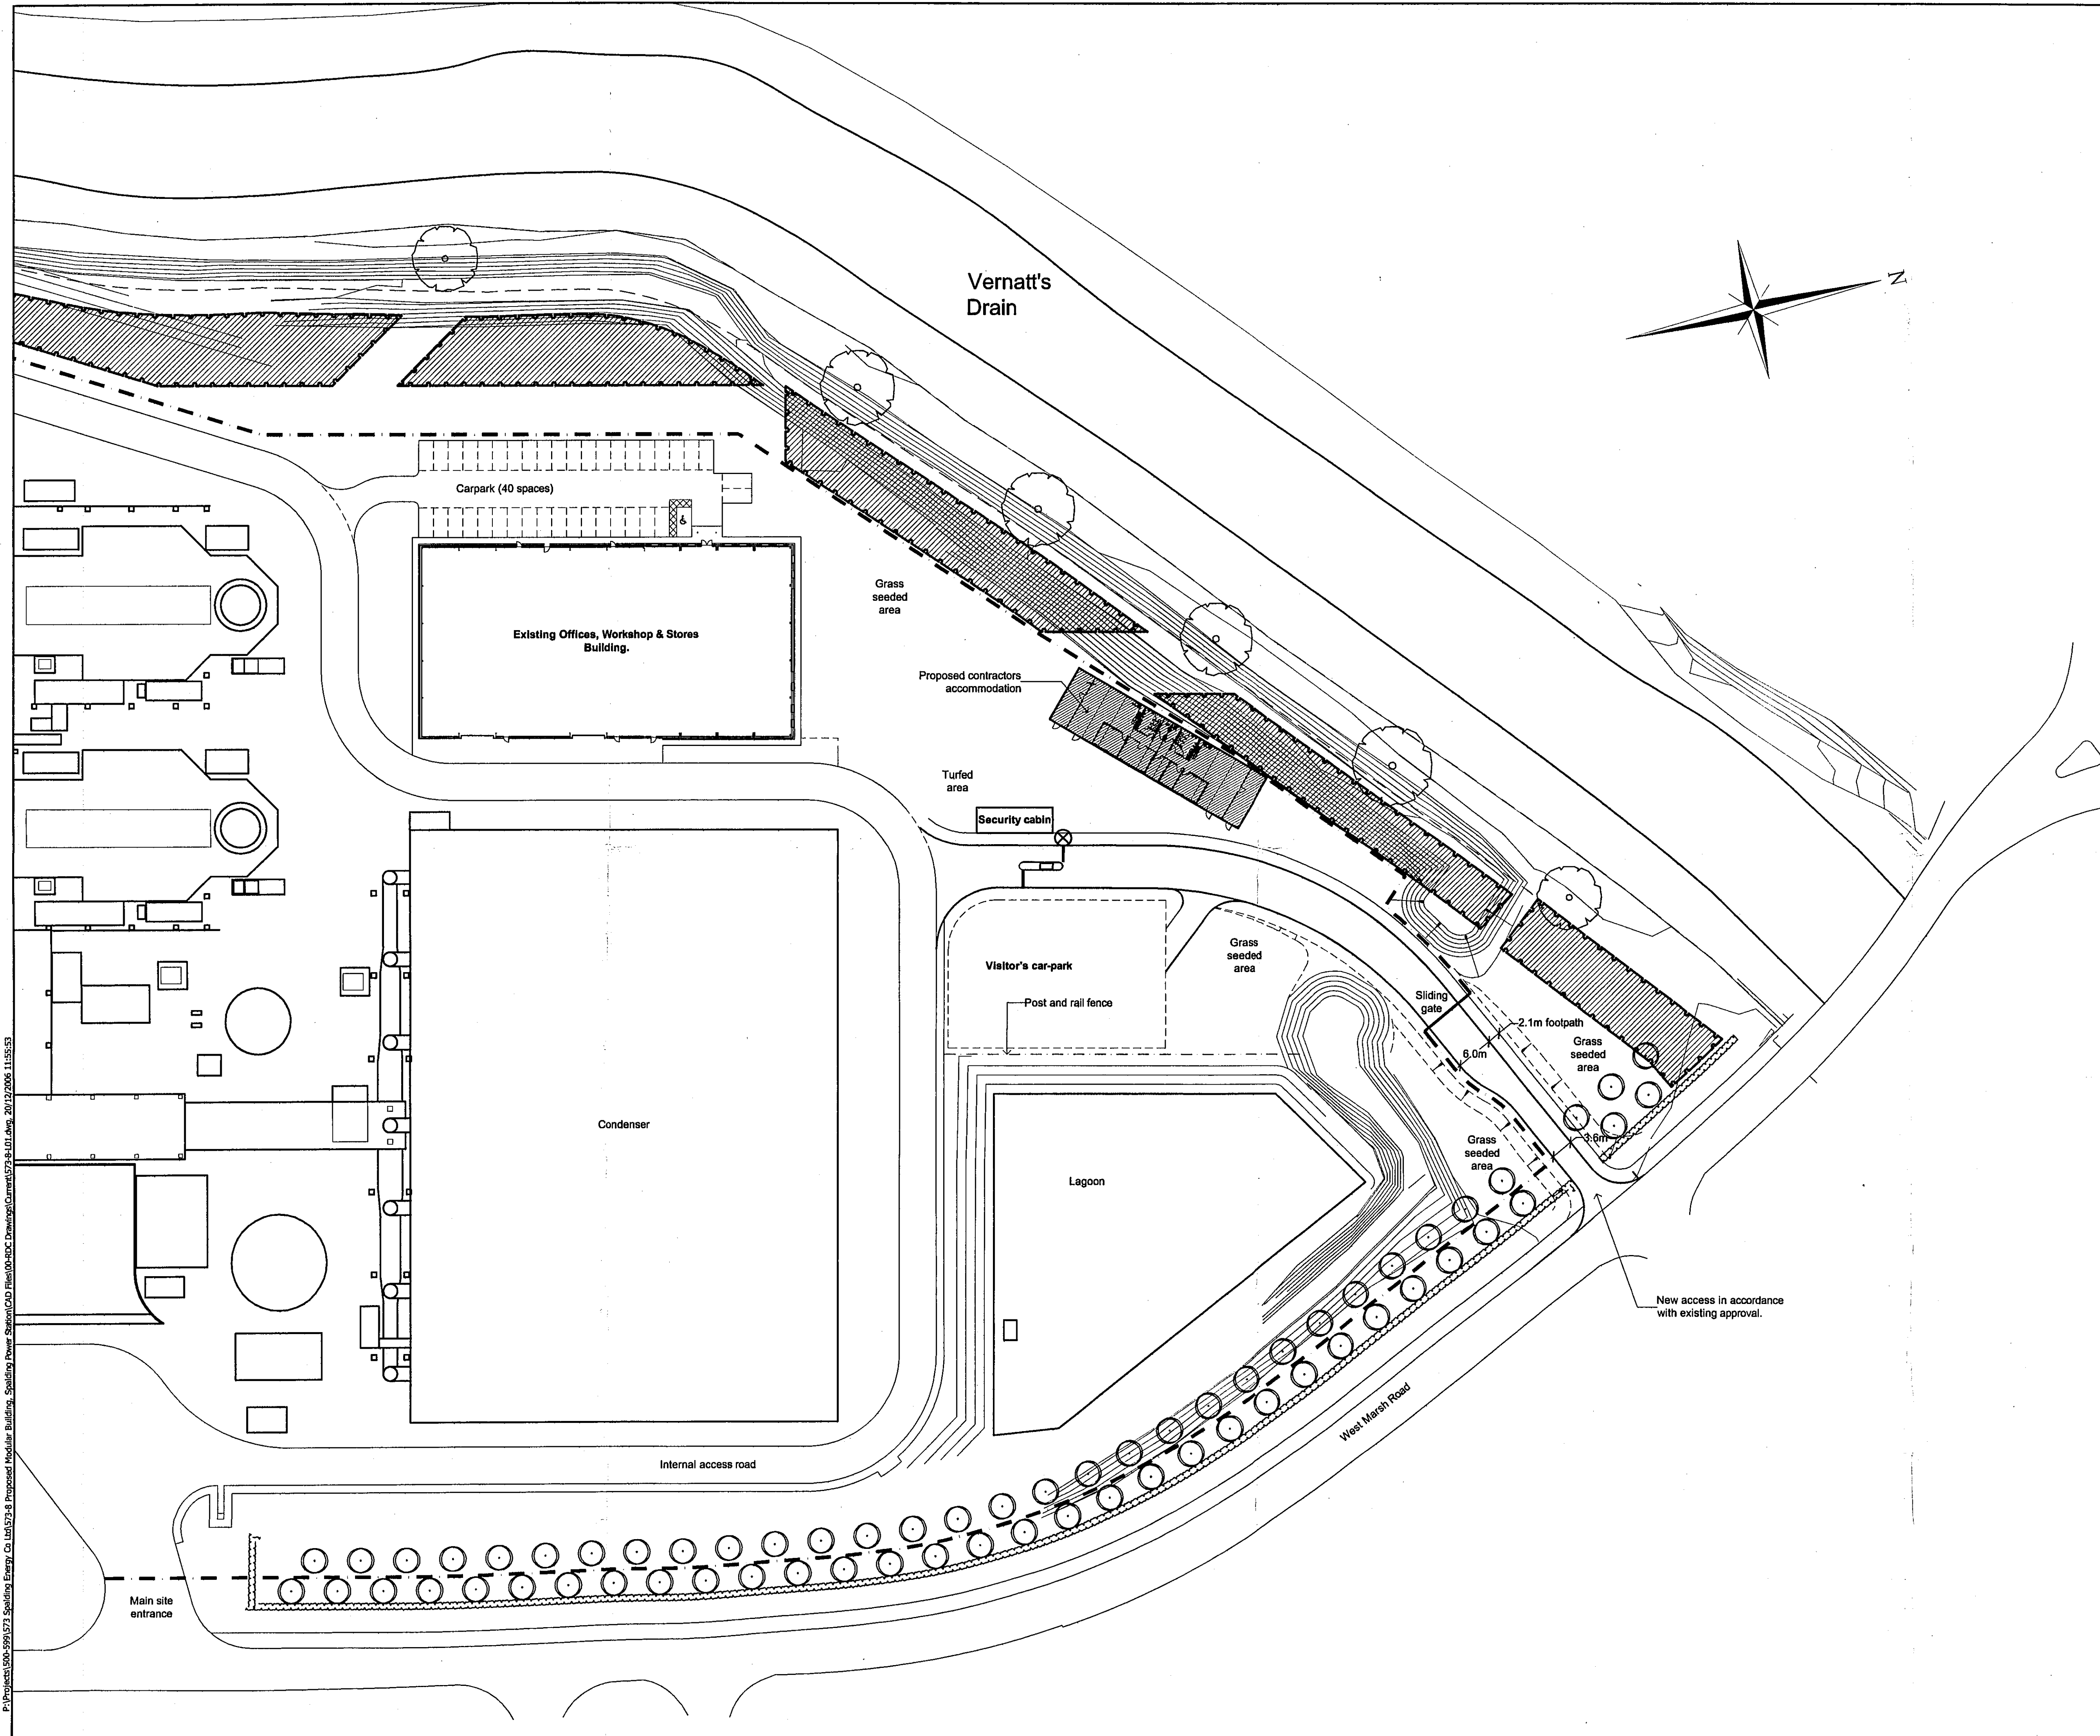
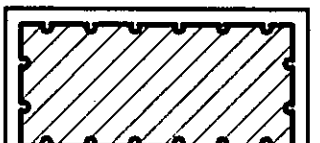
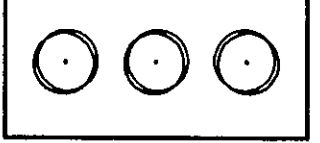
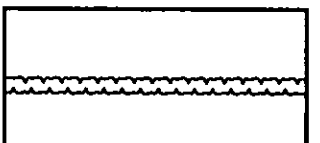


P:\Projects\573-599\573 Spalding Energy Co Ltd\573-8 Proposed Modular Building Spalding Power Station\CD Files\04-02 Drawings\Current\573-8 L1.dwg, 20/12/2006 11:55:53

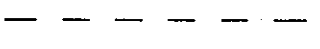

KEY:

-  Buffer planting as part of the approved structural planting scheme
-  Tree planting as part of the approved structural planting scheme
-  Hedge planting as part of the approved structural planting scheme
-  Proposed security fence 2.4m steel palisade
-  Proposed post and rail fence
-  Proposed turnstile

SHDC
PLANNING & DEVELOPMENT
22 DEC 2006
Ref. 1763/06

Superseded
Not used

DRAWING
20 DEC 2006
ISSUED

Rev.	By	Notes	Date
rdc Robert Doughty Consultancy			
Client: Spalding Energy Company Ltd			
Project: Proposed Modular Building			
Drawing title: Proposed Siting			
Job No. 573-8	Drawing No. L01	Rev.	Drawn AC
Scale 1:500 @ A1	Date December 2006	Checked	

DO NOT SCALE from this drawing. All measurements should be checked against on site conditions and any discrepancies should be brought to the attention of the Robert Doughty Consultancy.