




NOTES
This drawing has been issued in support of a planning application and must NOT be used for construction purposes.
This drawing is copyright and may not be altered, traced, copied, photographed or used for any purpose other than that for which it is issued without written permission from the copyright holder.

Key:

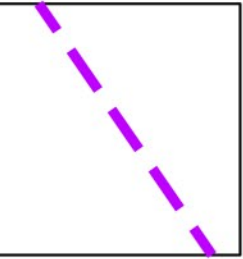

Palisade Security Fencing
2m




Bodpaving
-Gravel Finish



Gravel



Native planting < 600mm
Indicative only

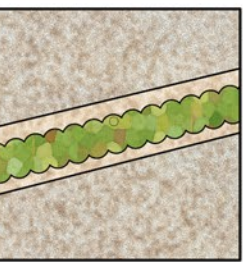


Native Hedging Mix
-Hornbeam
-Hawthorn
-Hazel



Buff Paving




Foul Waste and Septic Tank

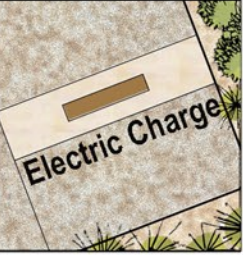

Electric car charging spaces x2



Waste Bins
- General and Recyclable

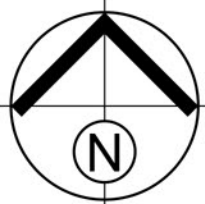

Project
PROPOSED CONTRACTORS YARD / OFFICE AND STORAGE UNIT

Address
LAND OFF SCOLDHALL LANE
SCOLDHALL LANE
SURFLEET, SPALDING

Client
MR J KIRK

Drawing
PROPOSED DRAWINGS
SITE PLAN

Date
DEC 2020

Scale
1:200 @ A1

Project No.
3872

Drawing No.
P01

Revision

P&R
ARCHITECTS

Portess and Richardson Limited
193 Lincoln Road, Peterborough PE1 2PL
T. 01733 568116 E. p-r@portessarchitect.com
www.portessarchitect.com