
Est. 1770

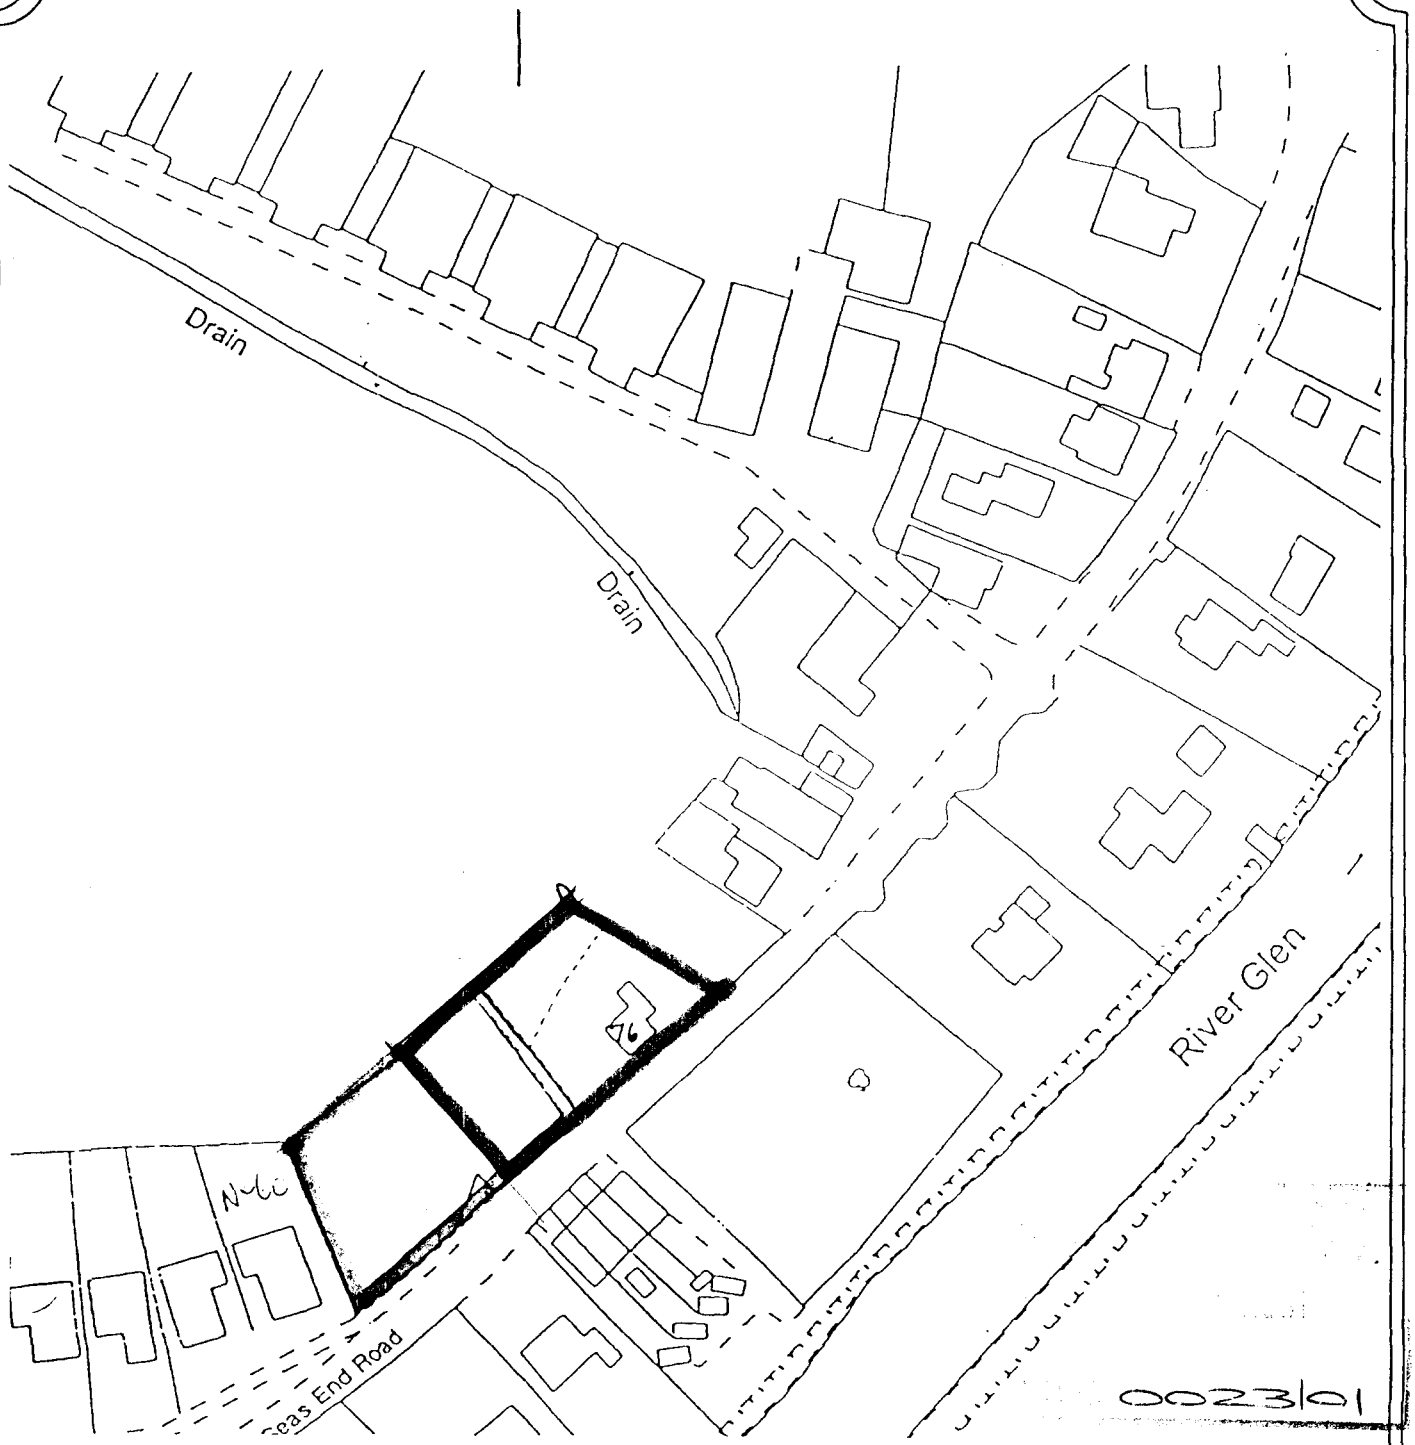

LONGSTAFF

TITLE: 76 SEAS END ROAD SURFLEET


OUR REF: JJA/MACHIN

DATE: DECEMBER 2000

This plan is provided for identification purposes only and although based on the Ordnance Survey, its accuracy is not guaranteed. It is reproduced from the Ordnance Survey Map with the permission of the Controller of H.M. Stationery Office.

1:1250

Licence No.: ES 759066

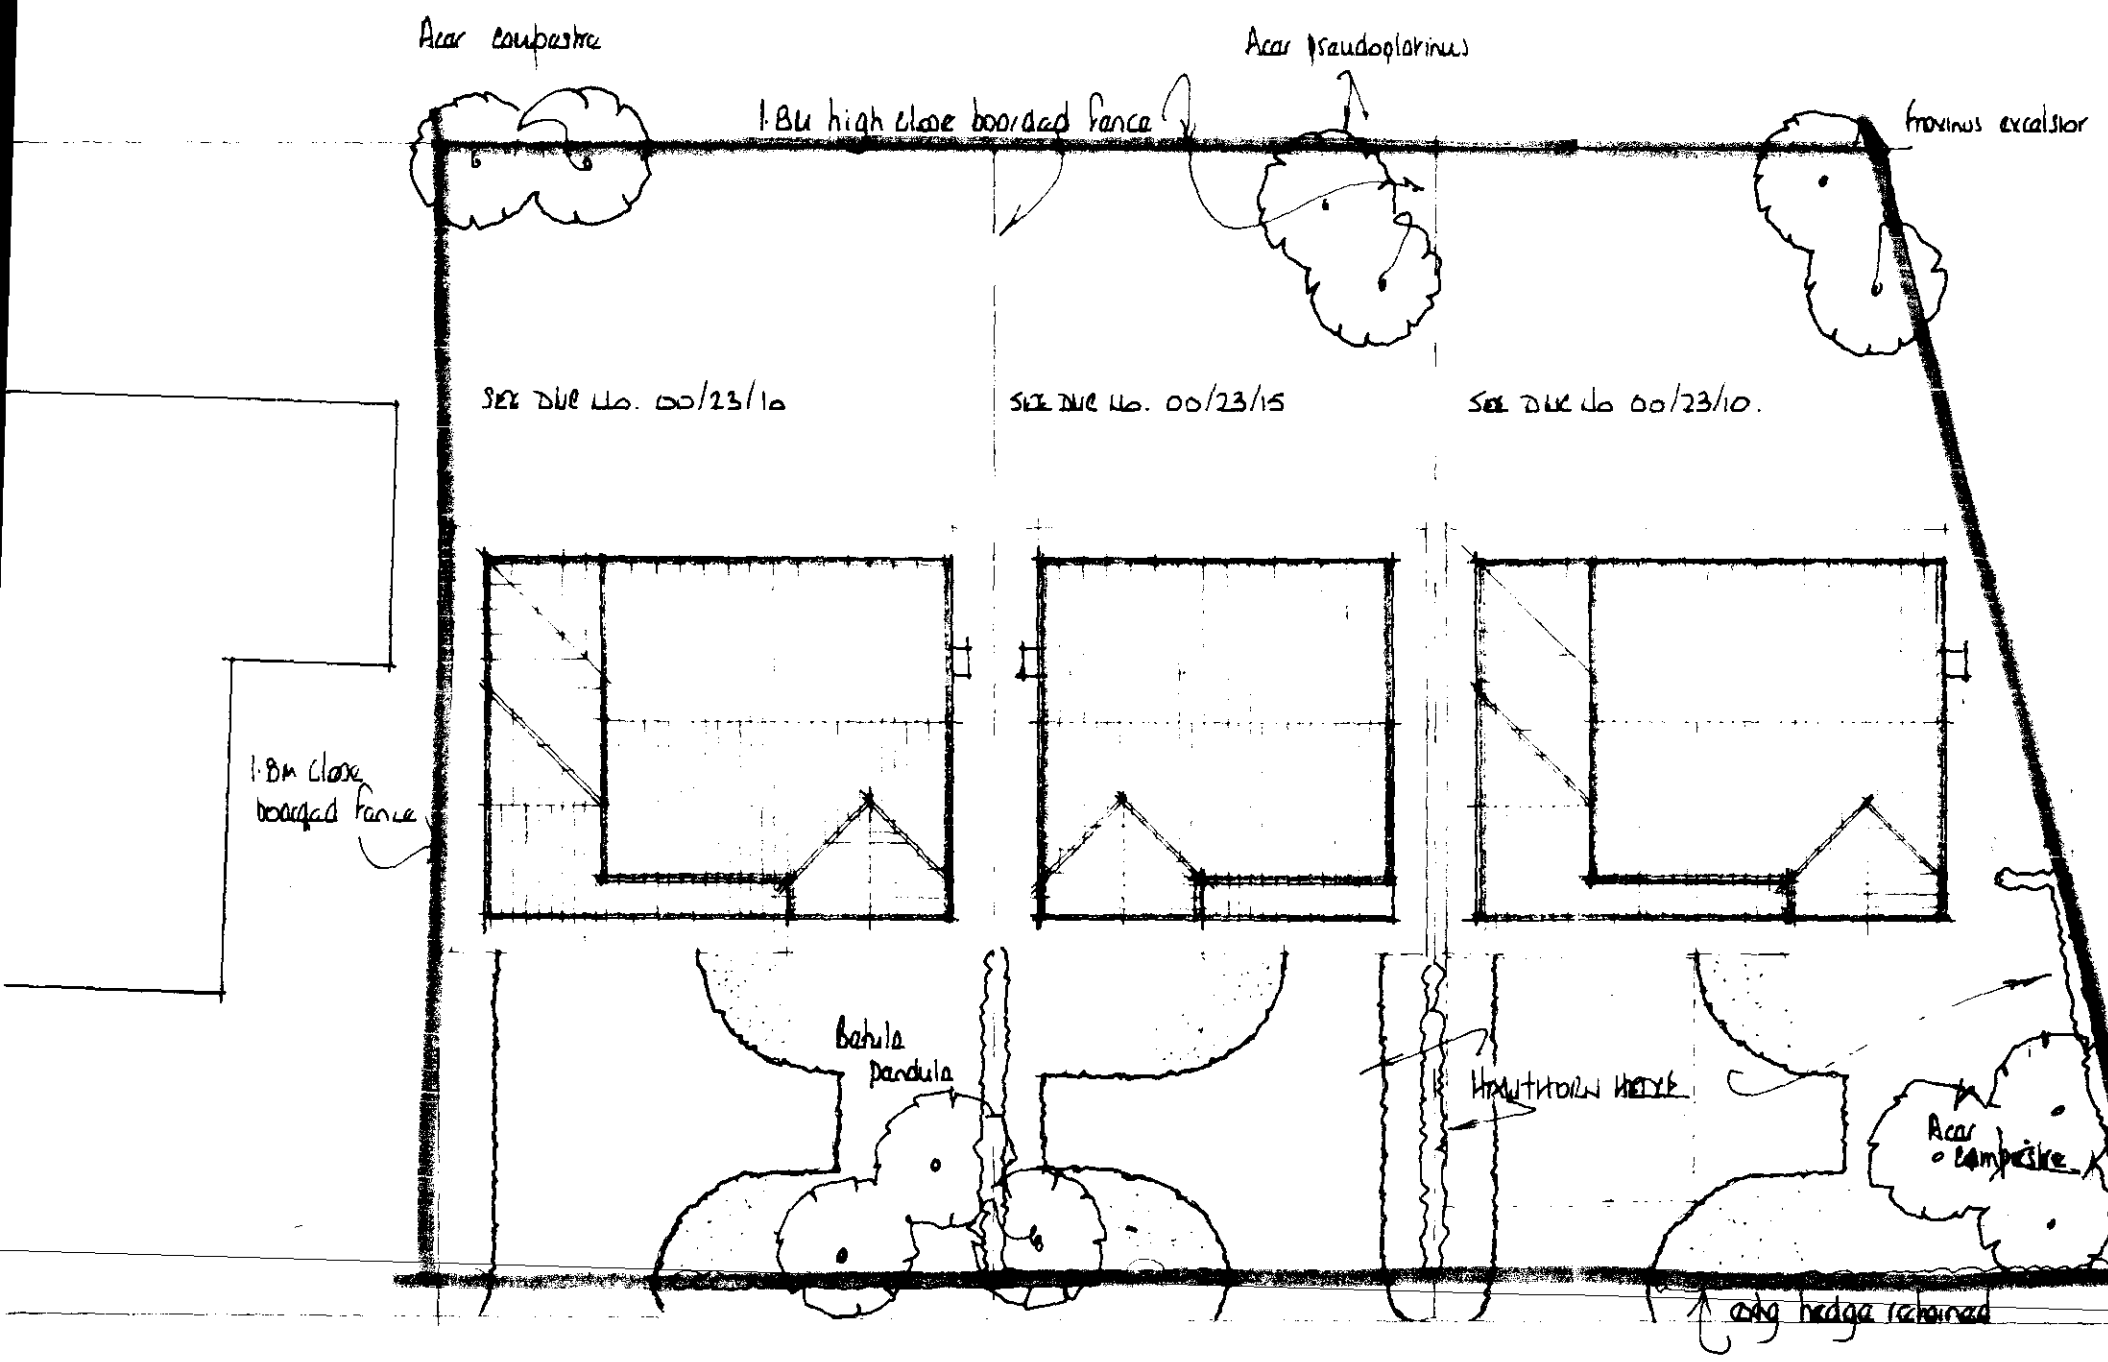

SEAS END ROAD.

00/23/01

A		
	Date	Revisions

© copyright

East
Midlands
Design
Associates

"Willow Lodge",
Horseshoe Road
Spalding,
Lincs. PE11 3JA
Tel Spalding (0775) 767968

Client
Mr. M. Reade

Job Title
RESIDENTIAL DEVELOPMENT AT
SEAS END ROAD
SURFLEET
SPALDING.

Drawing Title
BLOCK PLAN


Scale 1:200

Date JAN 00 | Drawn by AL


Drg. No 00/23/20 | Rev




S EAST

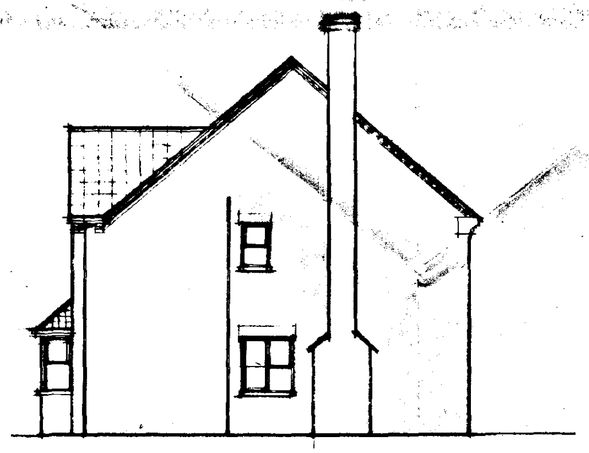


N WEST

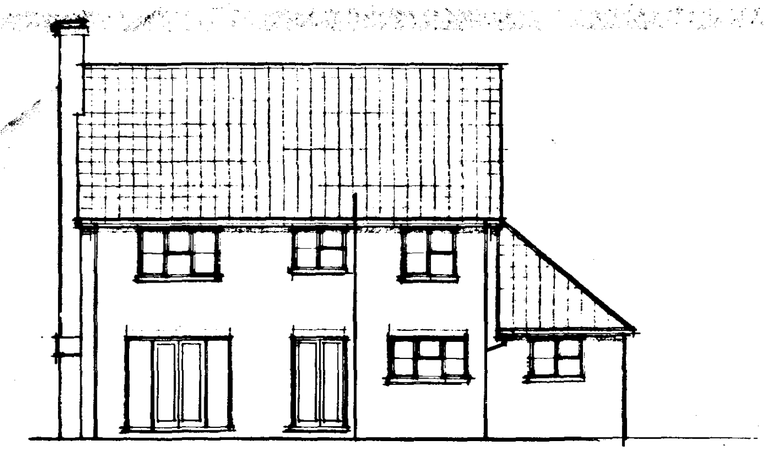


N WEST

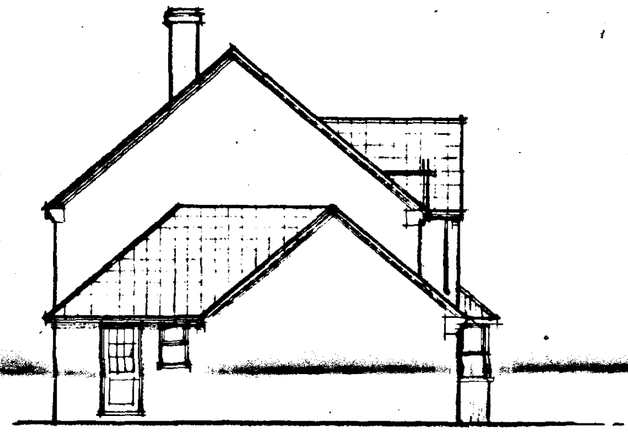

S WEST

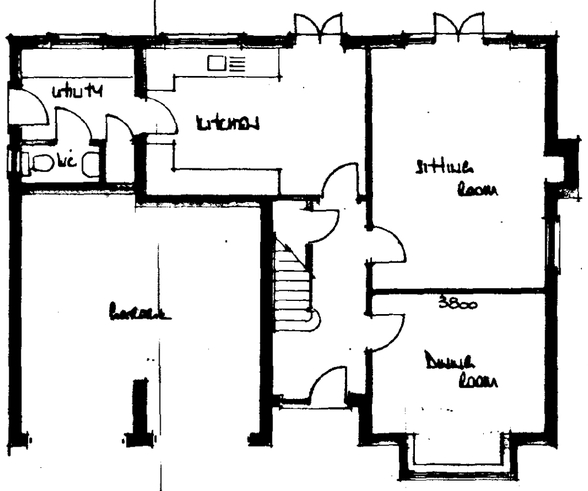

GROUND FLOOR

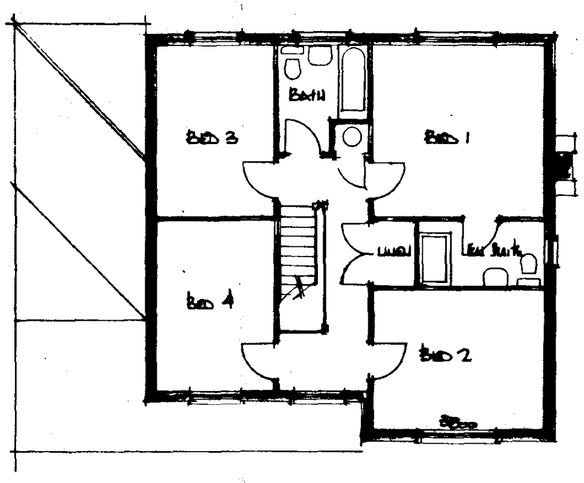

FIRST FLOOR

DETERMINED PLAN
SOUTH HOLLAND DC
HOUSE
-8 JAN 2001
Ref: 002301

A		
	Date	Revisions

© copyright

East Midlands Design Associates
"Willow Lodge",
Horseshoe Road,
Spalding,
Lincs PE11 3JA
Tel Spalding (01775) 767988

Client


Drawing Title
Plans . . Elevations


Scale 1:100

Date Mar 00 | Drawn by AL

Dig No. 00/26/07 | Rev




S EAST

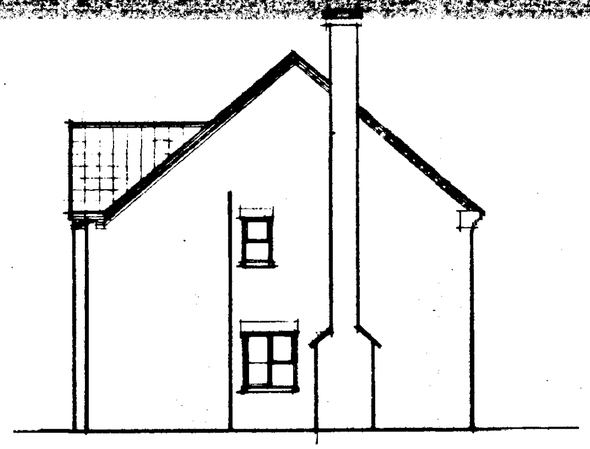


N WEST




N WEST

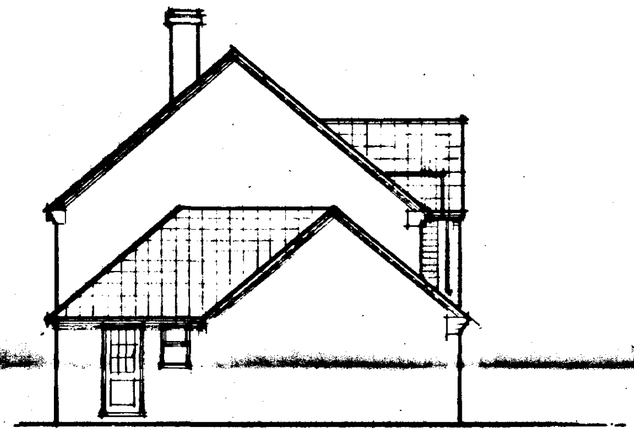

S WEST

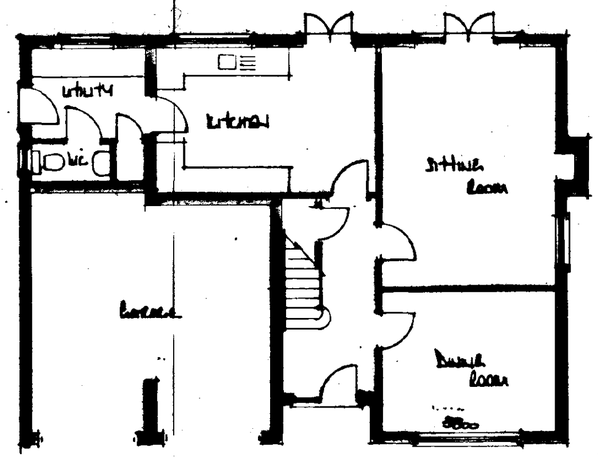

GROUND FLOOR

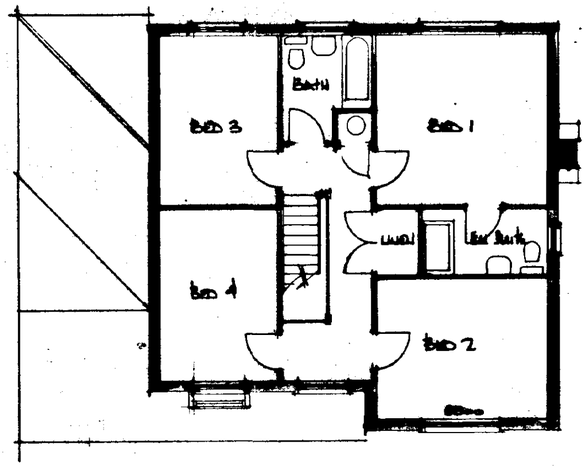

FIRST FLOOR

DETERMINED PLAN

SOUTH HOLLAND DC
HOUSING & PLANNING
-8 JAN 2001
Ref: 00/231/1

A		
	Date	Revisions

© copyright

East Midlands Design Associates
"Willow Lodge",
Horseshoe Road,
Spalding,
Lincs PE11 3JA
Tel: Spalding (01775) 767888

Client: Mr M Reeve


Drawing Title: Plans & Elevations


Scale: 1:100

Date: Nov 00 | Drawn by: BL


Dwg No: 00/20/05 | Rev:




s. east

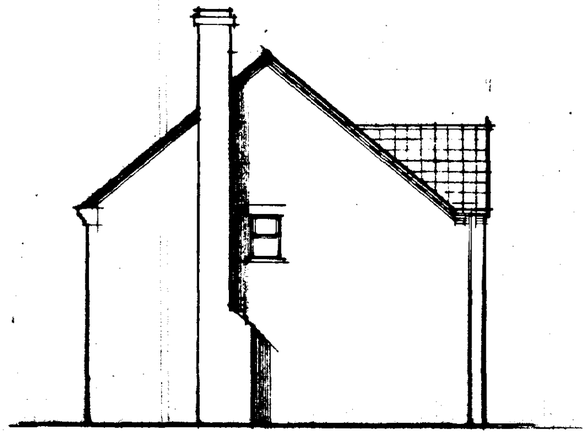


s. west

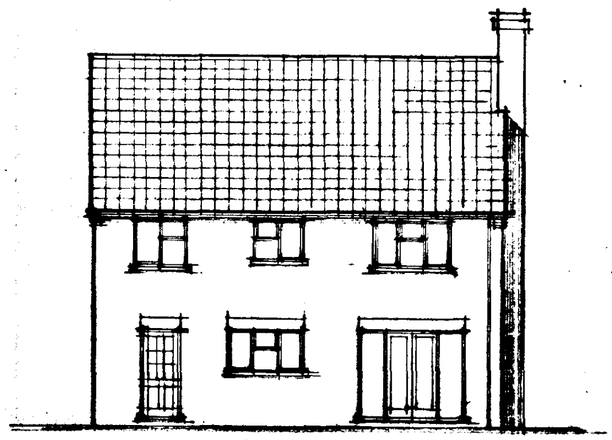


n. west

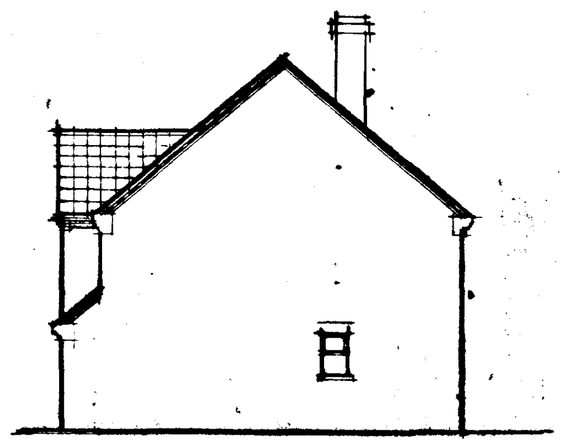

s. east

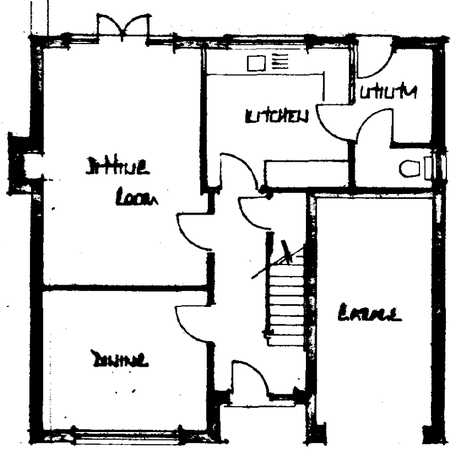

ground floor

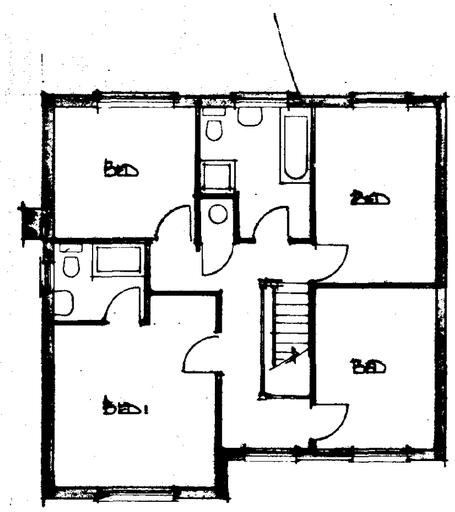

first floor

DETERMINED PLAN

SOUTH HOLLAND DC HOUSING & PLANNING
-8 JAN 2001
Ref: 00/231/01

A		
	Date	Revisions

© copyright

East Midlands Design Associates

"Willow Lodge",
Horseshoe Road,
Spalding,
Lincs PE11 3JA
Tel Spalding (01775) 767988

Client
MR M BEALE

Job Title
PROPOSED DWELLING AT
SEAS END ROAD

Drawing Title
PLANS & ELEVATIONS
4 BED HOUSE &
DOUBLE GARAGE

Scale 1:100

Date JAN 01 Drawn by

Drg. No 00/20/15 Rev