


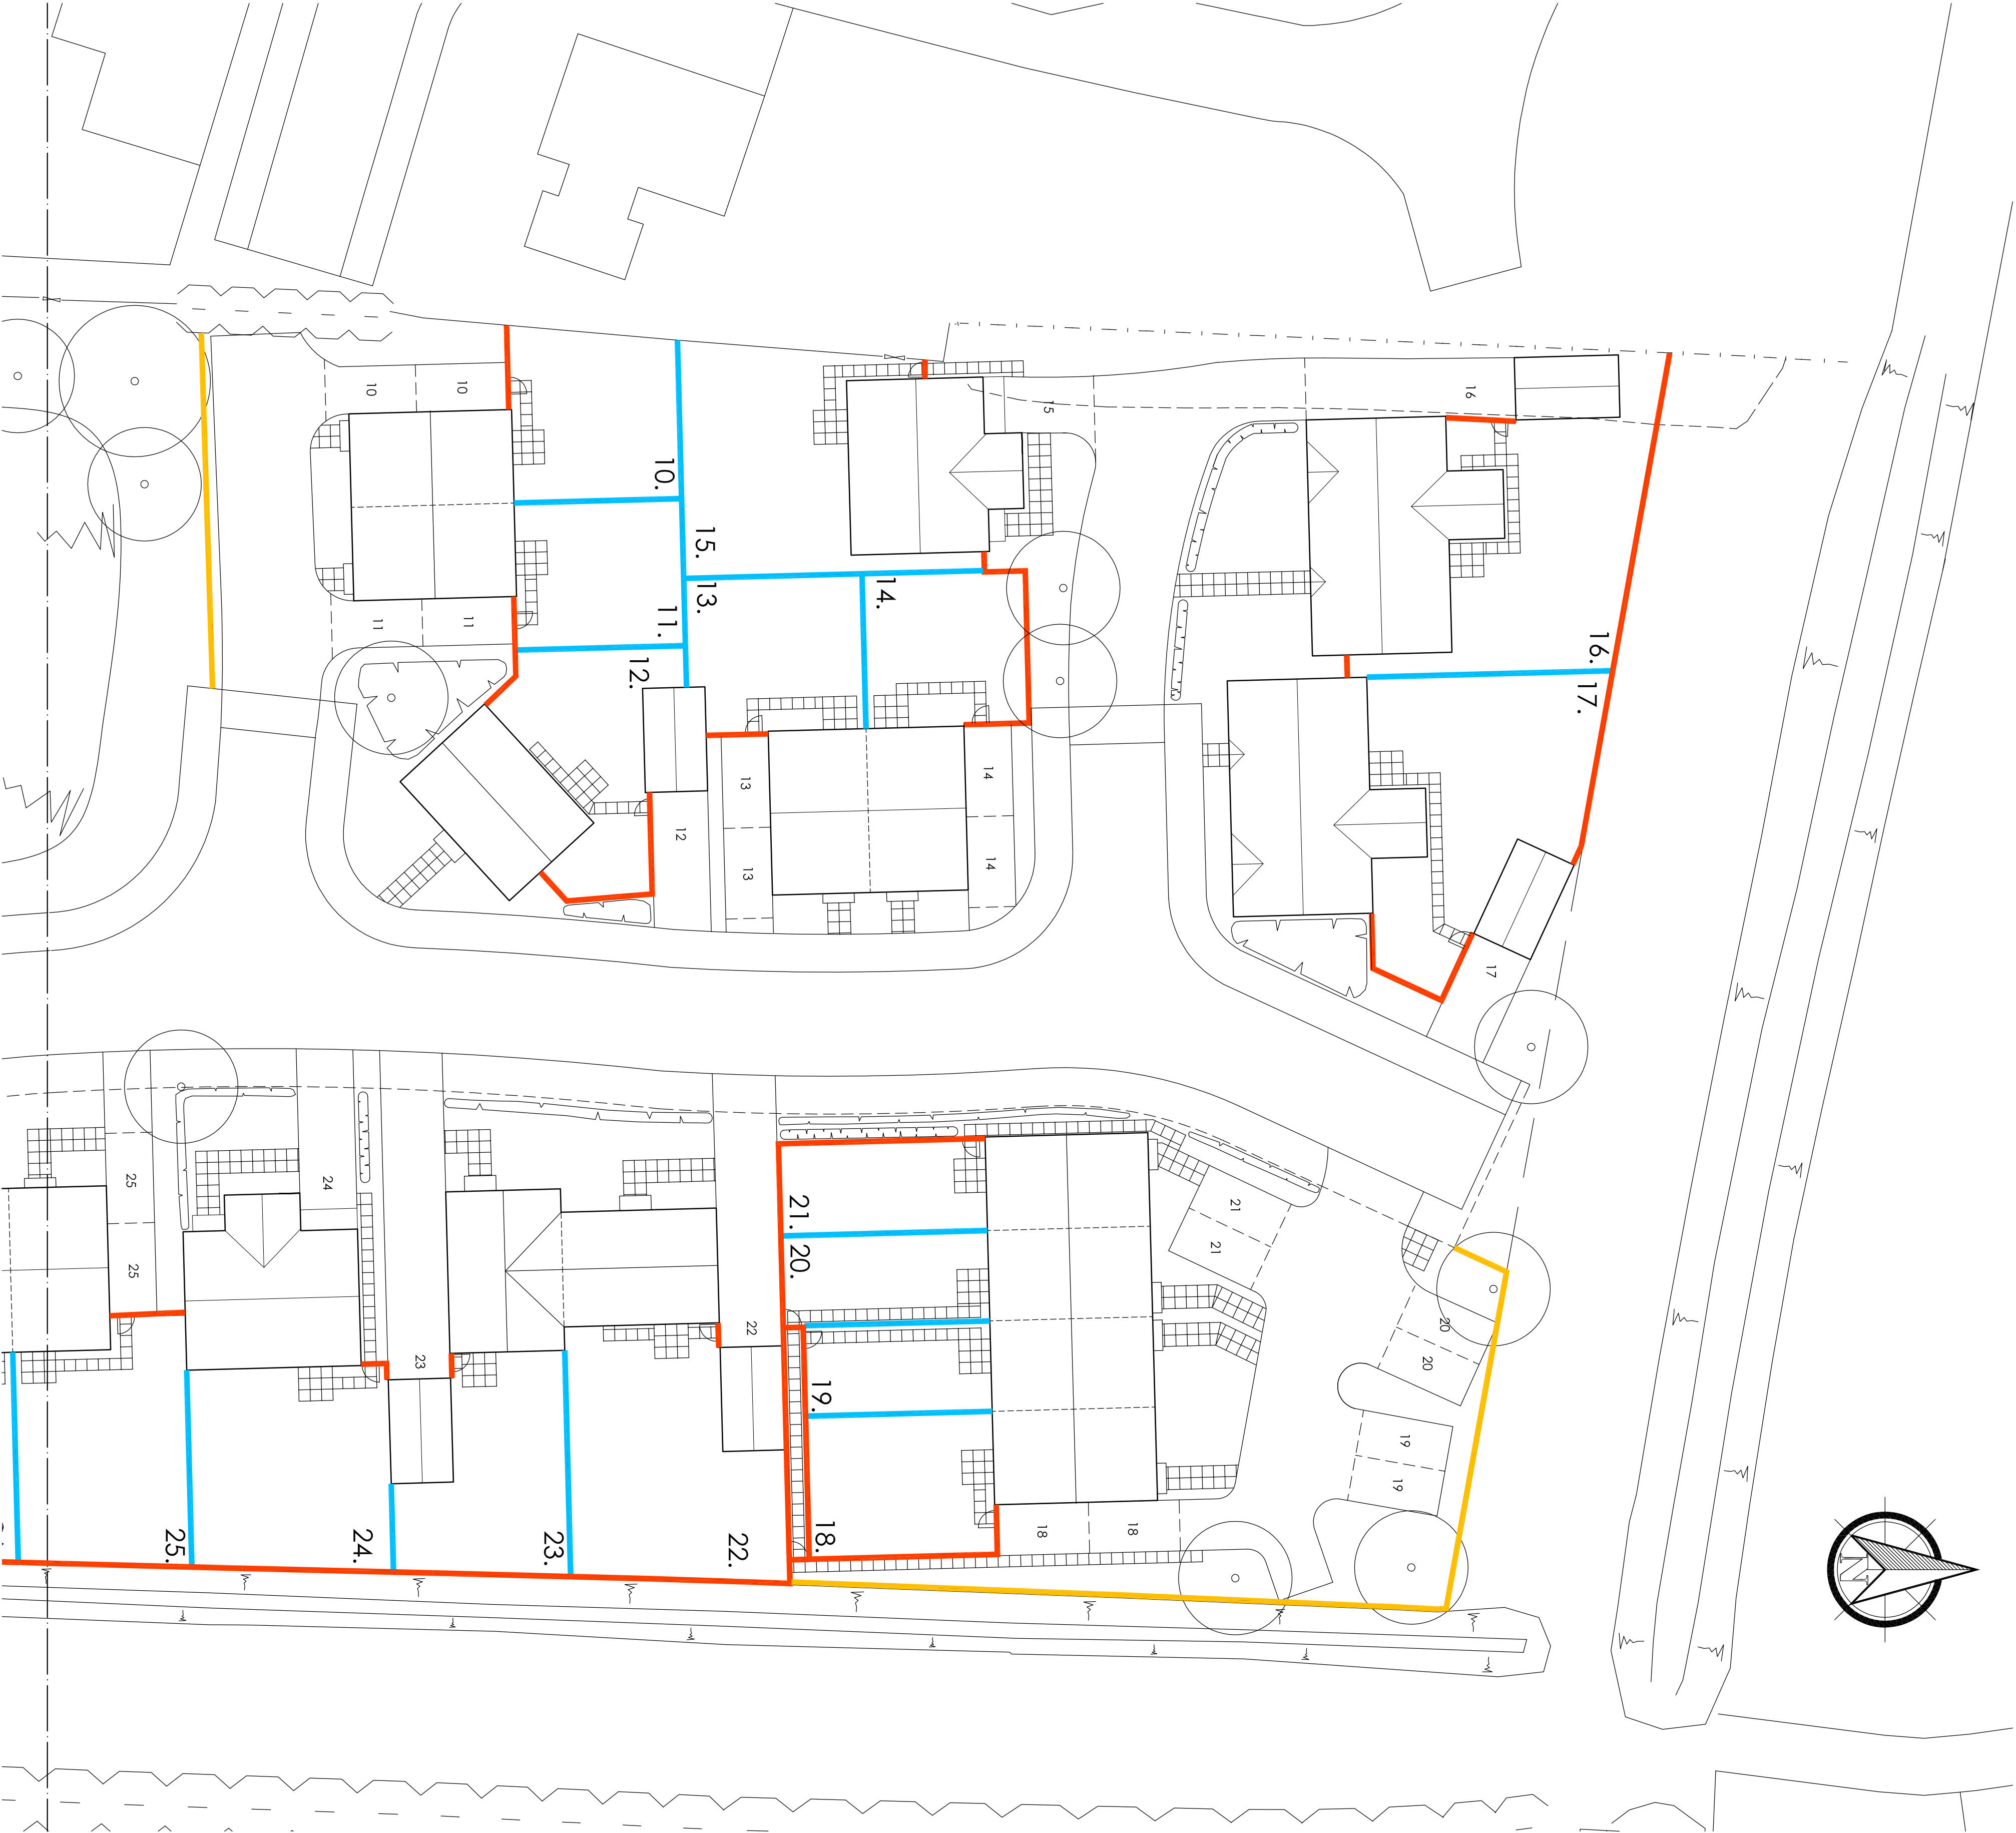


See Drawing 428.BT.02


Do not scale directly from this drawing. All discrepancies are to be brought to the attention of the below office.
The copyright to this drawing is owned by Studio 11 Architecture.

BOUNDARY TREATMENT KEY

- 1.8m close board fence
- 1.8m garden wall
- 1.8m timber panel fence
- 1.2m horizontal estate railings

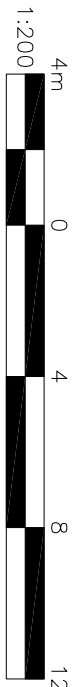

REVISION DATE DRAWN DESCRIPTION

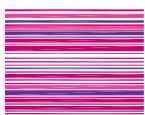

STUDIO 11
architecture
THE BOATHOUSE, HARBOUR SQUARE,
NENE PARADE, WISBECH,
CAMBRIDGESHIRE, PE13 9BH
T: 01945 467399
E: design@studio11architecture.co.uk
W: www.studio11architecture.co.uk

CLIENT Seagull Homes Ltd

PROJECT Residential development off Station Road, Surfleet

DRAWING Boundary Treatment - 1 of 2

DRAWN PROJECT DESIGNER PROJECT DIRECTOR
JMG JMG KB

DATE SCALE PAPER SIZE
09.01.2019 1:200 A1

DRAWING NUMBER 428.BT.01

Working in partnership with RIBA Chartered Architect & Fellow Consultants