
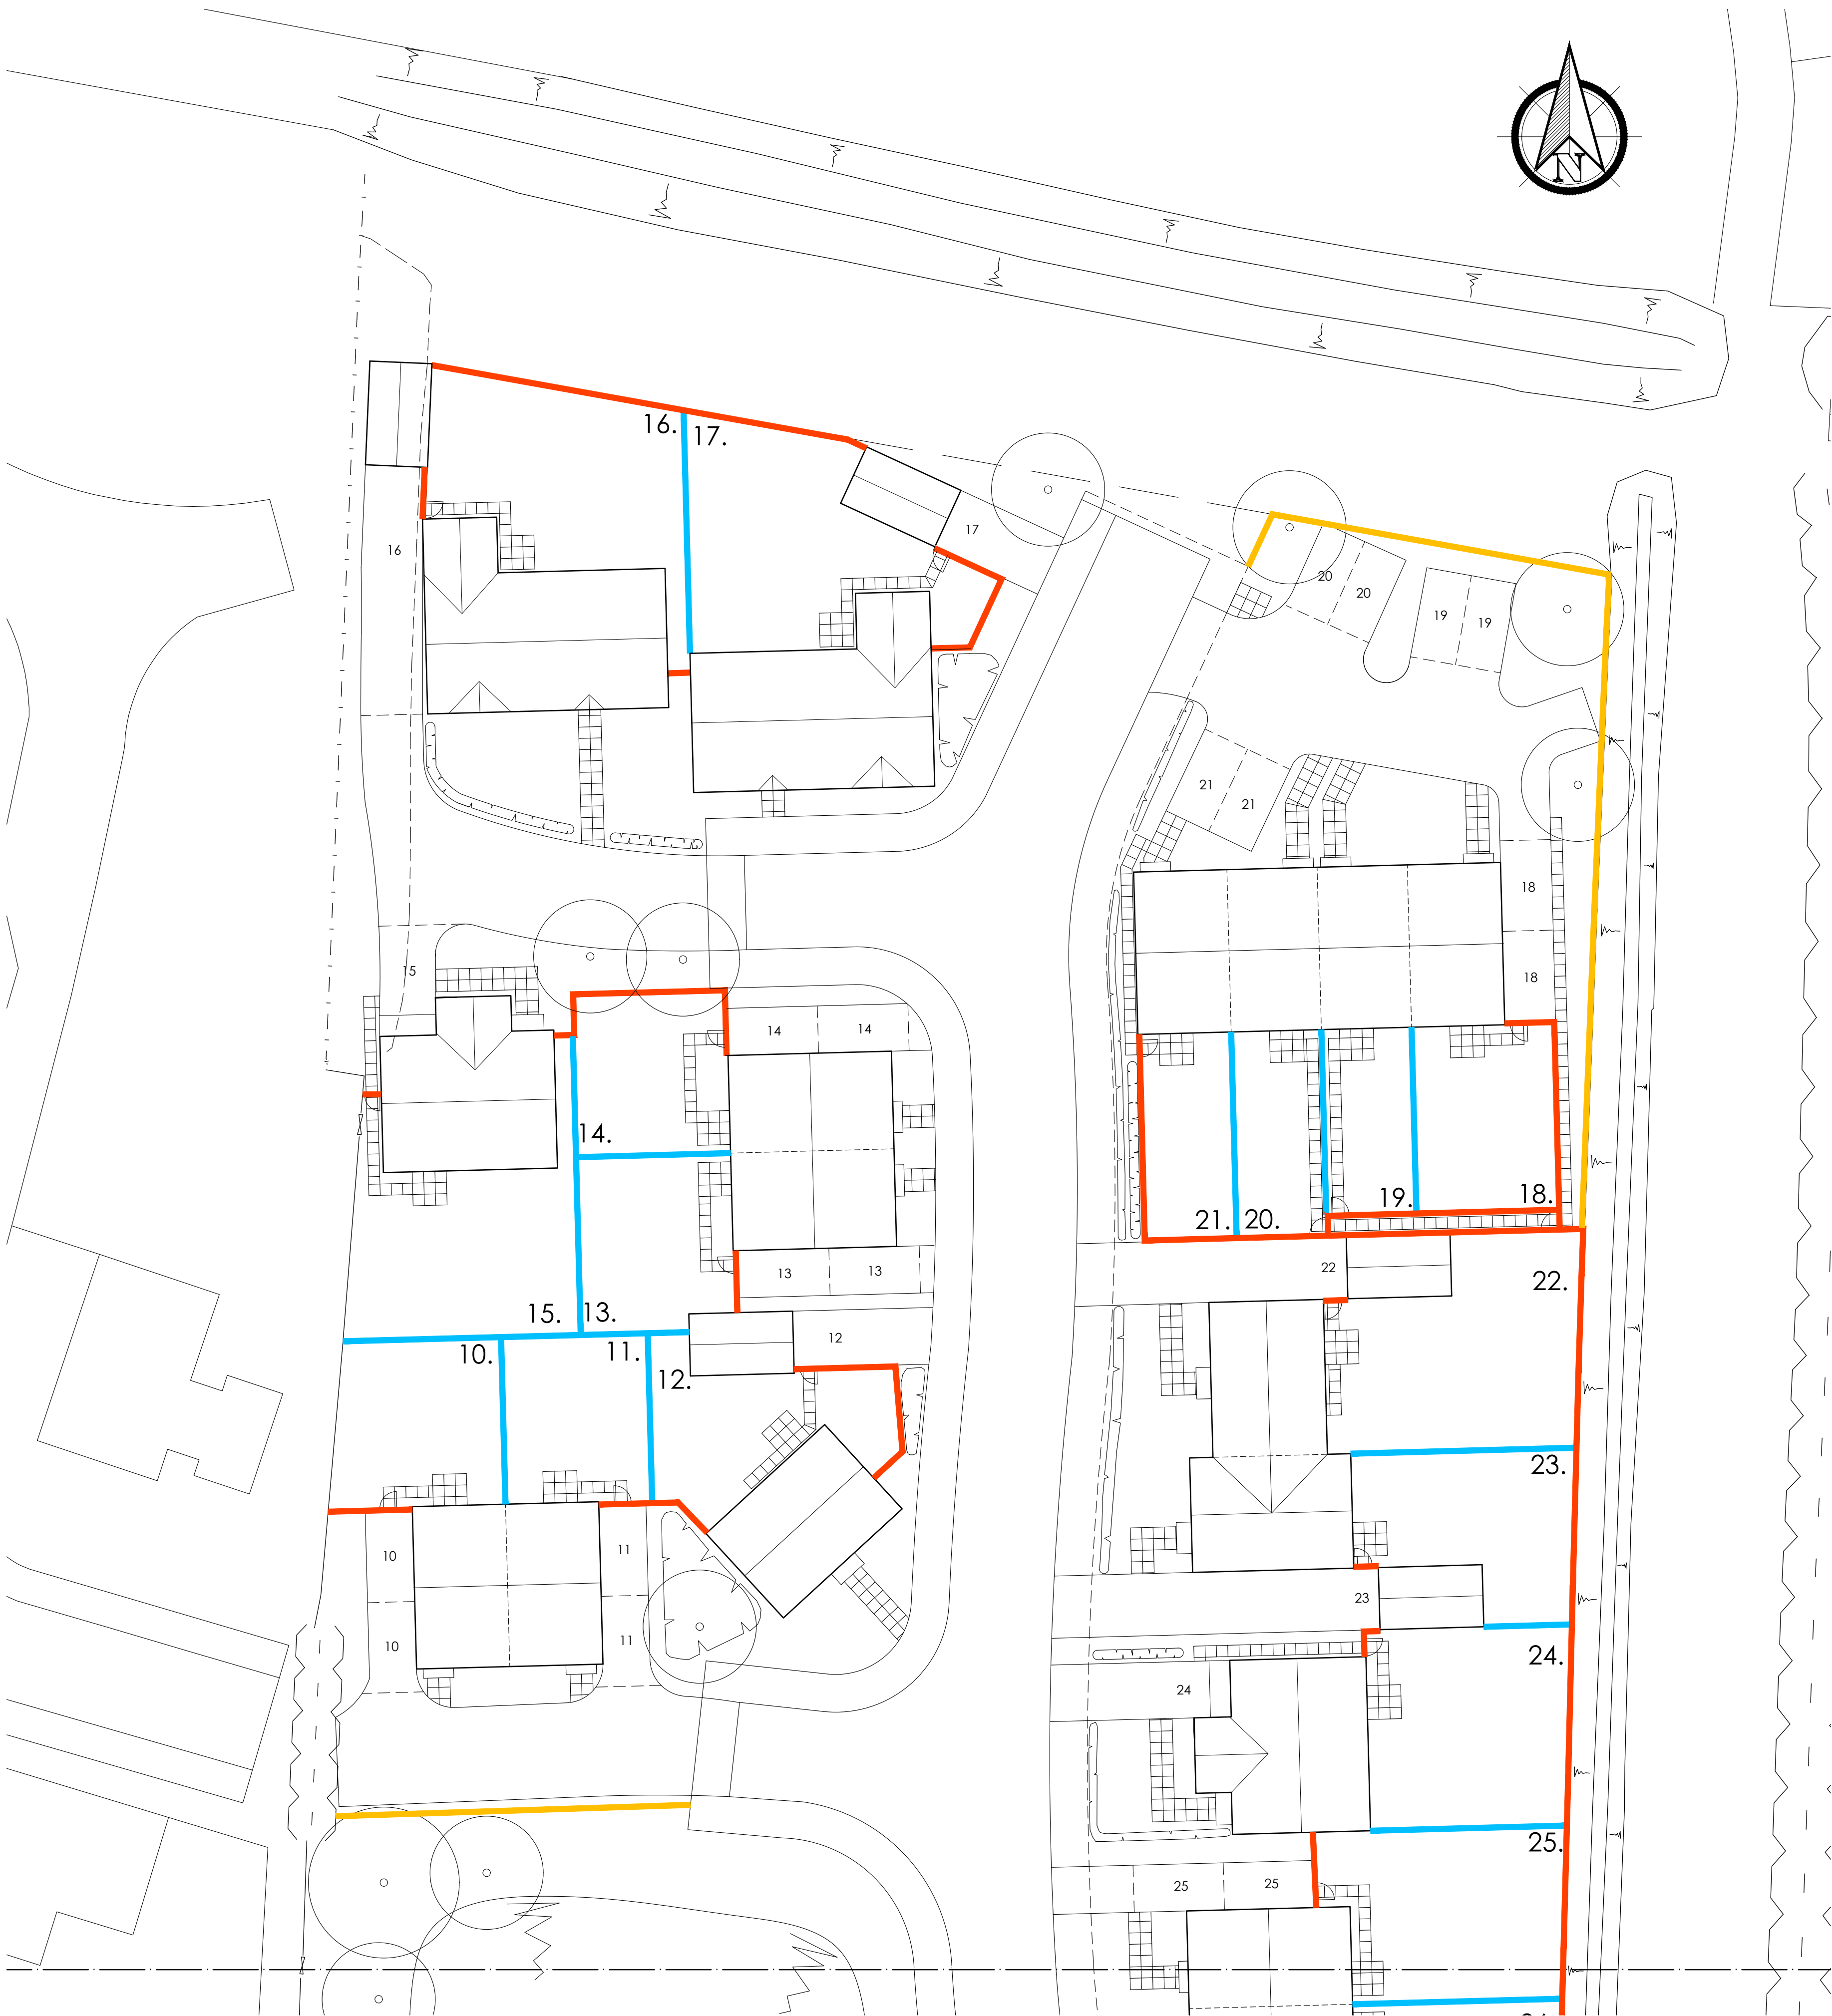


Do not scale directly from this drawing. All discrepancies are to be brought to the attention of the below office.
The copyright to this drawing is owned by Studio 11 Architecture.

BOUNDARY TREATMENT KEY

- 1.8m close board fence
- 1.8m garden wall
- 1.8m Timber panel fence
- 1.2m horizontal estate railings

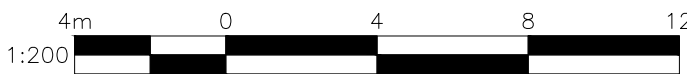

See Drawing 428.BT.02

A	01.05.2019	JMG	Footpath position on Station Road revised at Highways request. Proposed hedging amended to suit. Plot 3 private footpath extended to adoptable footpath. Plot 16 & 17 revised.
REVISION	DATE	DRAWN	DESCRIPTION



THE BOATHOUSE, HARBOUR SQUARE,
NENE PARADE, WISBECH,
CAMBRIDGESHIRE, PE13 3BH
T: 01945 467339
E: design@studio11architecture.co.uk
W: www.studio11architecture.co.uk

CLIENT Seagate Homes Ltd

PROJECT Residential development off Station Road, Surfleet

DRAWING Boundary Treatment - 1 of 2

DRAWN JMG	PROJECT DESIGNER JMG	PROJECT DIRECTOR KB
DATE 09.01.2019	SCALE 1:200	PAPER SIZE A1

DRAWING NUMBER 428.BT.01

Working in partnership with Ralph Charman Associates & Eleven Consultants