



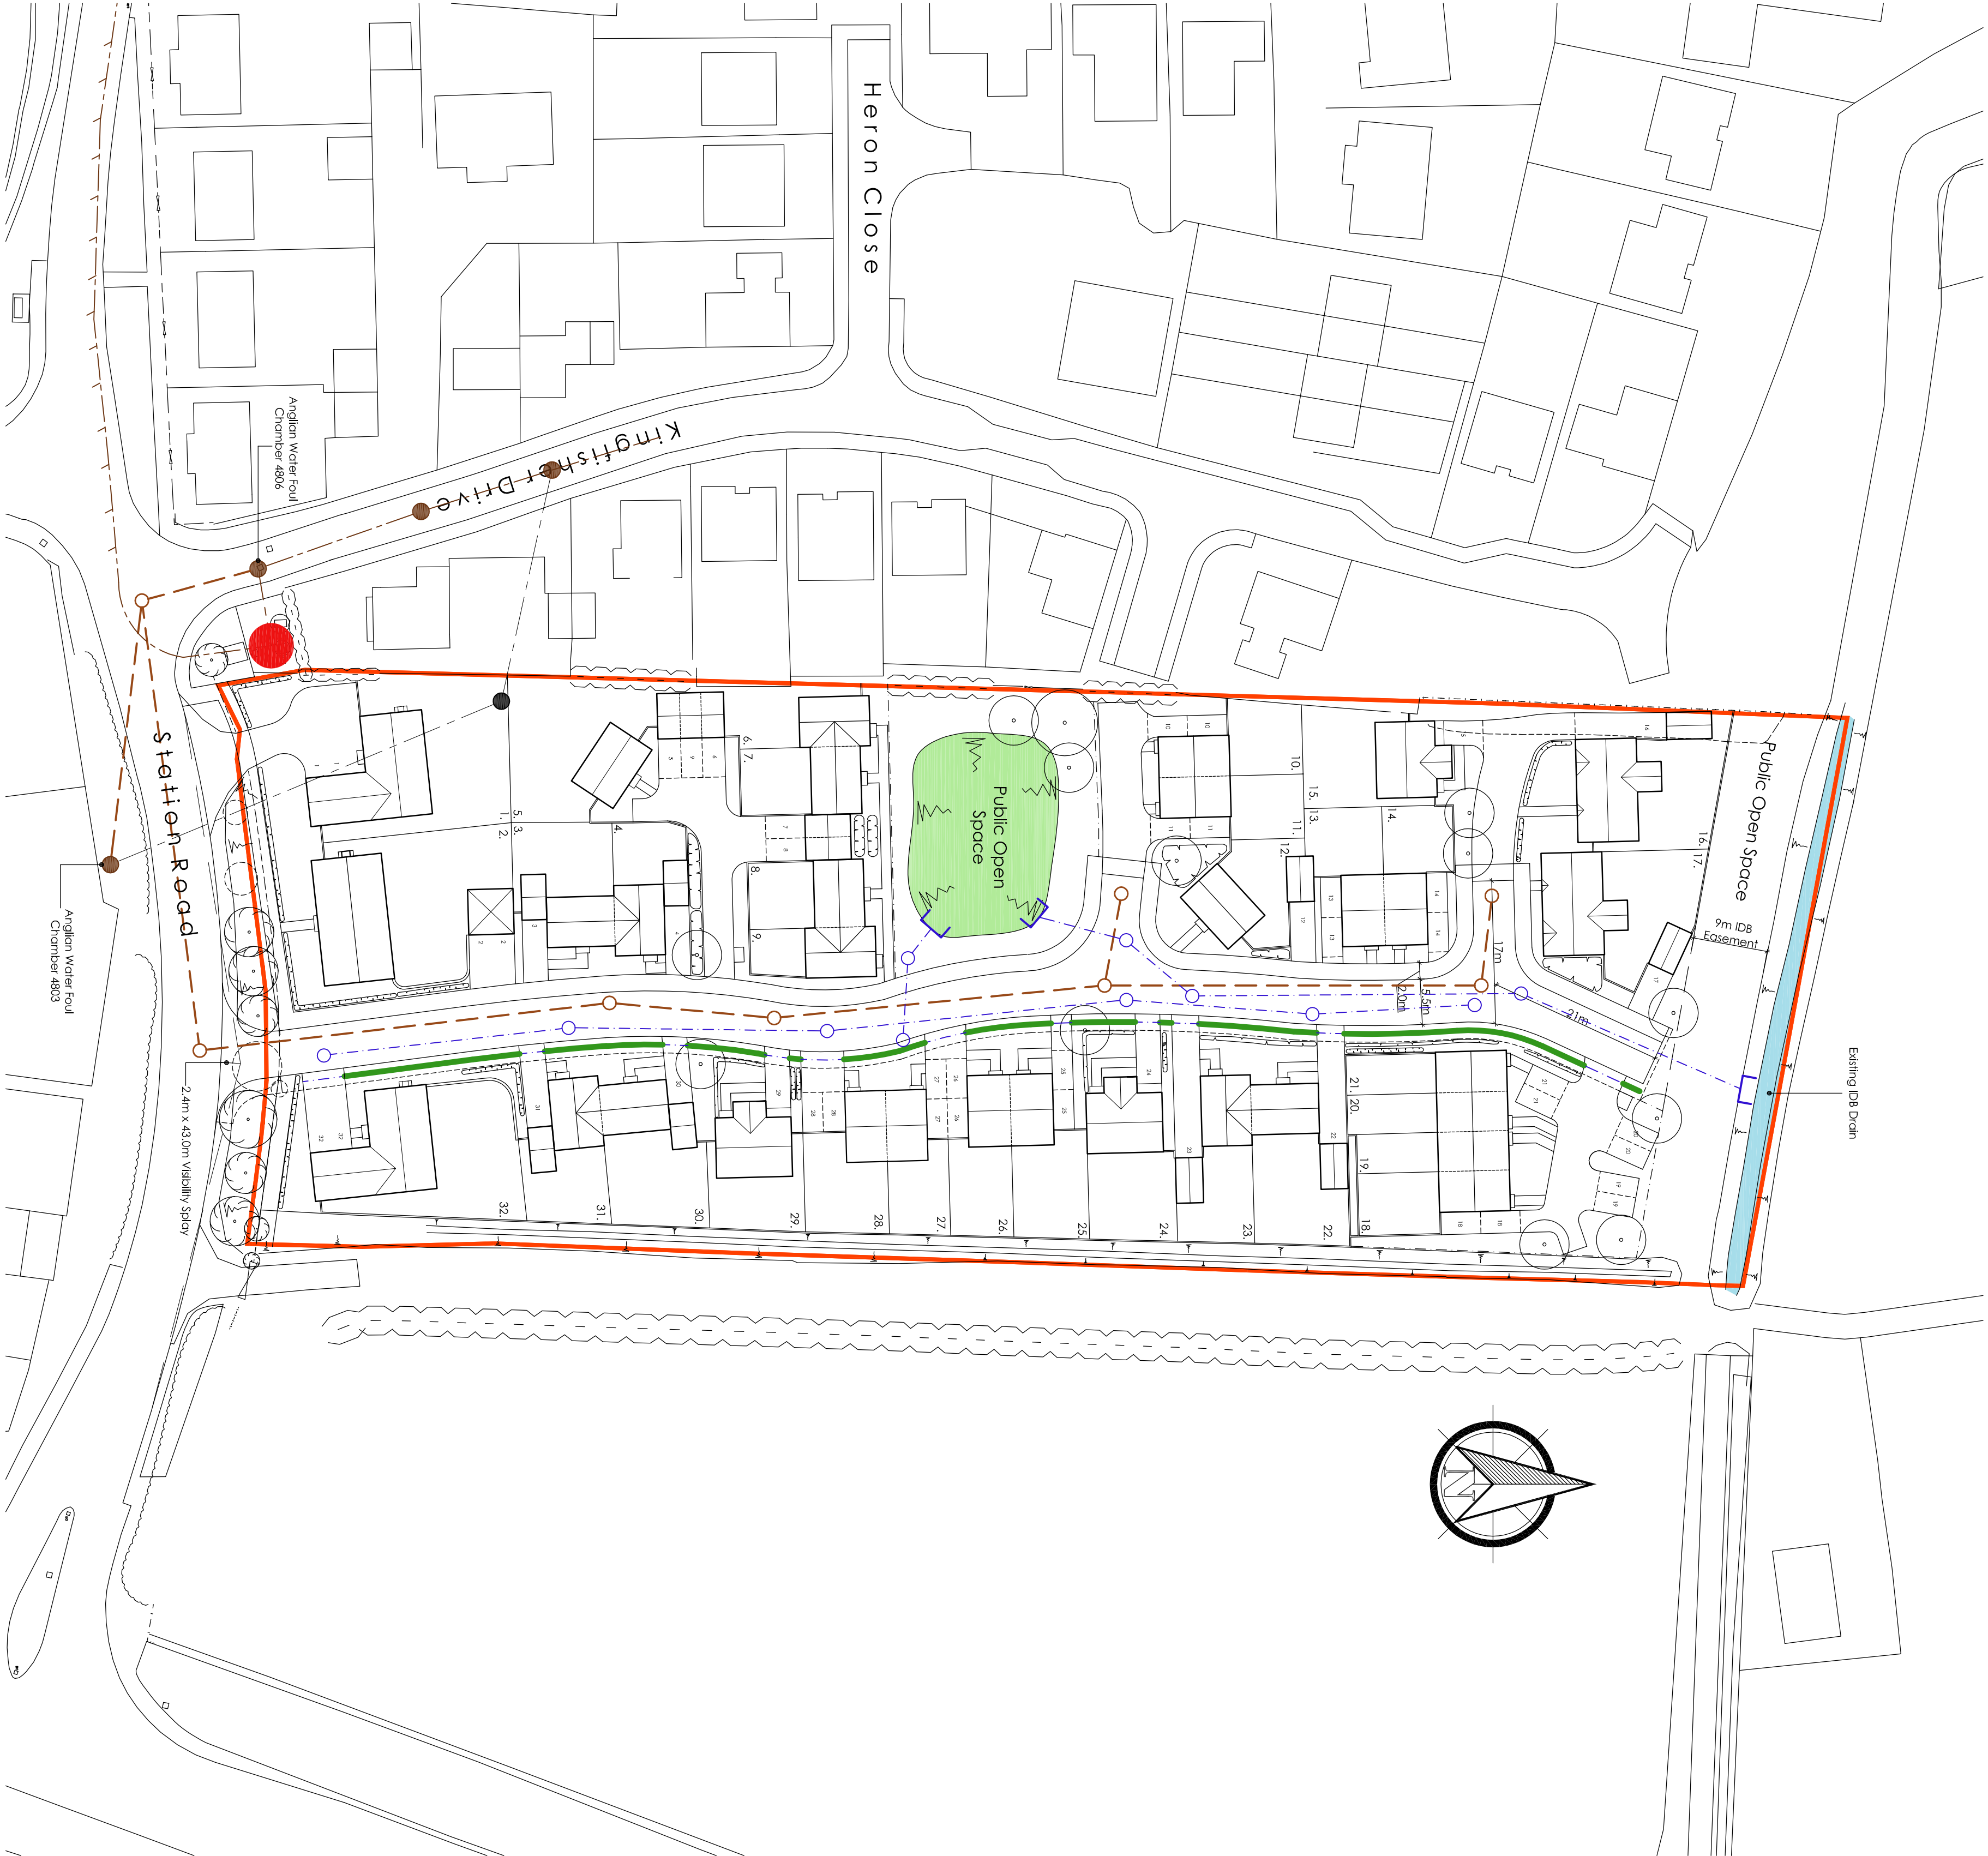

KEY

- SUDs Filter Drain to Adopted Road
- New Storm Water Drainage Run
- New Headwall
- Existing Anglian Water Pumping Station
- New Foul Water Drainage Run
- Existing Anglian Water Foul Sewer Diverter
- Existing Anglian Water Adopted Foul Sewer

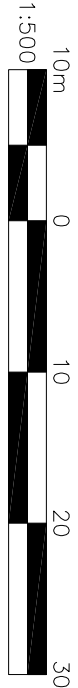

A 09/02/2019 JACG Amendment to match revised SRA Plan.
REVISED DATE DRAWN DISCUSSION



THE BOATHOUSE, HARBOUR SQUARE,
NENE PARADE, WISBECH,
CAMBRIDGESHIRE, PE13 9BH
T: 01945 467399
E: design@studio11architecture.co.uk
W: www.studio11architecture.co.uk

CLIENT Seagale Homes Ltd
PROJECT Residential development off Station Road, Surfleet

DRAWING			
Concept Drainage Strategy			
DRAWN	PROJECT DESIGNER	PROJECT DIRECTOR	
BCP	KB	KB	
DATE	SCALE	PAPER SIZE	
07.08.2018	1:500	A1	
DRAWING NUMBER			

Working in partnership with Ralph Charnock Associates & Ewen Croxall