




Front Elevation

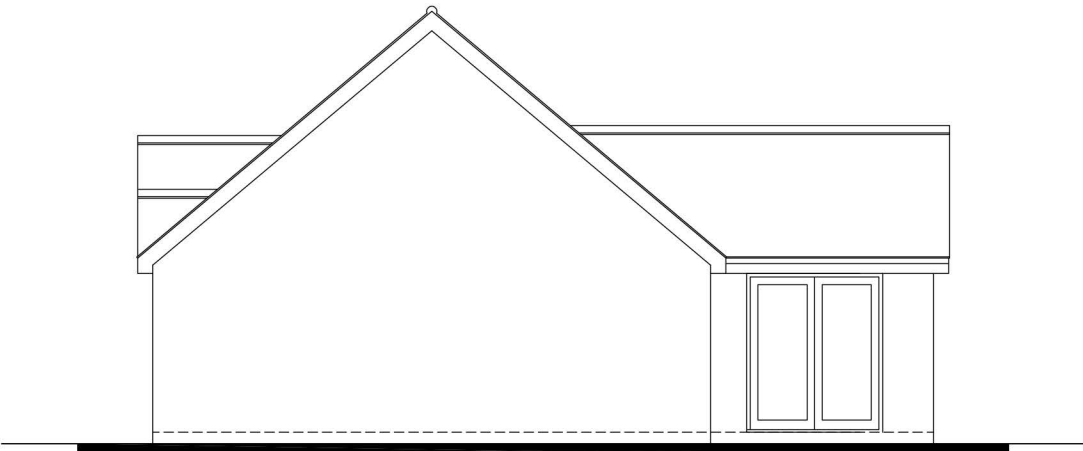


Side Elevation




Rear Elevation



Side Elevation

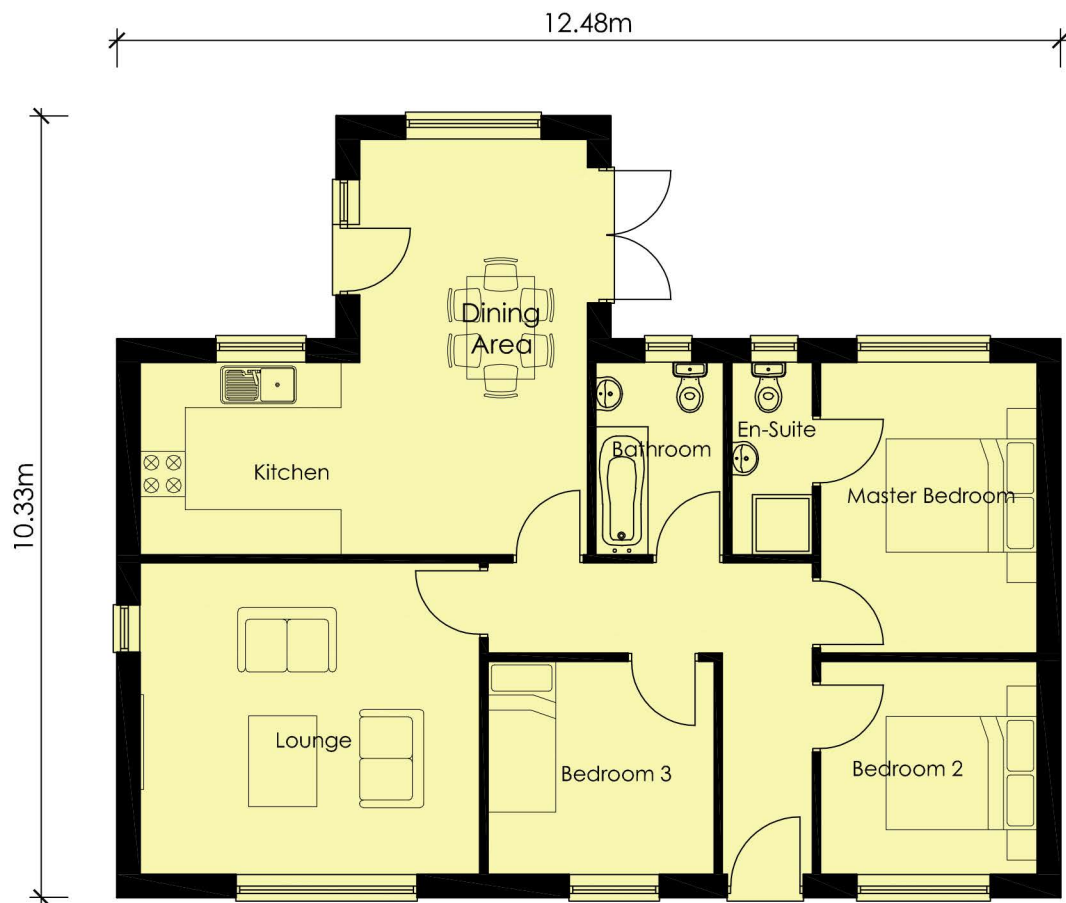

Ground Floor Plan

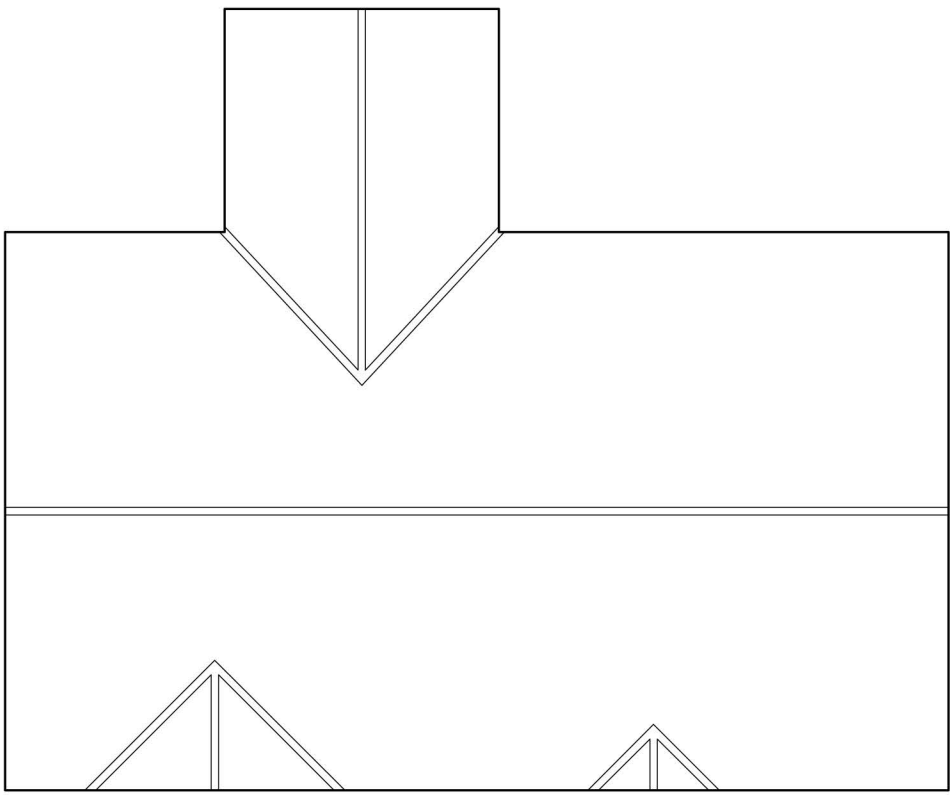

Roof Plan



Do not scale directly from this drawing. All discrepancies are to be brought to the attention of the below office.

The copyright to this drawing is owned by Studio 11 Architecture.



THE BOATHOUSE, HARBOUR SQUARE,
NENE PARADE, WISBECH,
CAMBRIDGESHIRE. PE13 3BH

T: 01945 467339
E: design@studio11architecture.co.uk
W: www.studio11architecture.co.uk

CLIENT Seagate Homes Ltd
PROJECT Residential development off Station Road, Surfleet

DRAWING Launceston -Floor Plans & Elevations

DRAWN	PROJECT DESIGNER	PROJECT DIRECTOR
EG	KB	KB

DATE	SCALE	PAPER SIZE
24.04.2018	1:100	A2

DRAWING NUMBER 428.Lau.01

Working in partnership with Ralph Charman Associates & Eleven Consultants