




Front Elevation

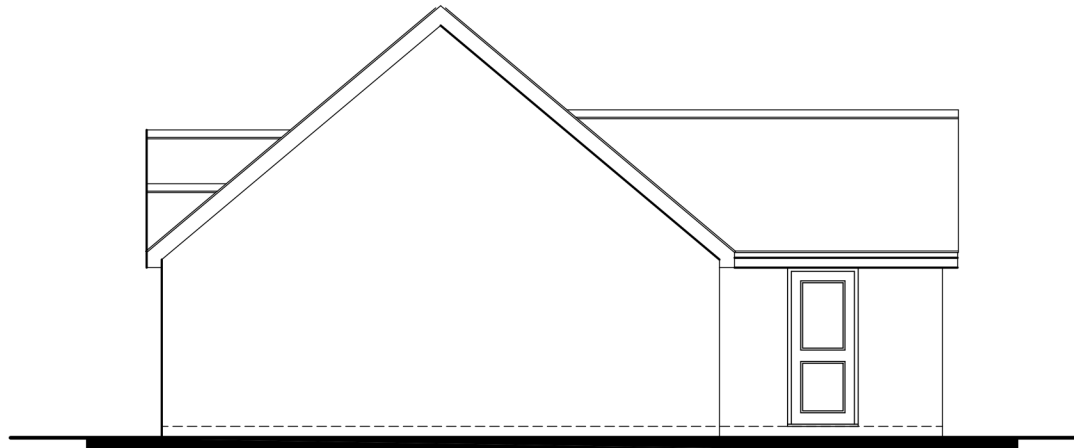


Side Elevation




Rear Elevation



Side Elevation

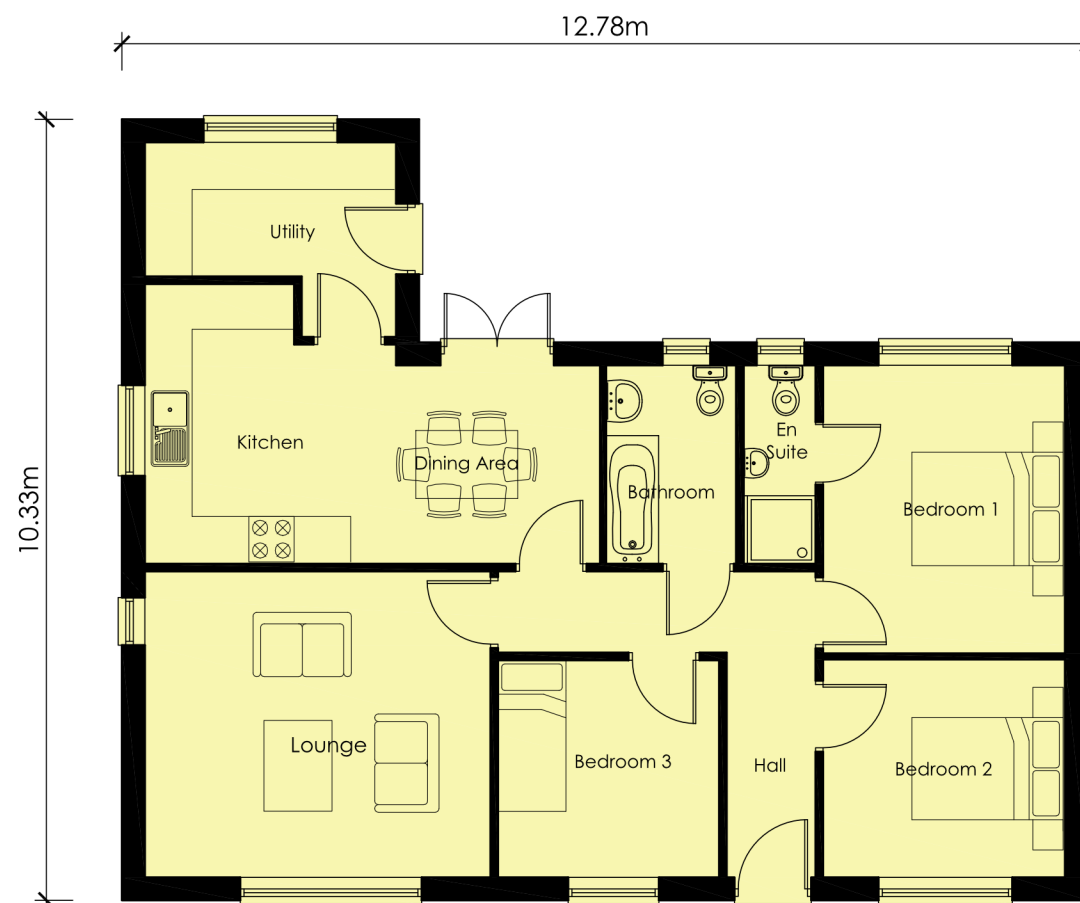

Ground Floor Plan

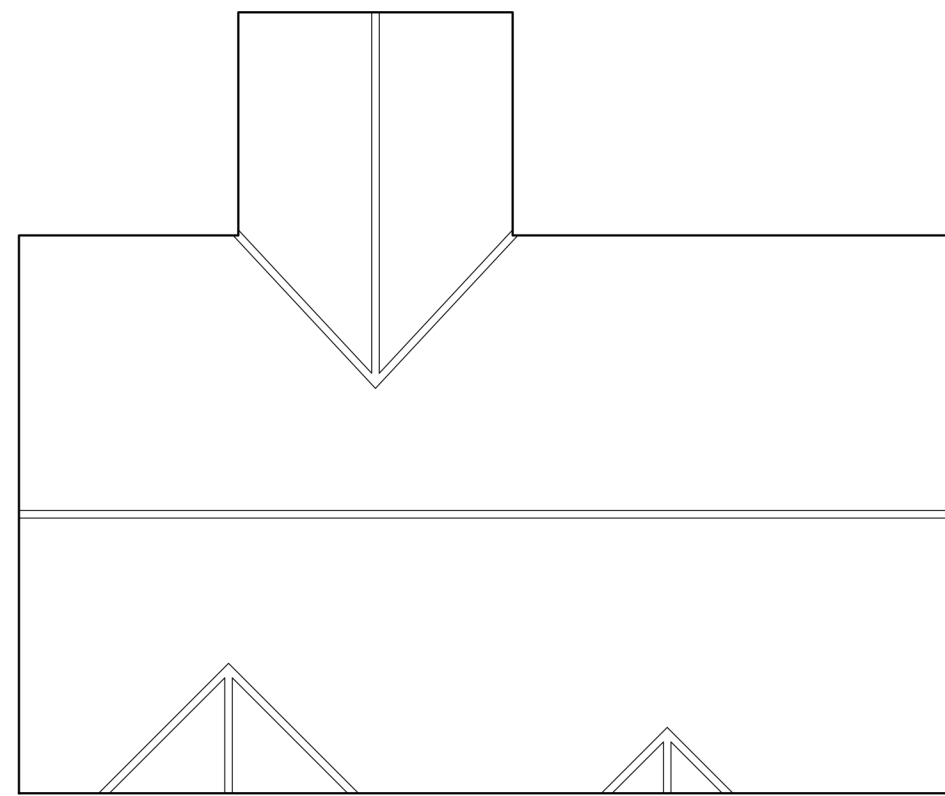

Roof Plan

Do not scale directly from this drawing. All discrepancies are to be brought to the attention of the below office.

The copyright to this drawing is owned by Studio 11 Architecture.

C	01.05.2019	JMG	House type revised.
B	09.01.2019	BCP	Brick heads added to elevations and scale bar added.
A	09.08.2018	EG	Job number amended.
REVISION	DATE	DRAWN	DESCRIPTION



THE BOATHOUSE, HARBOUR SQUARE,
NENE PARADE, WISBECH,
CAMBRIDGESHIRE. PE13 3BH

T: 01945 467339
E: design@studio11architecture.co.uk
W: www.studio11architecture.co.uk

CLIENT	Seagate Homes Ltd
PROJECT	Residential development off Station Road, Surfleet

DRAWING	Launceston -Floor Plans & Elevations
---------	--------------------------------------

DRAWN	PROJECT DESIGNER	PROJECT DIRECTOR
EG	KB	KB
DATE	SCALE	PAPER SIZE
24.04.2018	1:100	A2

DRAWING NUMBER	428.Lau.01
----------------	------------

Working in partnership with Ralph Charman Associates & Eleven Consultants

