


Site:
149 Stockhouse Lane
Surfleet
Spalding
Lincs
PE11 4AT

Scale 1:100
Roofline as dashed
Carport replacement
Proposed

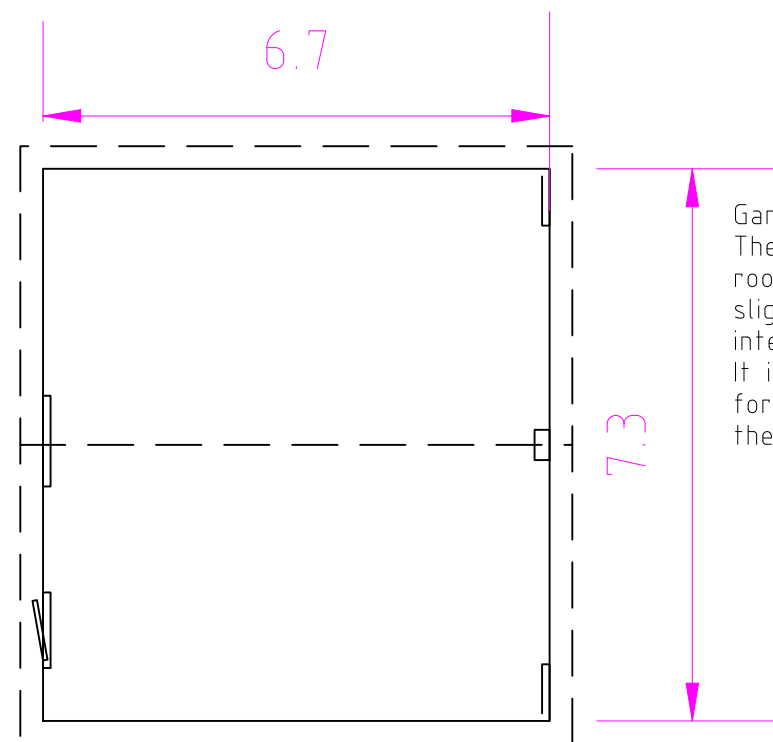

Garage
The proposed double garage is single brick wall with tiled roof matching the materials of the main residence. It is slightly larger than the double carport it replaces and is intended to provide secure and dry cover for the owners cars. It is designed to have a roller shutter door to the front for vehicle access and a small window and standard door at the rear to provide pedestrian access.