


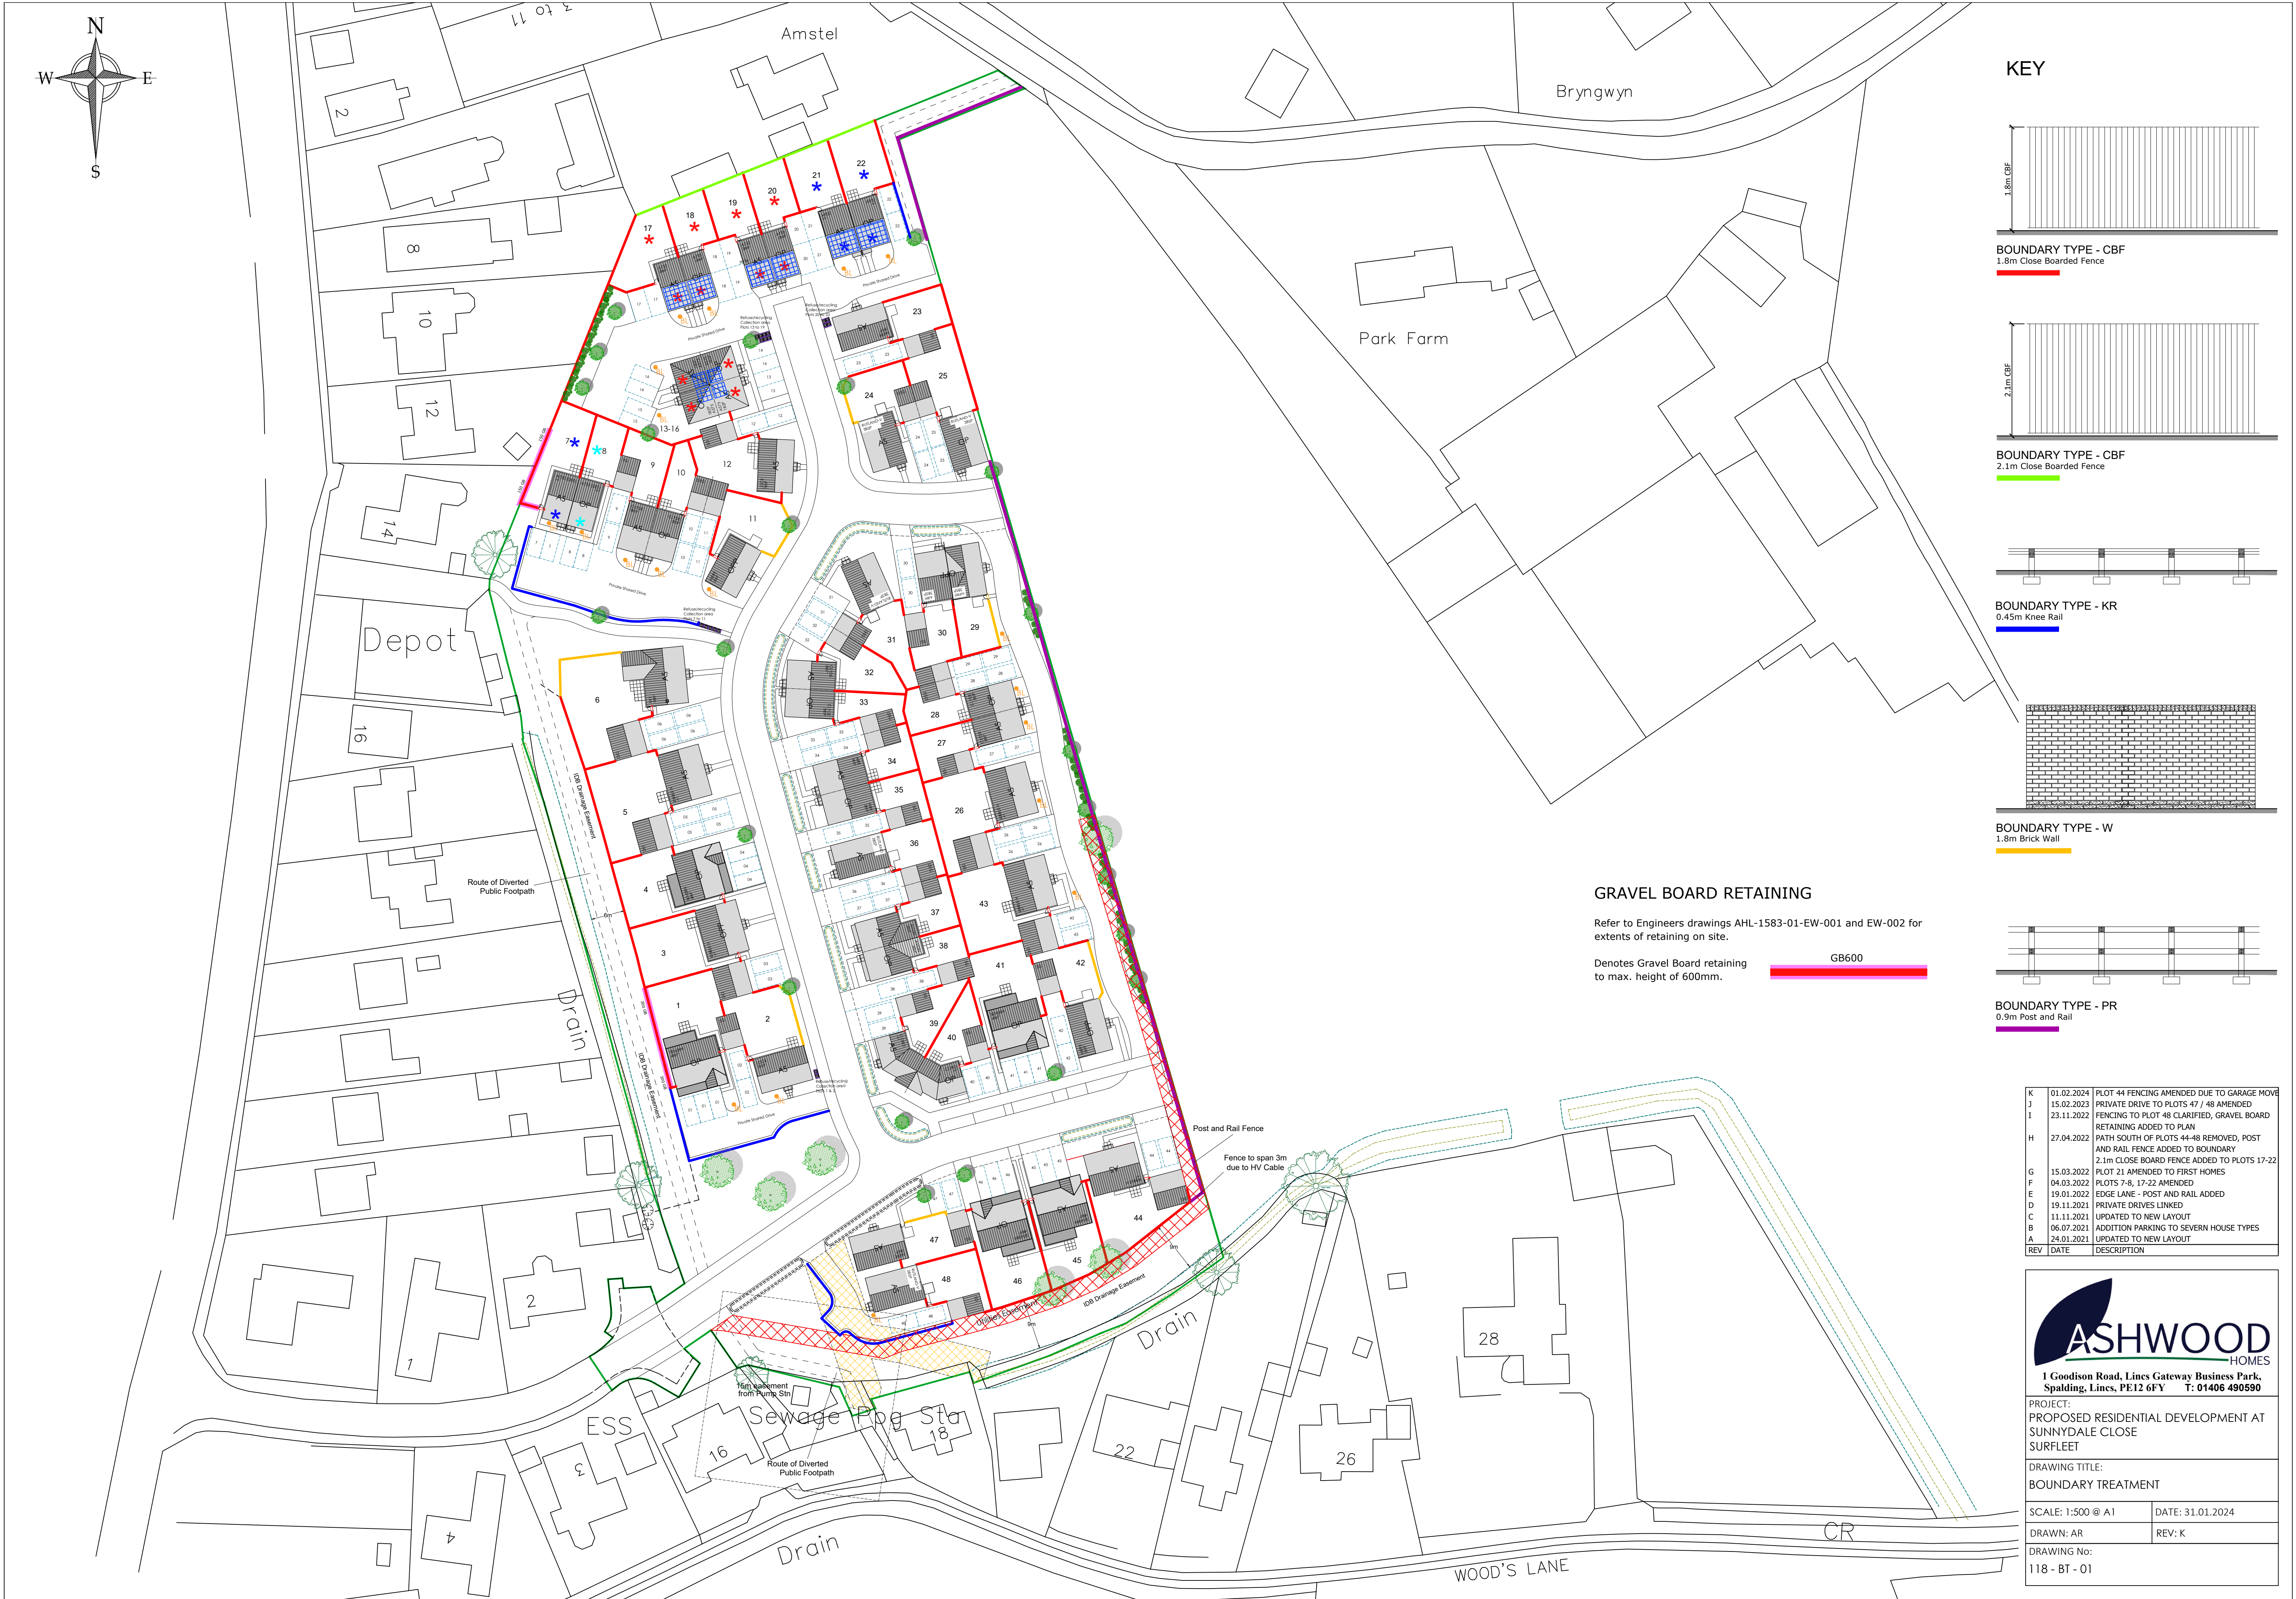


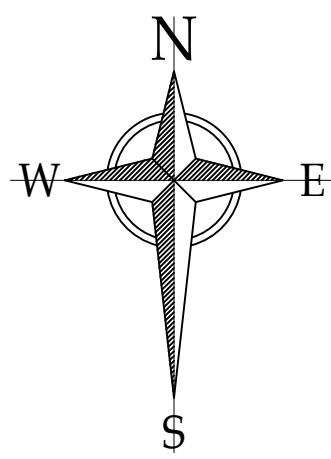


KEY

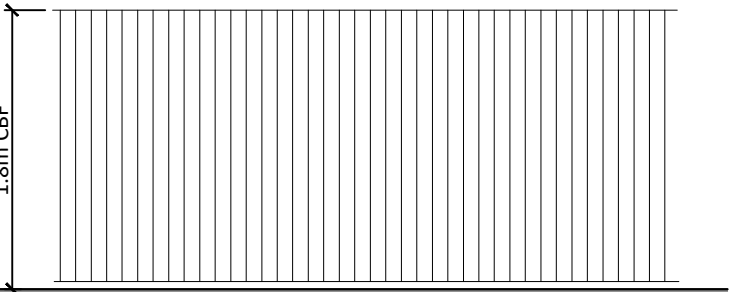


BOUNDARY TYPE - CBF
1.8m Close Boarded Fence

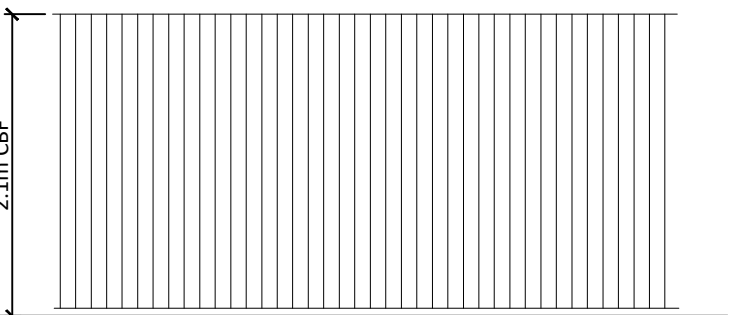


BOUNDARY TYPE - CBF
2.1m Close Boarded Fence

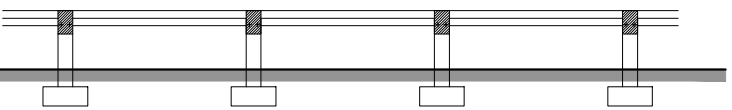

BOUNDARY TYPE - KR
0.45m Knee Rail

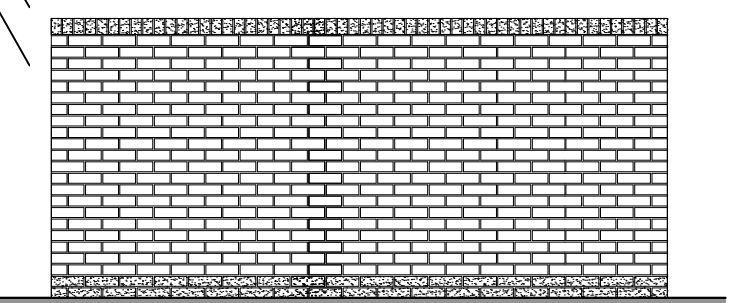

BOUNDARY TYPE - W
1.8m Brick Wall

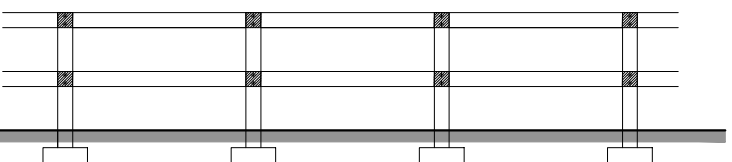

BOUNDARY TYPE - PR
0.9m Post and Rail

GRAVEL BOARD RETAINING

Refer to Engineers drawings AHL-1583-01-EW-001 and EW-002 for extents of retaining on site.

Denotes Gravel Board retaining to max. height of 600mm.

GB600

K	01.02.2024	PLOT 44 FENCING AMENDED DUE TO GARAGE MOVE
J	15.02.2023	PRIVATE DRIVE TO PLOTS 47 / 48 AMENDED
I	23.11.2022	FENCING TO PLOT 48 CLARIFIED, GRAVEL BOARD RETAINING ADDED TO PLAN
H	27.04.2022	PATH SOUTH OF PLOTS 44-48 REMOVED, POST AND RAIL FENCE ADDED TO BOUNDARY
G	15.03.2022	2.1m CLOSE BOARD FENCE ADDED TO PLOTS 17-22
F	04.03.2022	PLOT 21 AMENDED TO FIRST HOMES
E	19.01.2022	PLOTS 7-8, 17-22 AMENDED
D	19.11.2021	EDGE LANE - POST AND RAIL ADDED
C	11.11.2021	PRIVATE DRIVES LINKED
B	06.07.2021	UPDATED TO NEW LAYOUT
A	24.01.2021	ADDITION PARKING TO SEVERN HOUSE TYPES
REV	DATE	DESCRIPTION


ASHWOOD HOMES
1 Goodison Road, Lincs Gateway Business Park,
Spalding, Lincs, PE12 6FY T: 01406 490590

PROJECT:
PROPOSED RESIDENTIAL DEVELOPMENT AT
SUNNYDALE CLOSE
SURFLEET

DRAWING TITLE:
BOUNDARY TREATMENT

SCALE: 1:500 @ A1

DATE: 31.01.2024

DRAWN: AR

REV: K

DRAWING No:

118 - BT - 01