




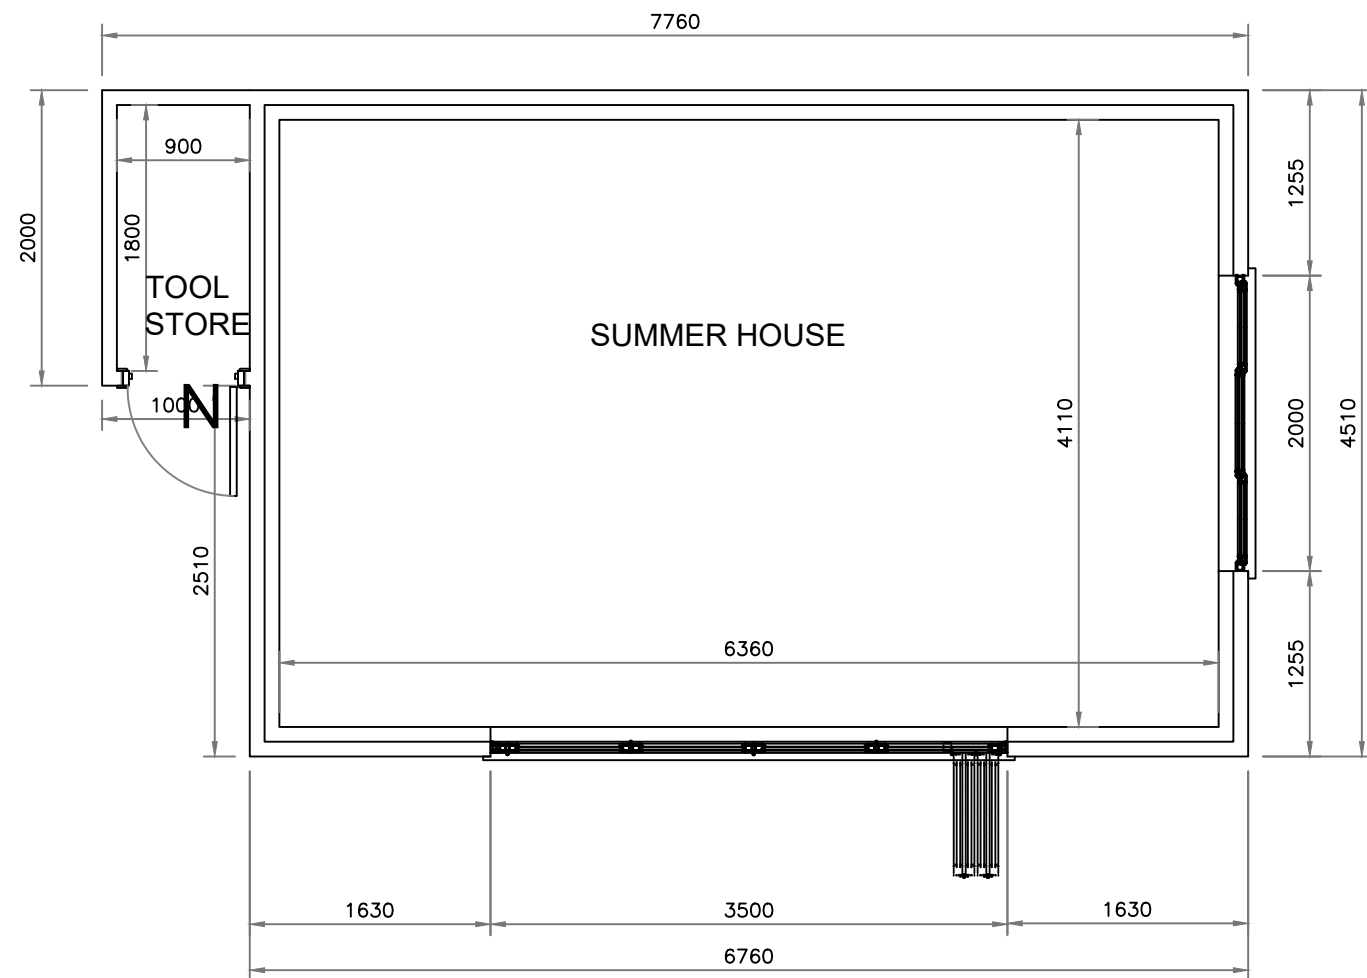


FLOOR PLAN 1:50

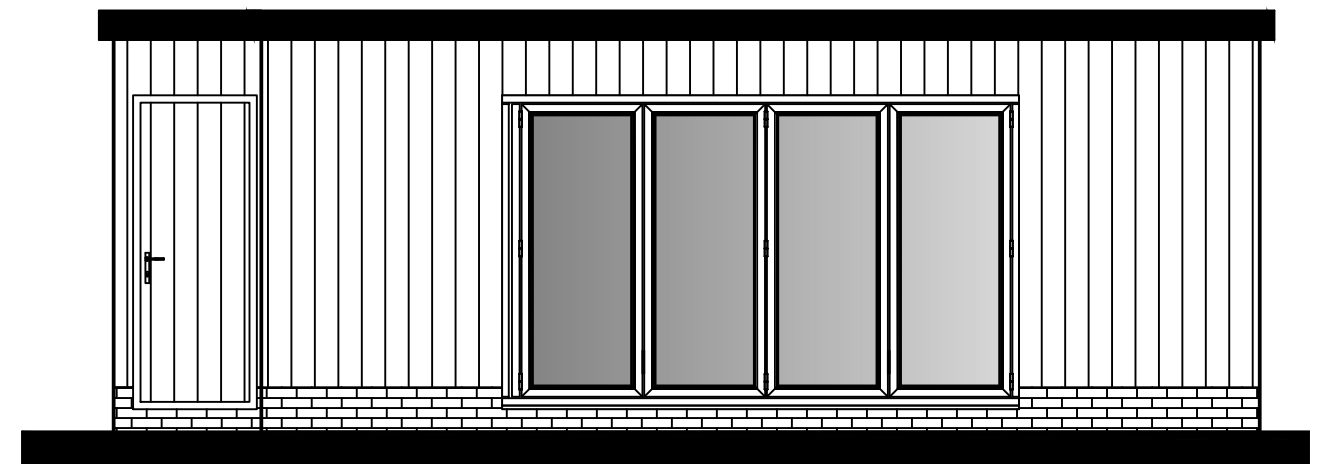


FRONT ELEVATION 1:50

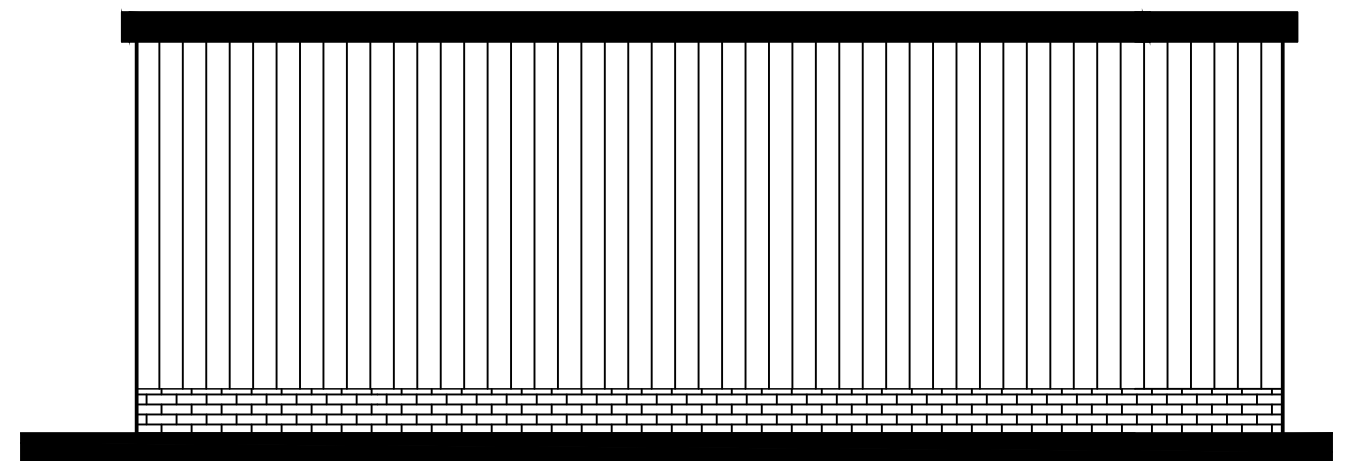

REAR ELEVATION 1:50

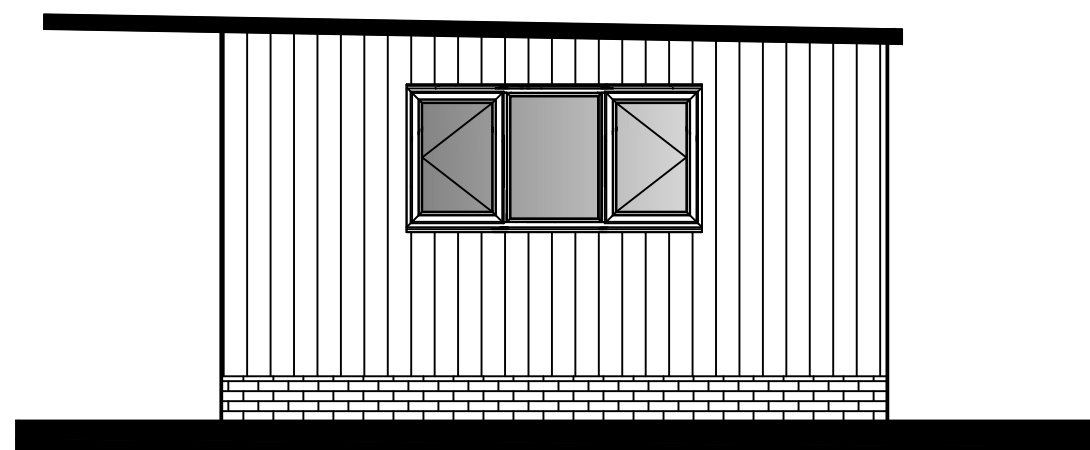

RIGHT SIDE ELEVATION 1:50

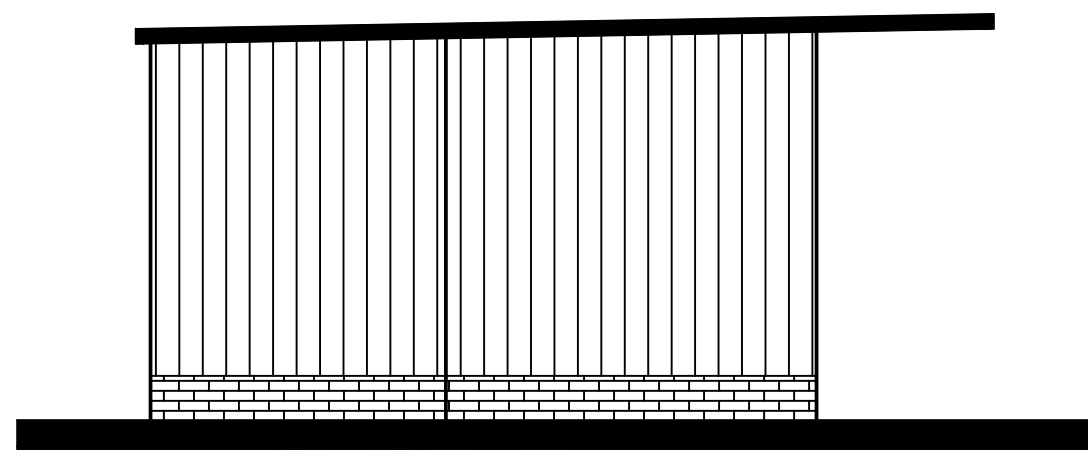

LEFT SIDE ELEVATION 1:50

PROPOSED GARDEN ROOM

23A STATION ROAD
SURFLEET
PE11 4DA

002