

All drawings to be verified for this by Mike Cawthra before the start of any other drawings or work whatever whether on their own behalf or that of sub-contractors.

Report any discrepancies to the Contract Administrator at once.

This drawing is to be used only by Andrew Architects and Engineer's drawings and other relevant information.


Andrew M Wright Ltd Registered in England & Wales No. 5282924

Registered office: 22 Church Street, Lichfield, Staffs, LE12 7TL.


LEGEND: DO NOT SCALE

Legend to materials:-


- 1 = Concrete (painted)
- 2 = Plastic rainwater goods
- 3 = Fascade (painted timber)
- 4 = Mixture of timber & upvc windows & doors
- 6 = Red facing brickwork
- 7 = Blue soldier course facing brickwork (south east elevation only)
- 8 = Red soldier course facing brickwork (south west & north west elevations only)
- 9 = Upvc windows & doors
- 10 = Upvc fascia

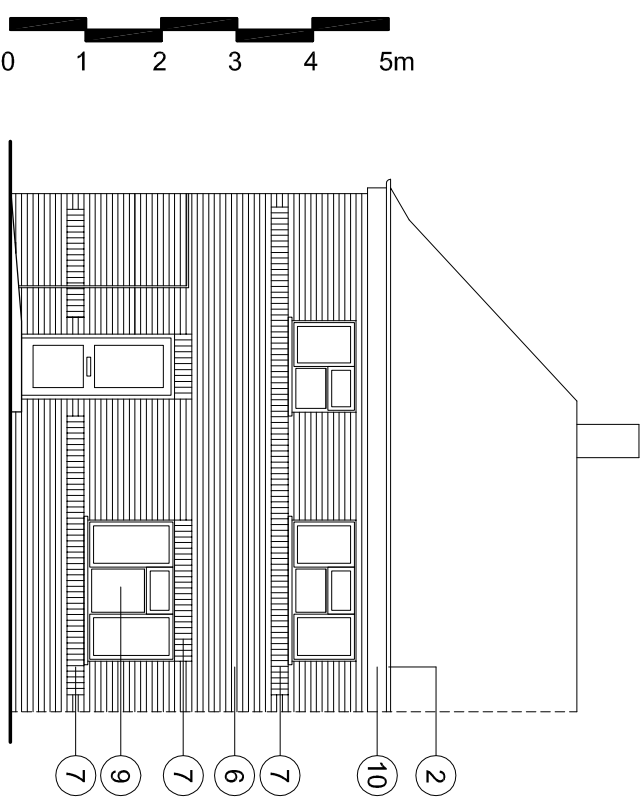


South East Elevation (1:100)

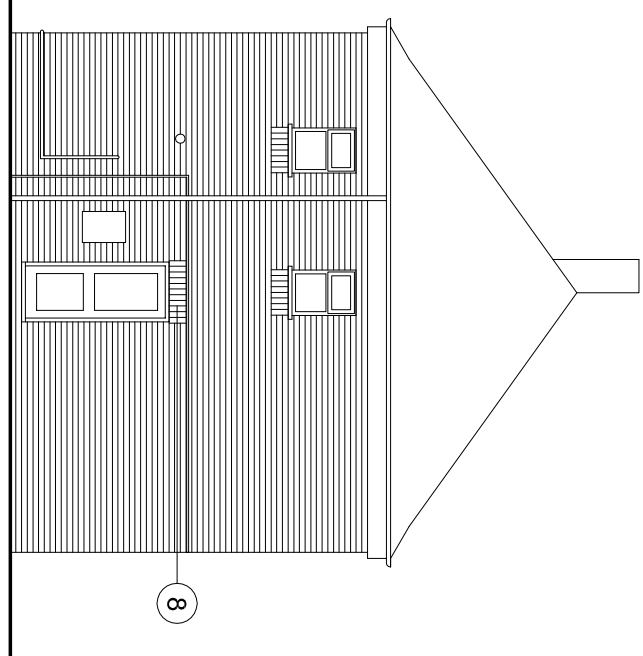


South West Elevation (1:100)

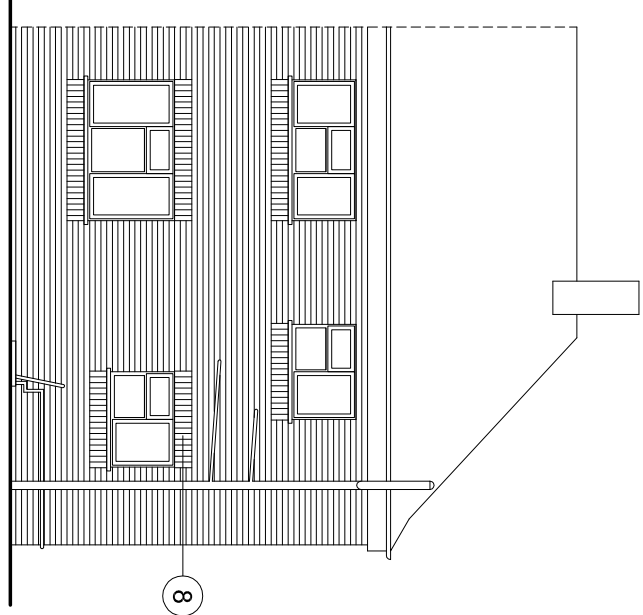


North West Elevation (1:100)

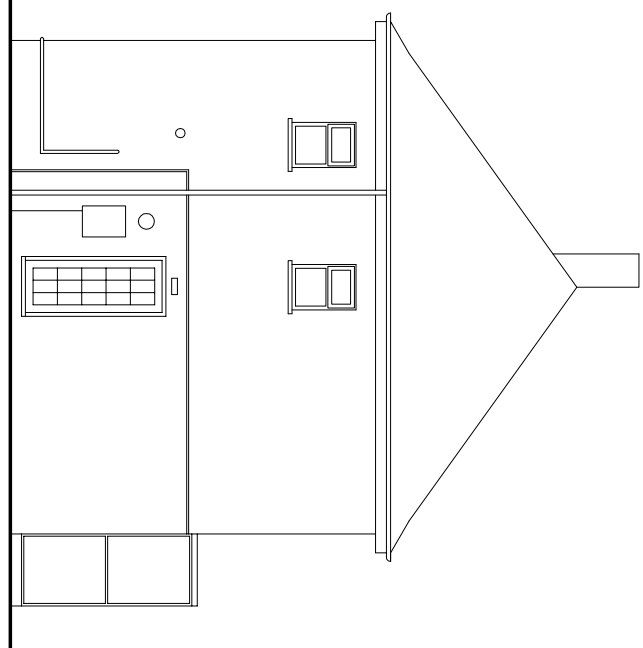


South West Elevation (1:100)

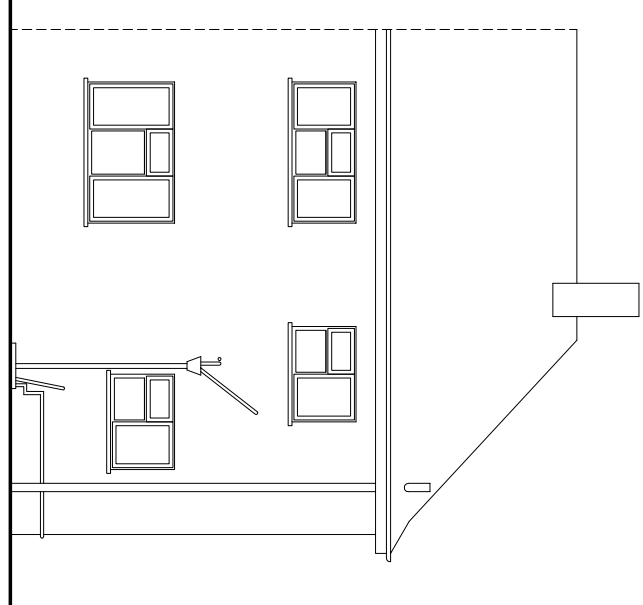


North West Elevation (1:100)

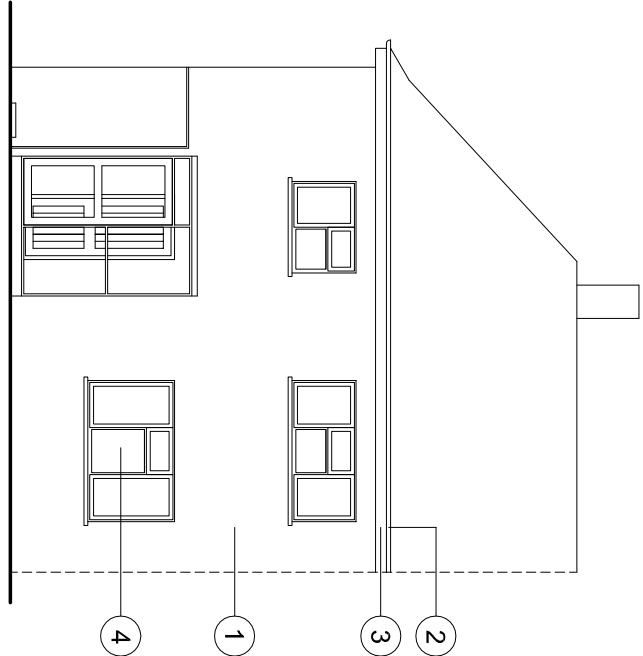


South East Elevation (1:100)

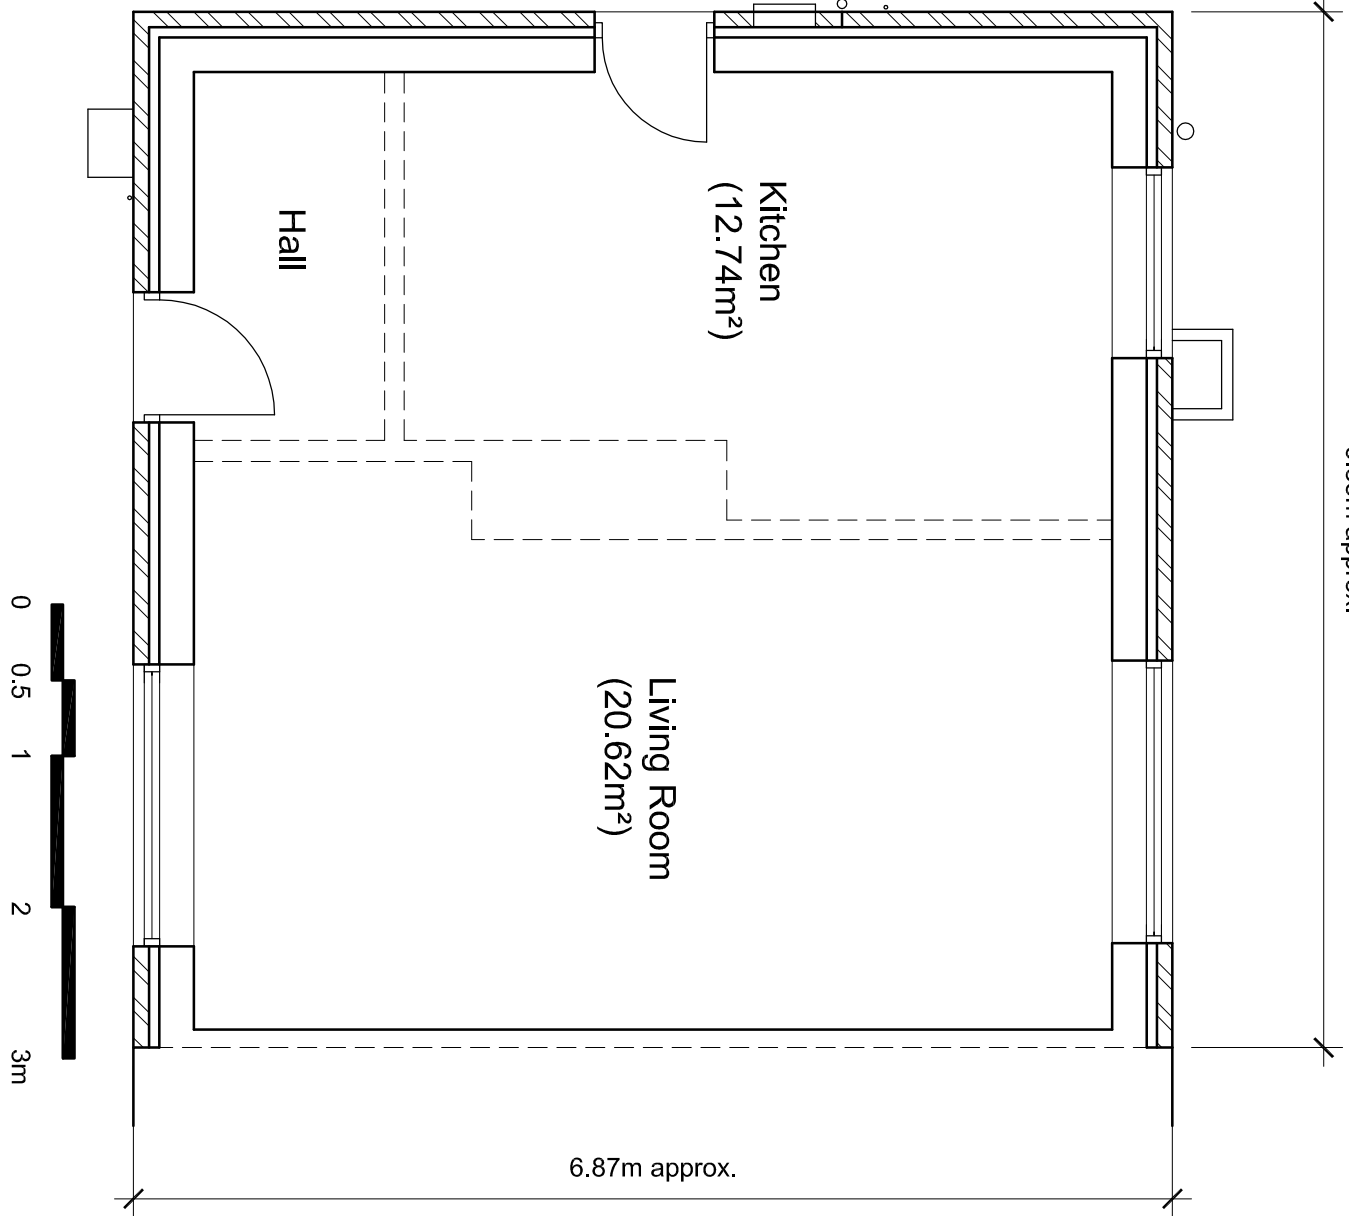


Ground Floor Plan (1:50)

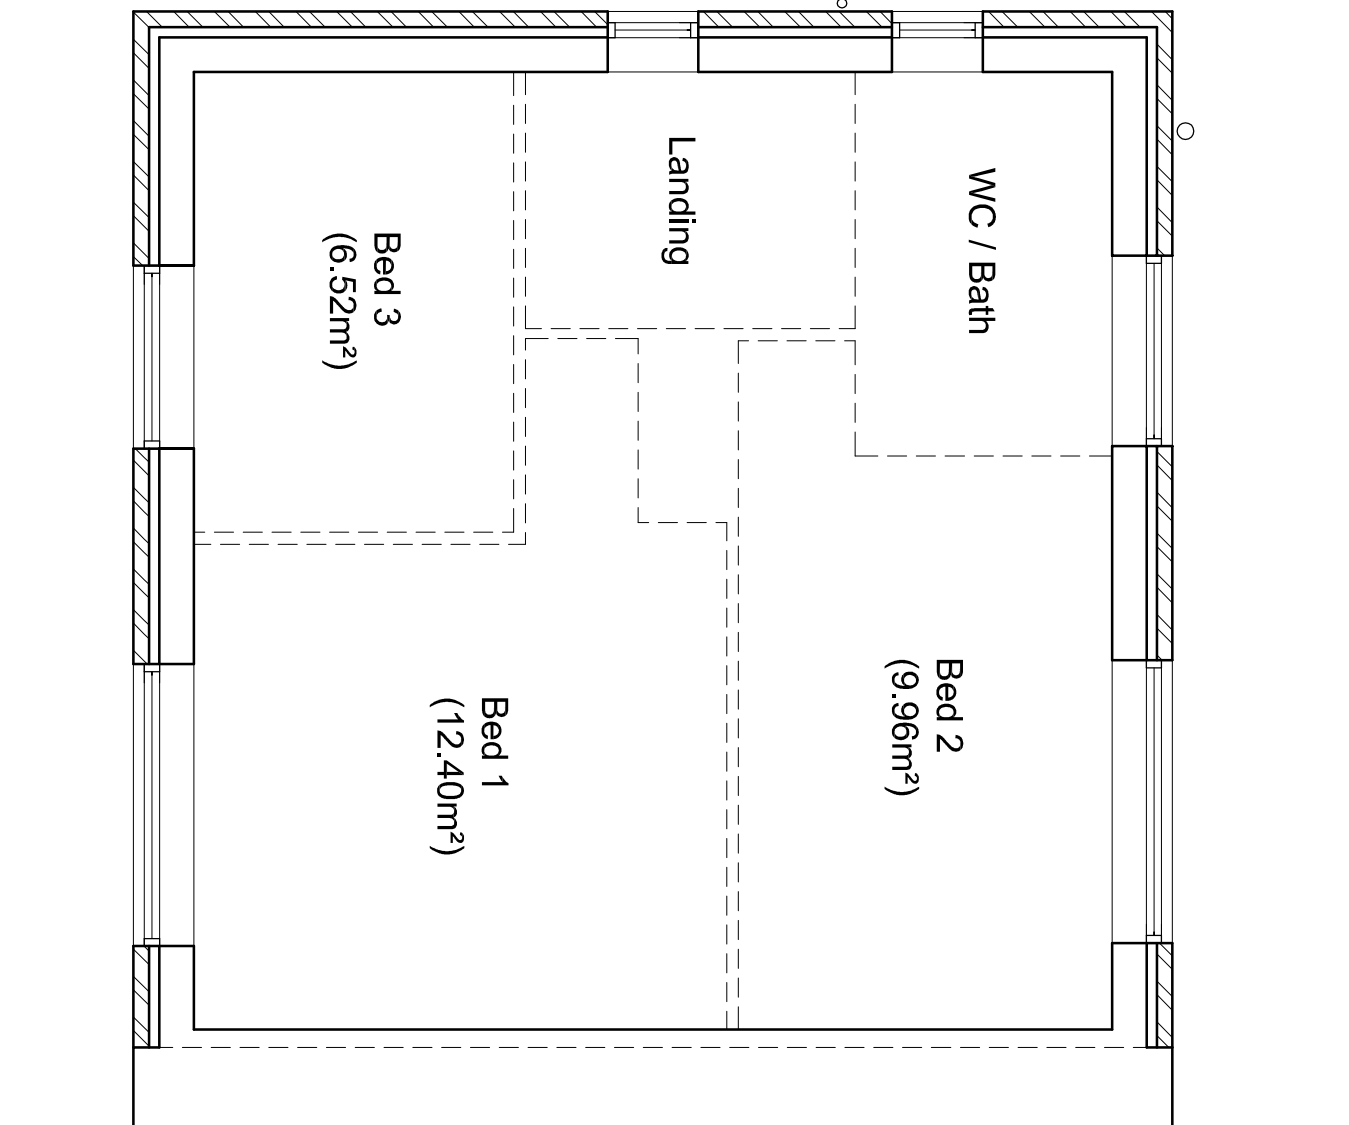

First Floor Plan (1:50)

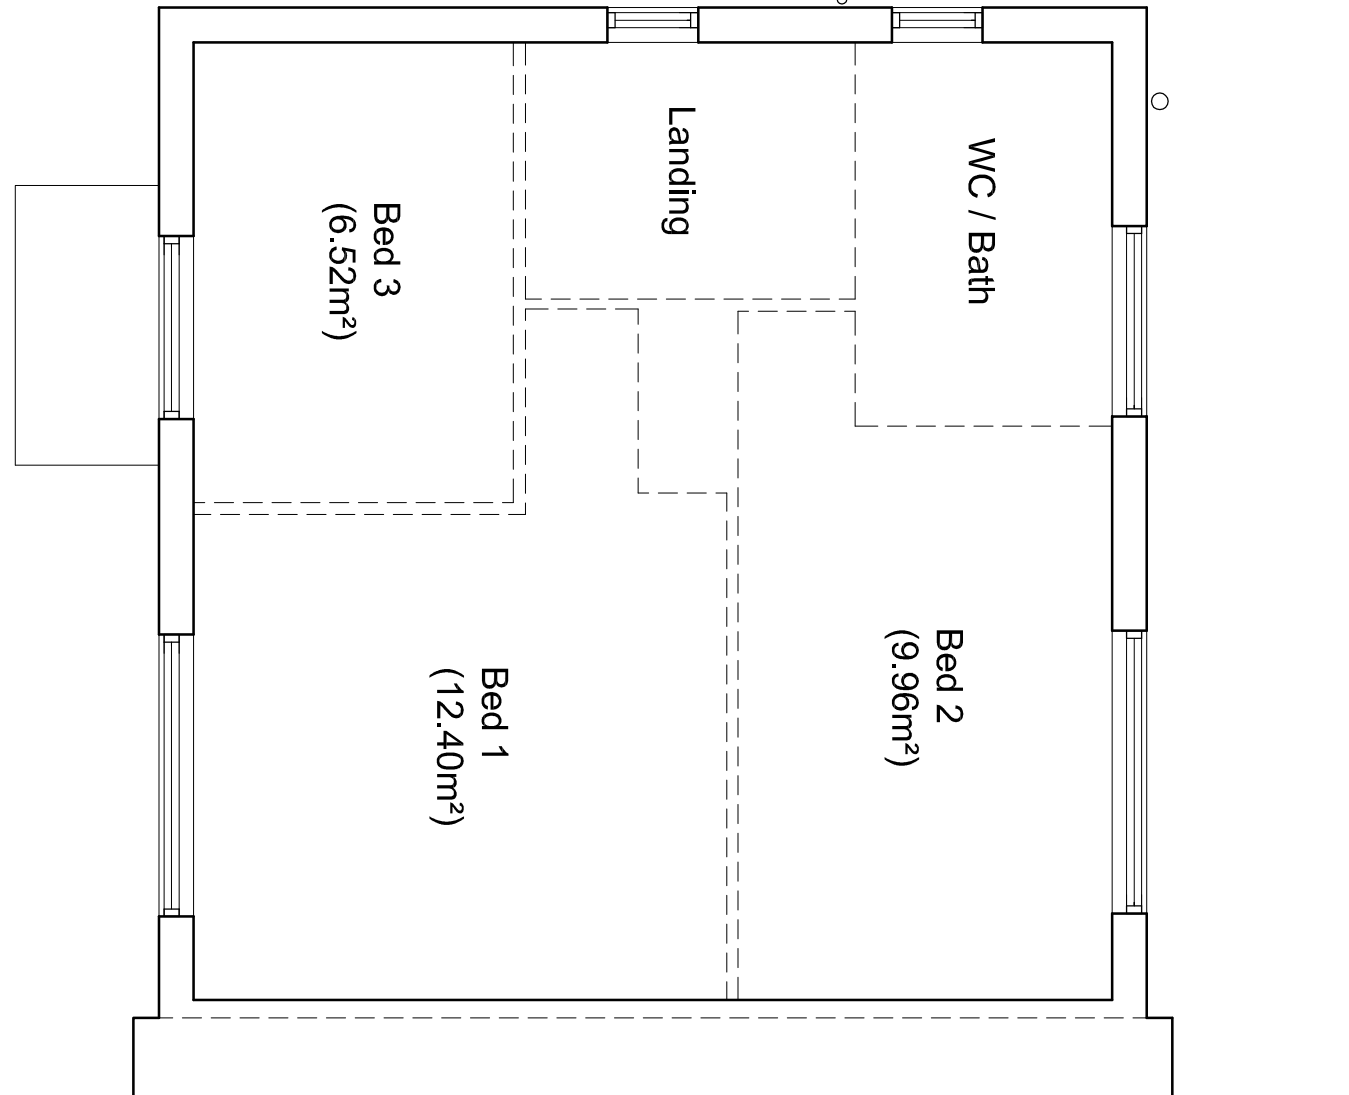

First Floor Plan (1:50)

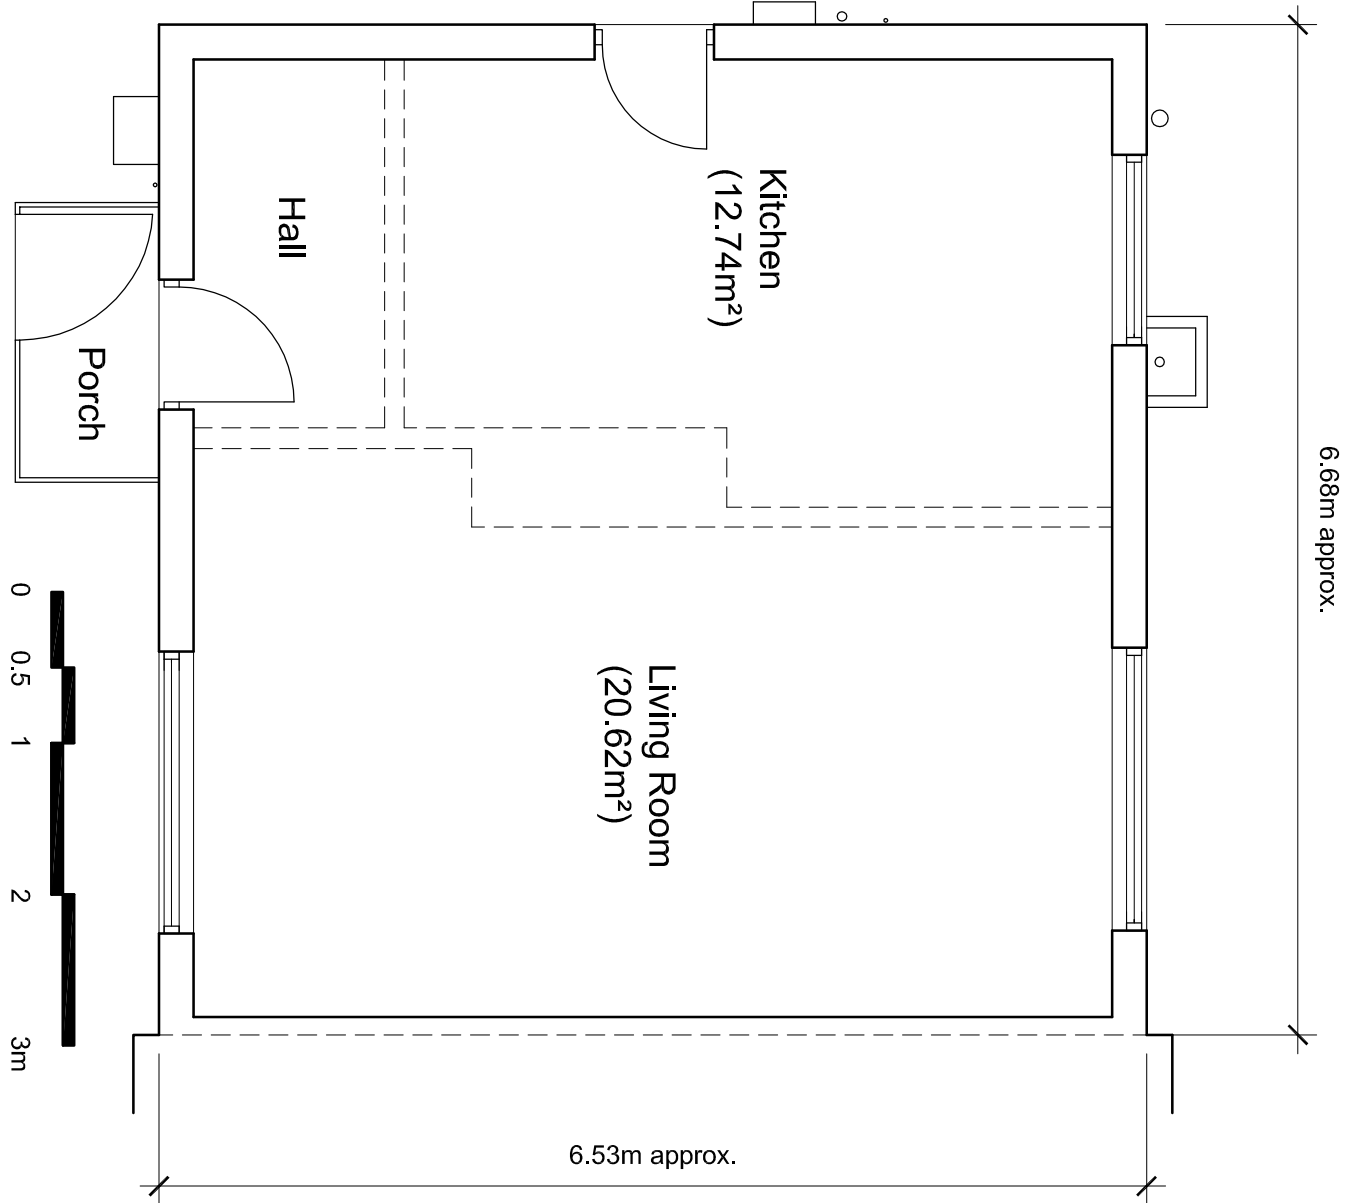

Ground Floor Plan (1:50)



Location Plan (1:1250)

PI	03.02.15	Planning Issue	AMW / AMW
DI	02.02.15	Client Issue	AMW / AMW
Revision:	Date:	Description:	Dwn: CHK

ANDREW M WRIGHT LTD
CHARTERED ARCHITECT



26 Jays Bank, Holbeach St Johns, Spalding, Lincs. PE12 8SD
Telephone: 01406 540573 Mobile: 07940 914778


Project:	84, Station Road
	Surfleet
	Spalding
	Lincs

Drawing Title: Existing & Proposed Plans & Elevations

Client: D Brown Building Contractors Ltd


Drawn:	Checked:	Date:	Scale:	Paper Size:
AMW	AMW	02.02.15	As shown	A1
Job No.:	Draw No.:	Stage:	Revision:	
011501	PD01	Planning	P1	

Block Plan (1:200)

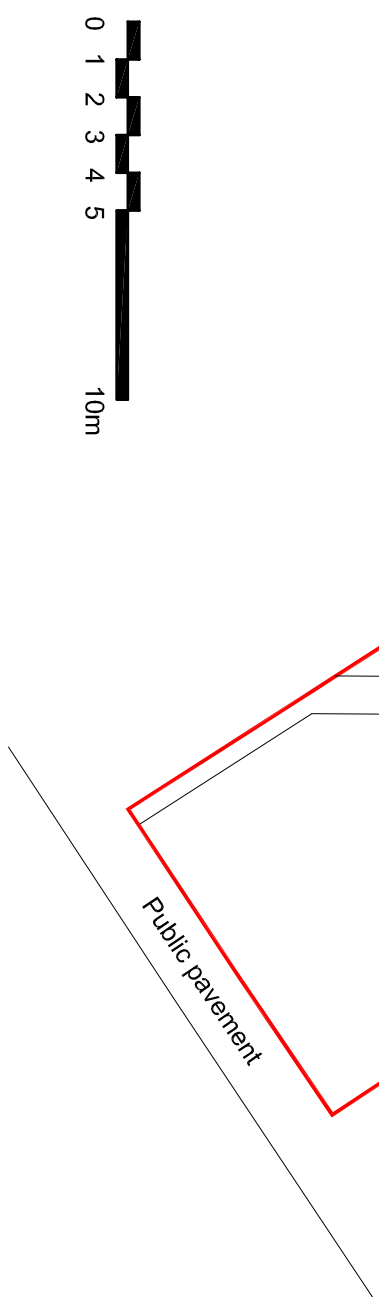

Existing

Block Plan (1:200)

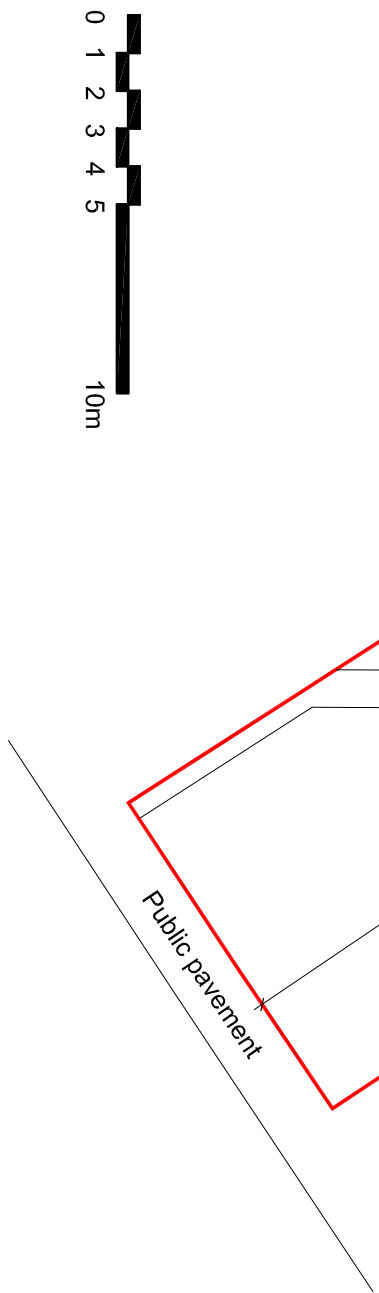

Proposed