
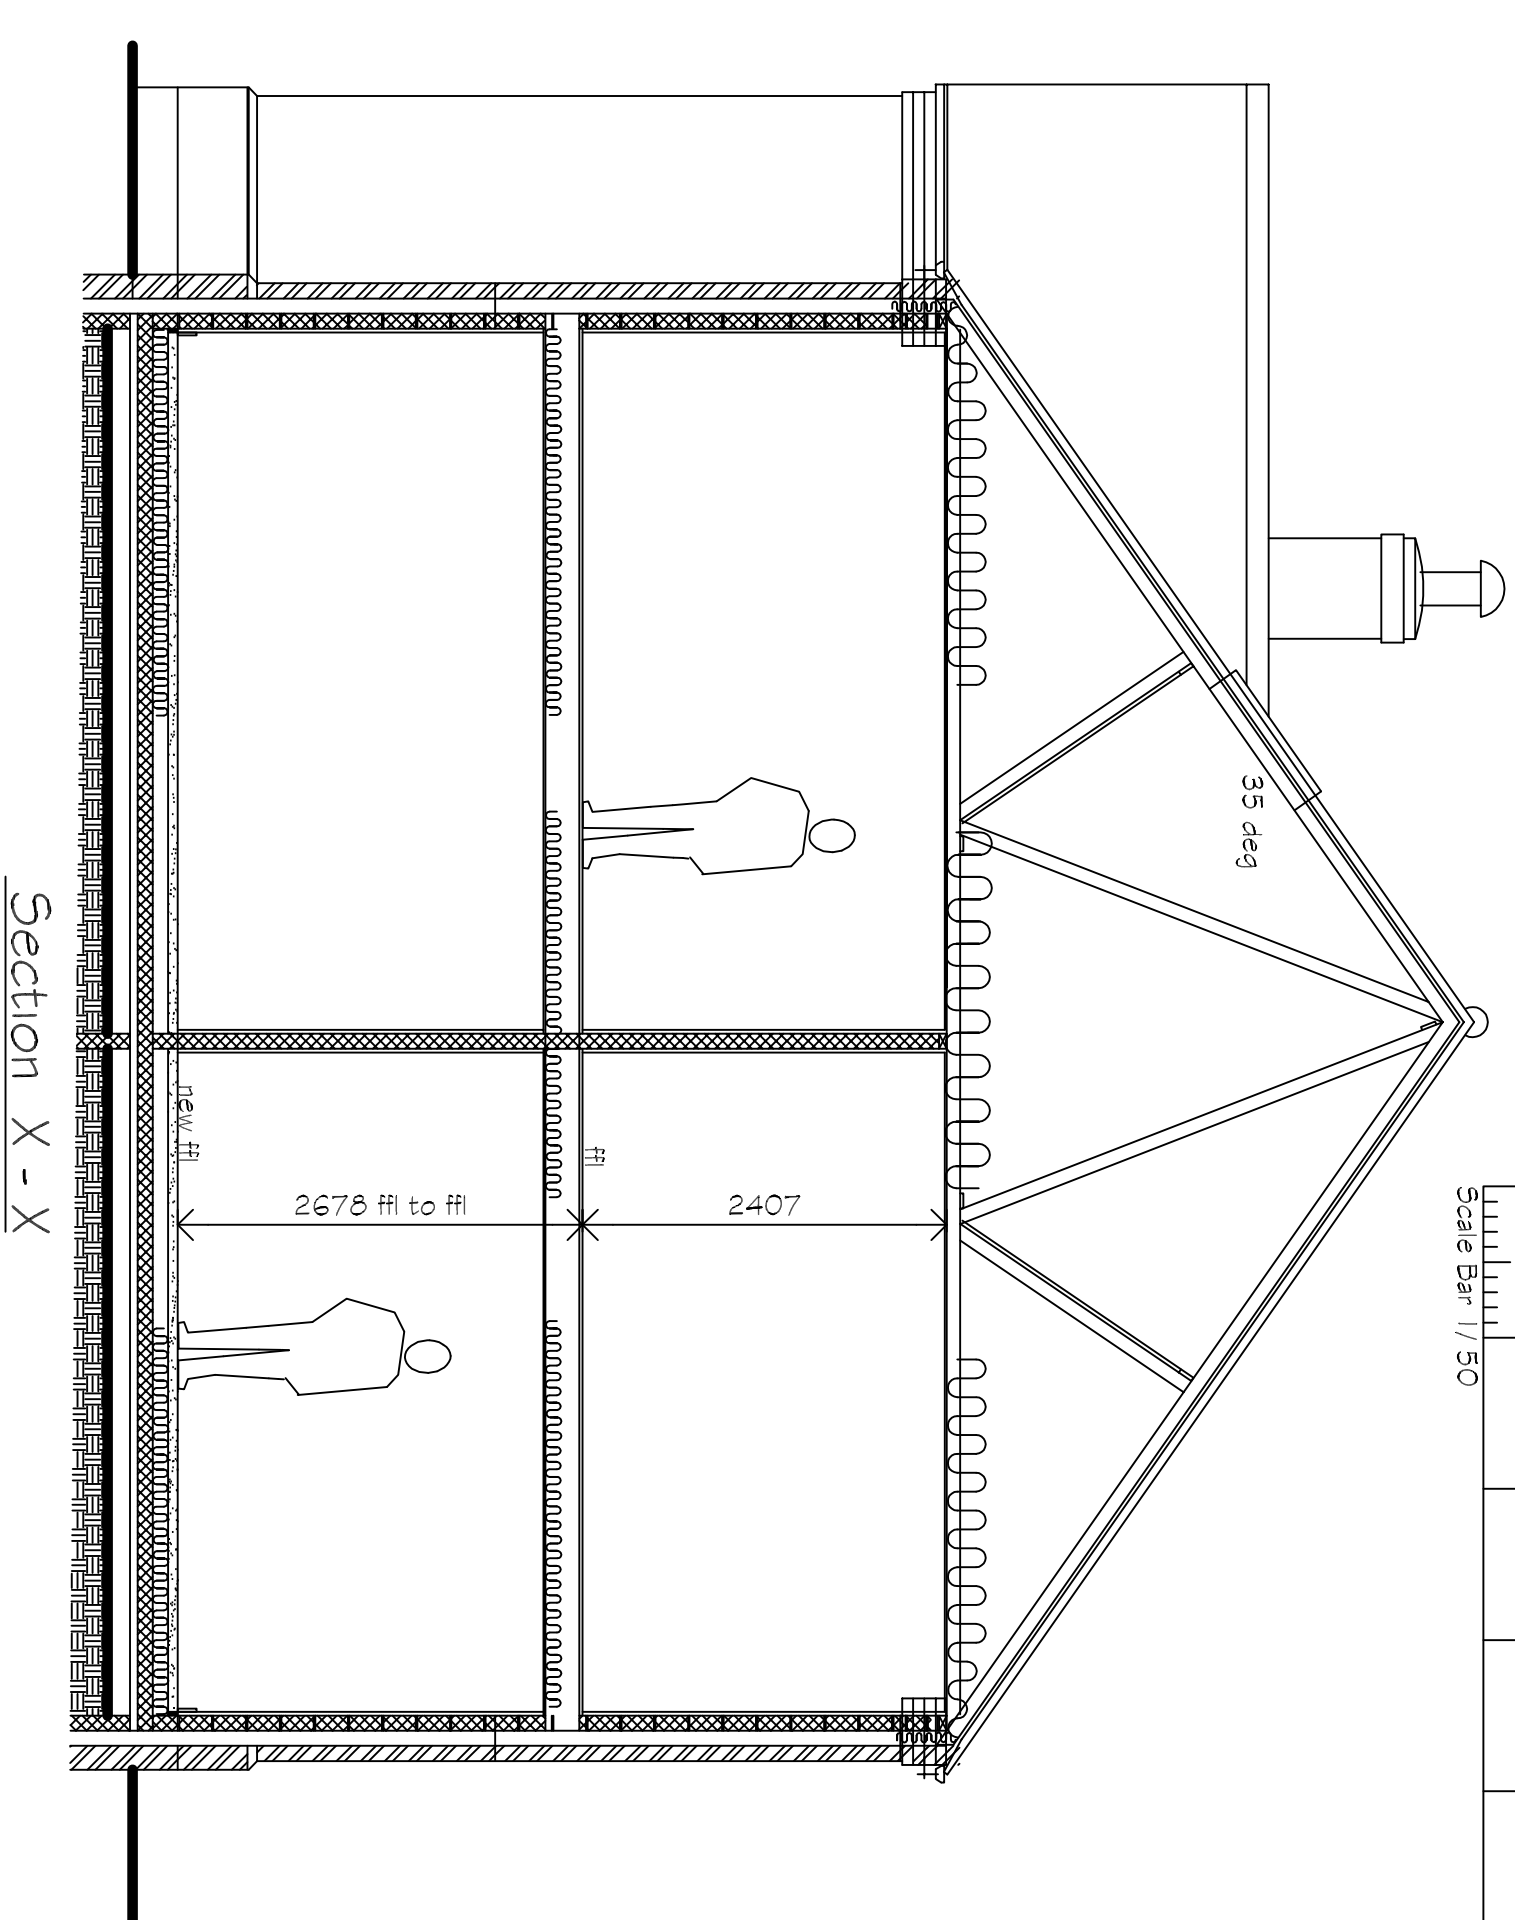
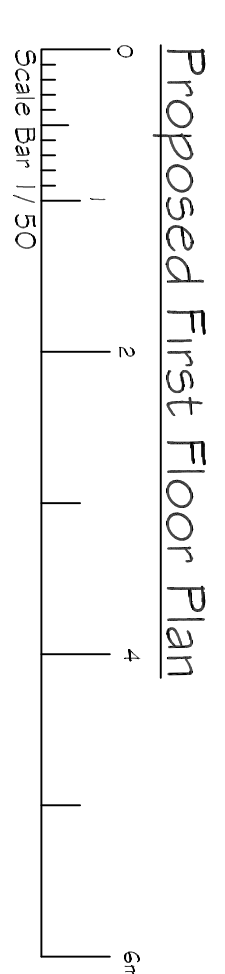
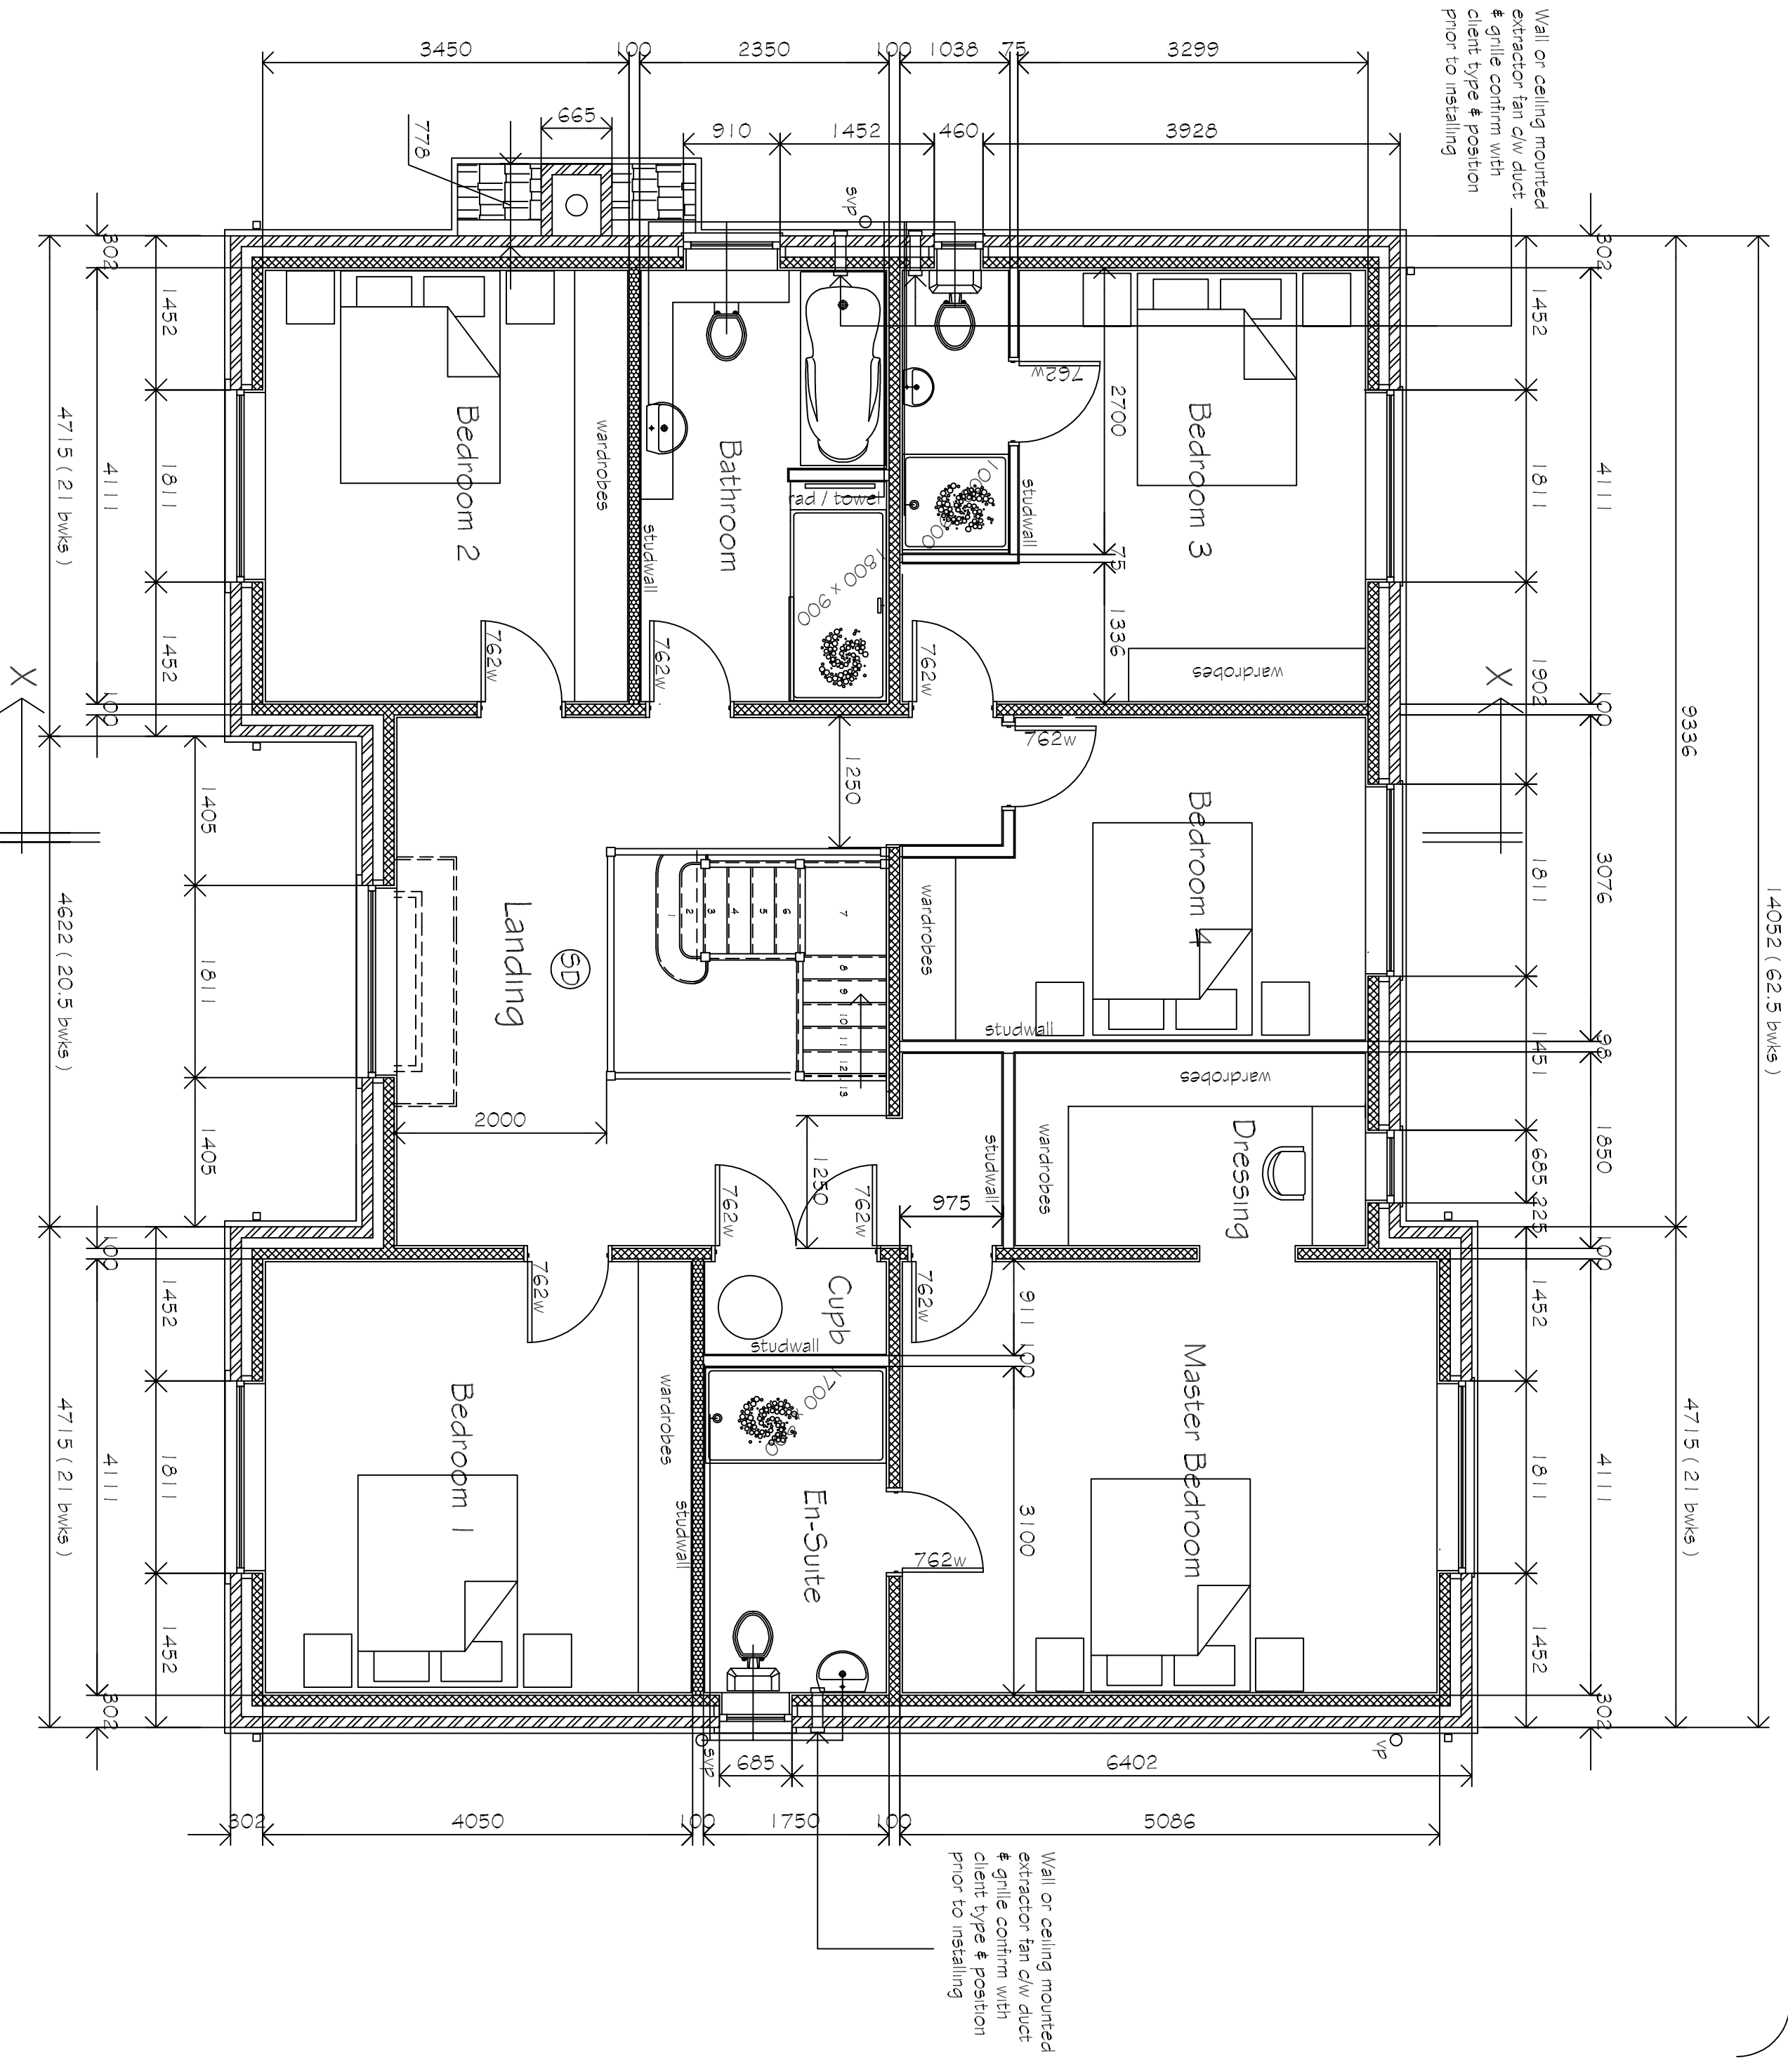
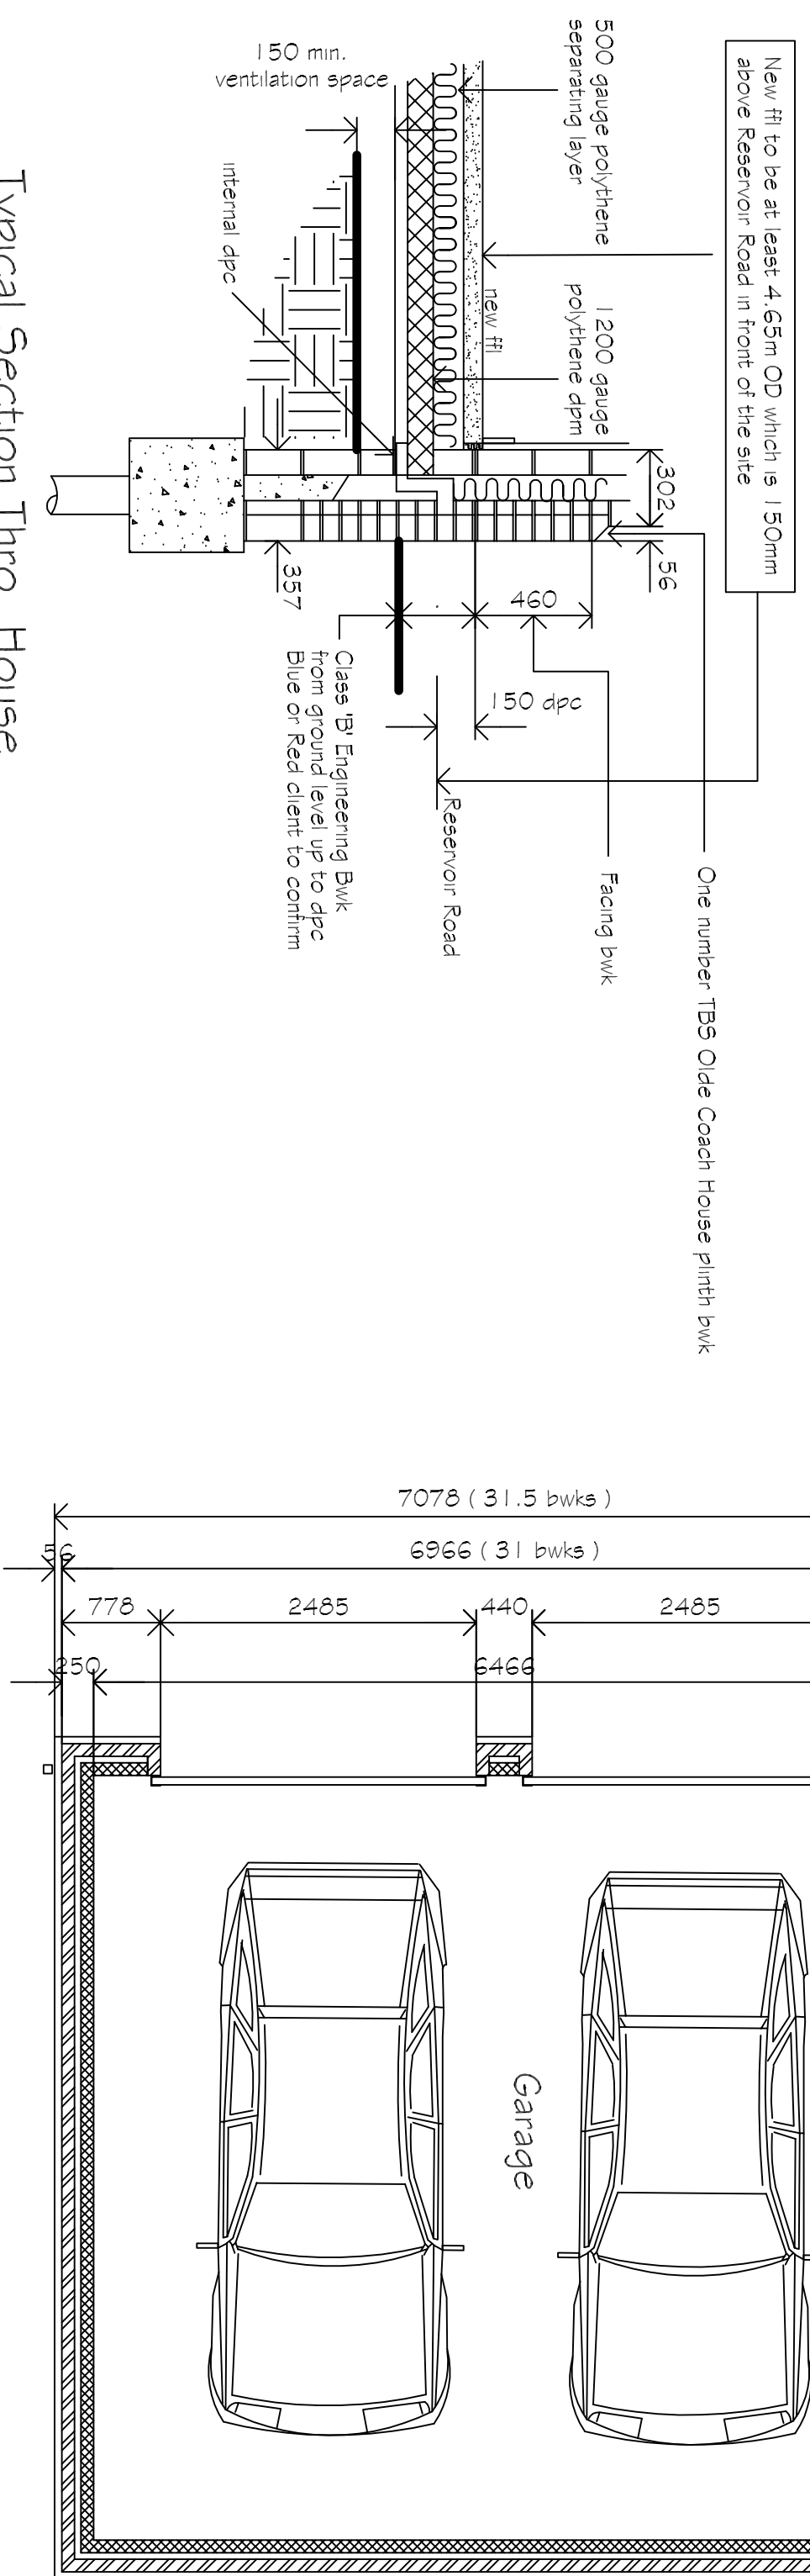


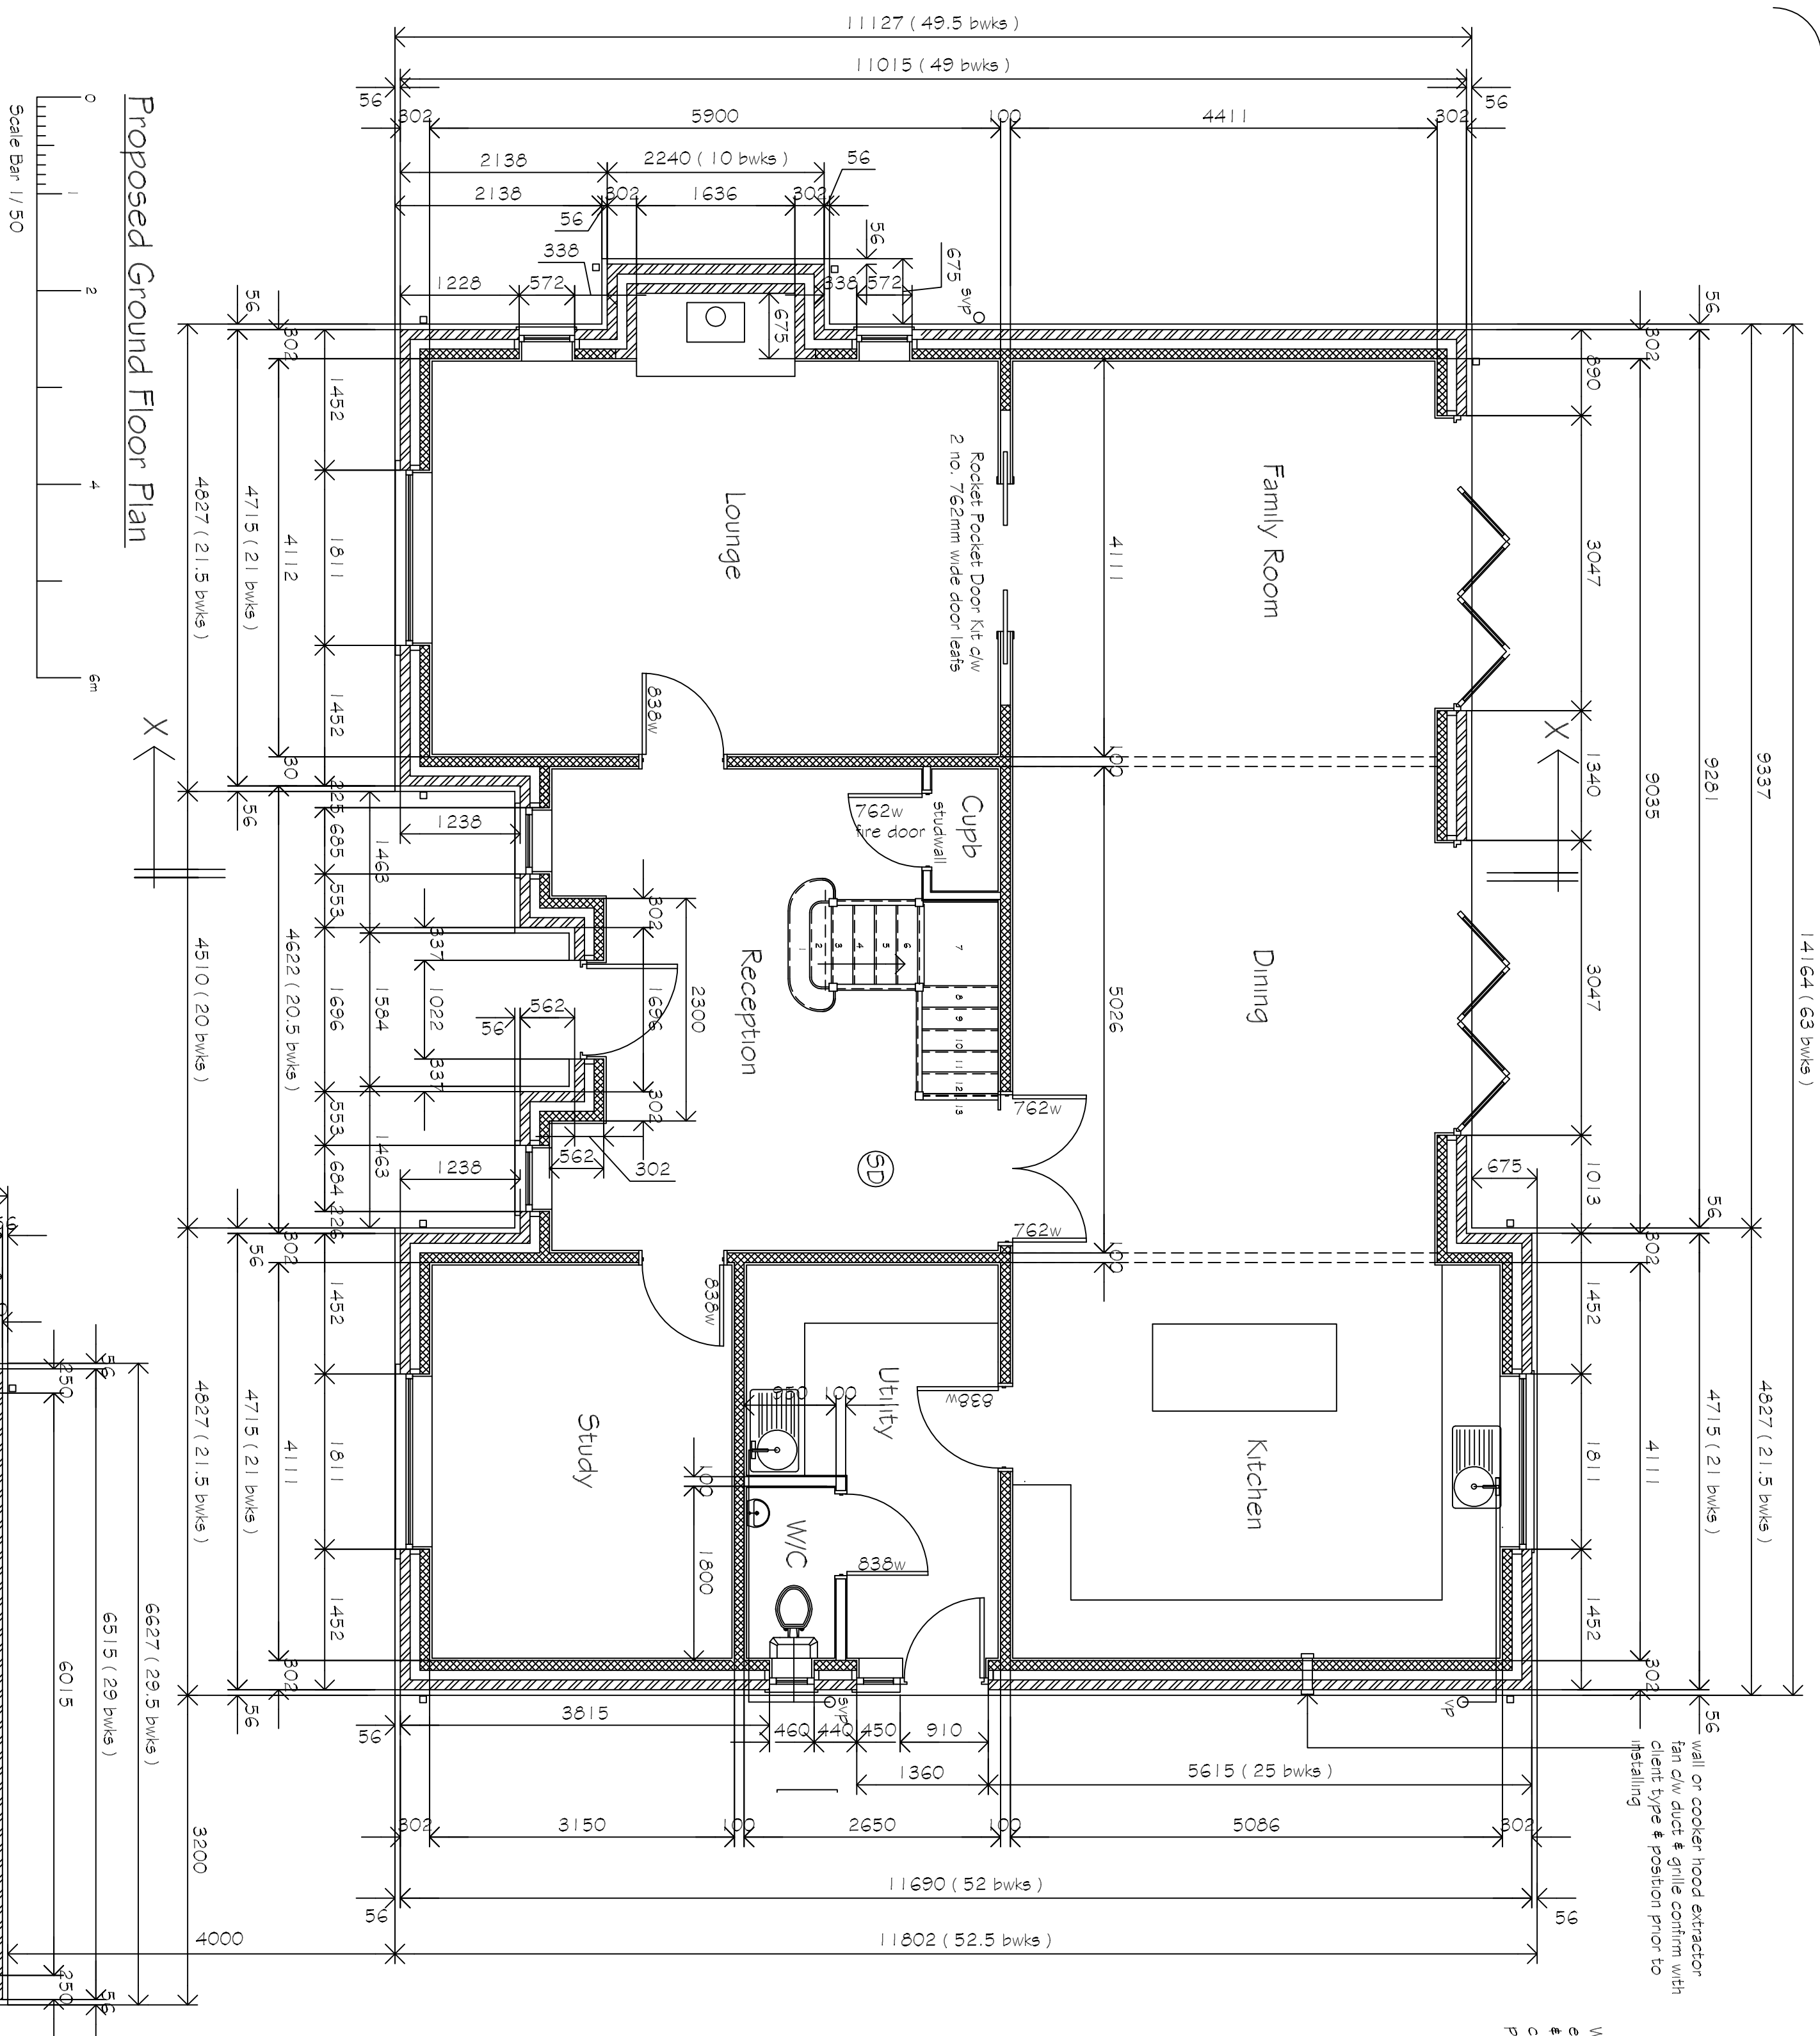

REVISIONS		BY	DATE
DRAWN	MJW	DATE	1/12/24
SCALE	1 / 50	CHECKED	
DETAILS			
FLOOR 2 Proposed dwelling ground / first floor & garage ground floor plan			

PROJECT	DETAILS

PLOT 2
Proposed dwelling ground / first floor & garage ground floor plan