

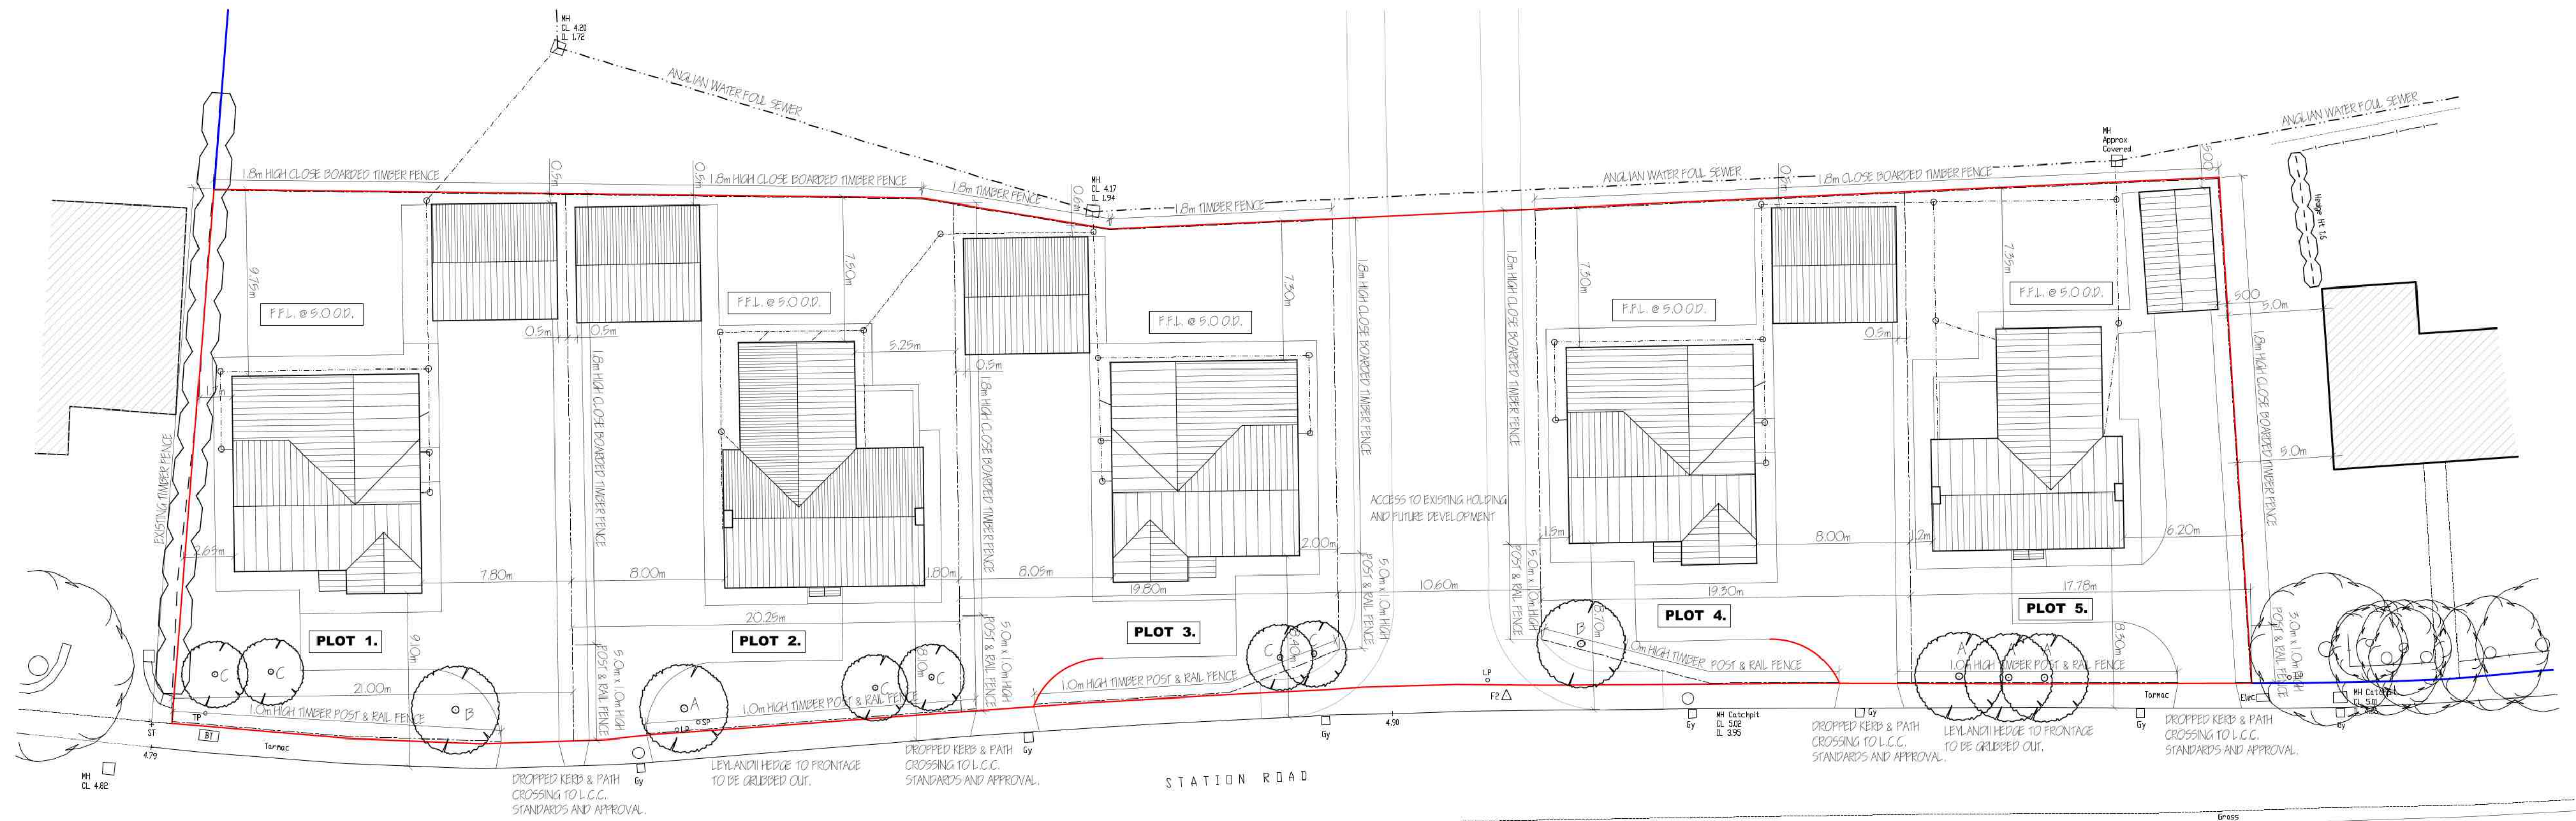
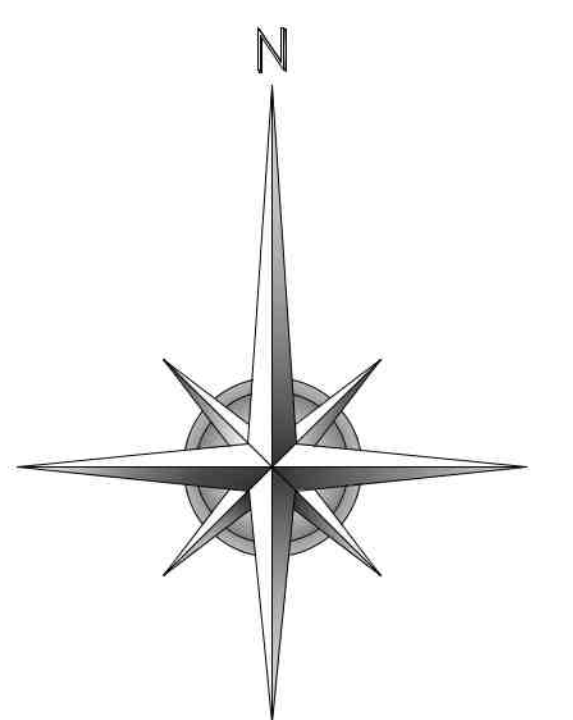
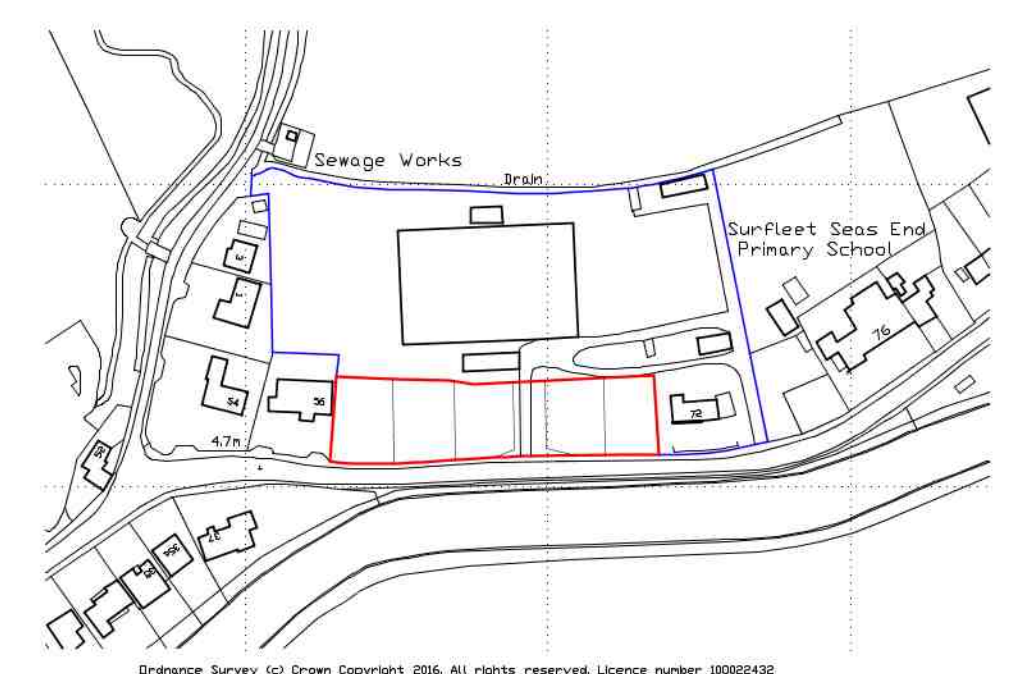


TREE PLANTING SCHEME		
A	SILVER BIRCH (BETULA PENDULA)	STANDARD
B	LOCUST TREE (ROBINIA PSEUDACACIA 'PRISIA')	STANDARD
C	WHITEBEAM (SORBUS ARIA)	STANDARD
ALL PLANTING TO BE IN ACCORDANCE WITH B.B. 442B:1989 AND AMENDMENT No.1 (1991).		
ALL TREES TO BE PLANTED WITH MINIMUM 0.6m MULCH MAT AND TO BE STAKED, TIED & TUBED.		
1/3 TO 1/2 BAG OF PEAT FREE TREE AND SHRUB PLANTING COMPOST TO BE INCORPORATED INTO BACKFILL FOR EACH PLANT.		

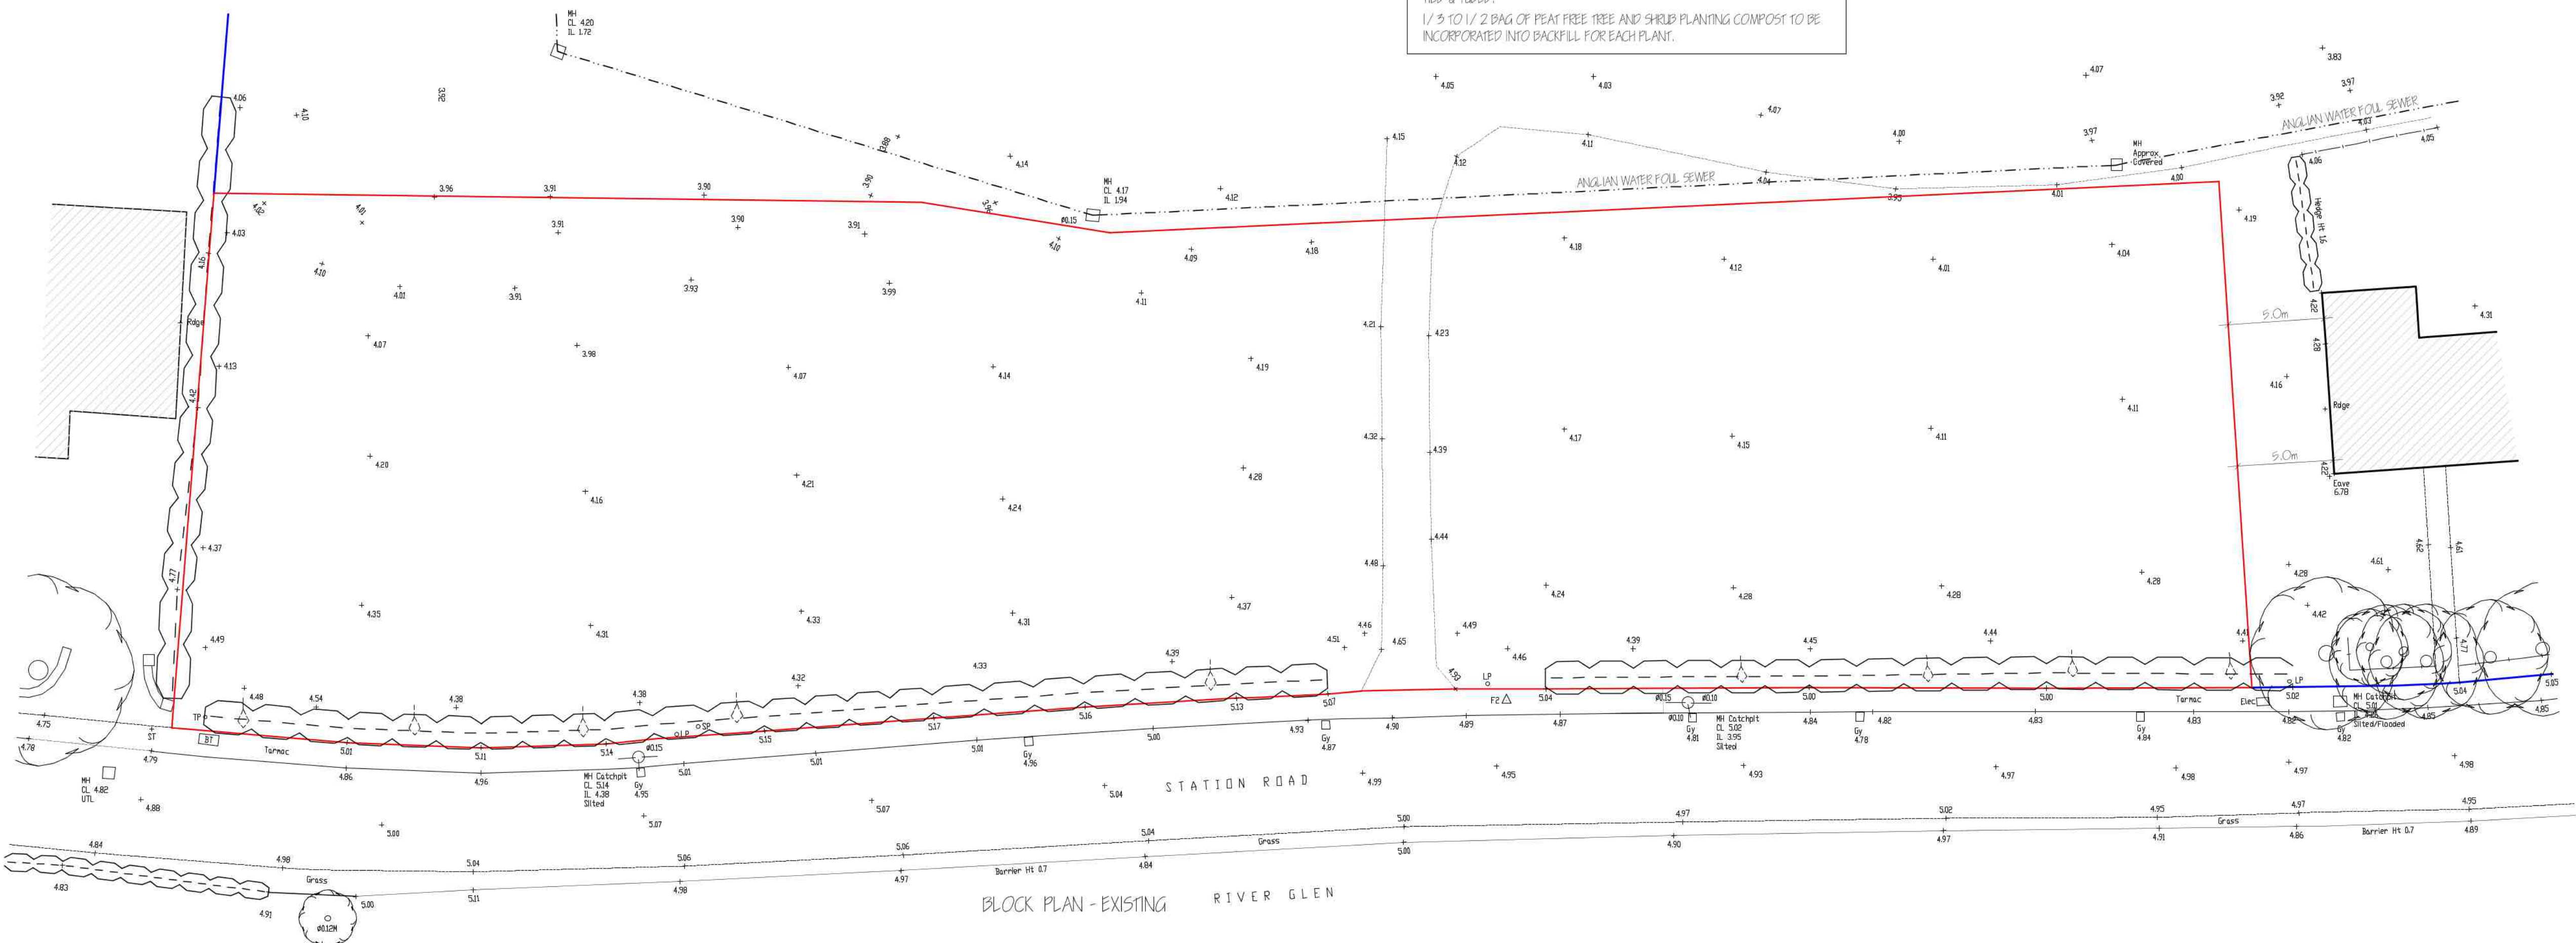

revision	date	init.	revision details.
A	APR 19	J.C.	F.F.L. ROAD TO 5.000 O.D.

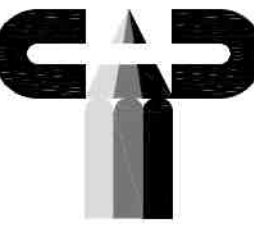

COOPER ARCHITECTURAL DESIGN
80 WHINSOR ROAD
SPALDING, Lincs PE11 1HA
Tel: 01775 711174
Mobile: 07808 125 778
E-MAIL: c.a@btconnect.com

Client. MR & MRS J NEEDHAM

Project. RESIDENTIAL DEVELOPMENT
72 STATION ROAD
SURFLEET
Lincs
PE11 4DB

Drawing.

BLOCK & LOCATION PLAN	
Scale 1:200 1:2500 @A1	Drawing No. 1815-01-A
Date. JAN. 19	Drawn. J.C.