
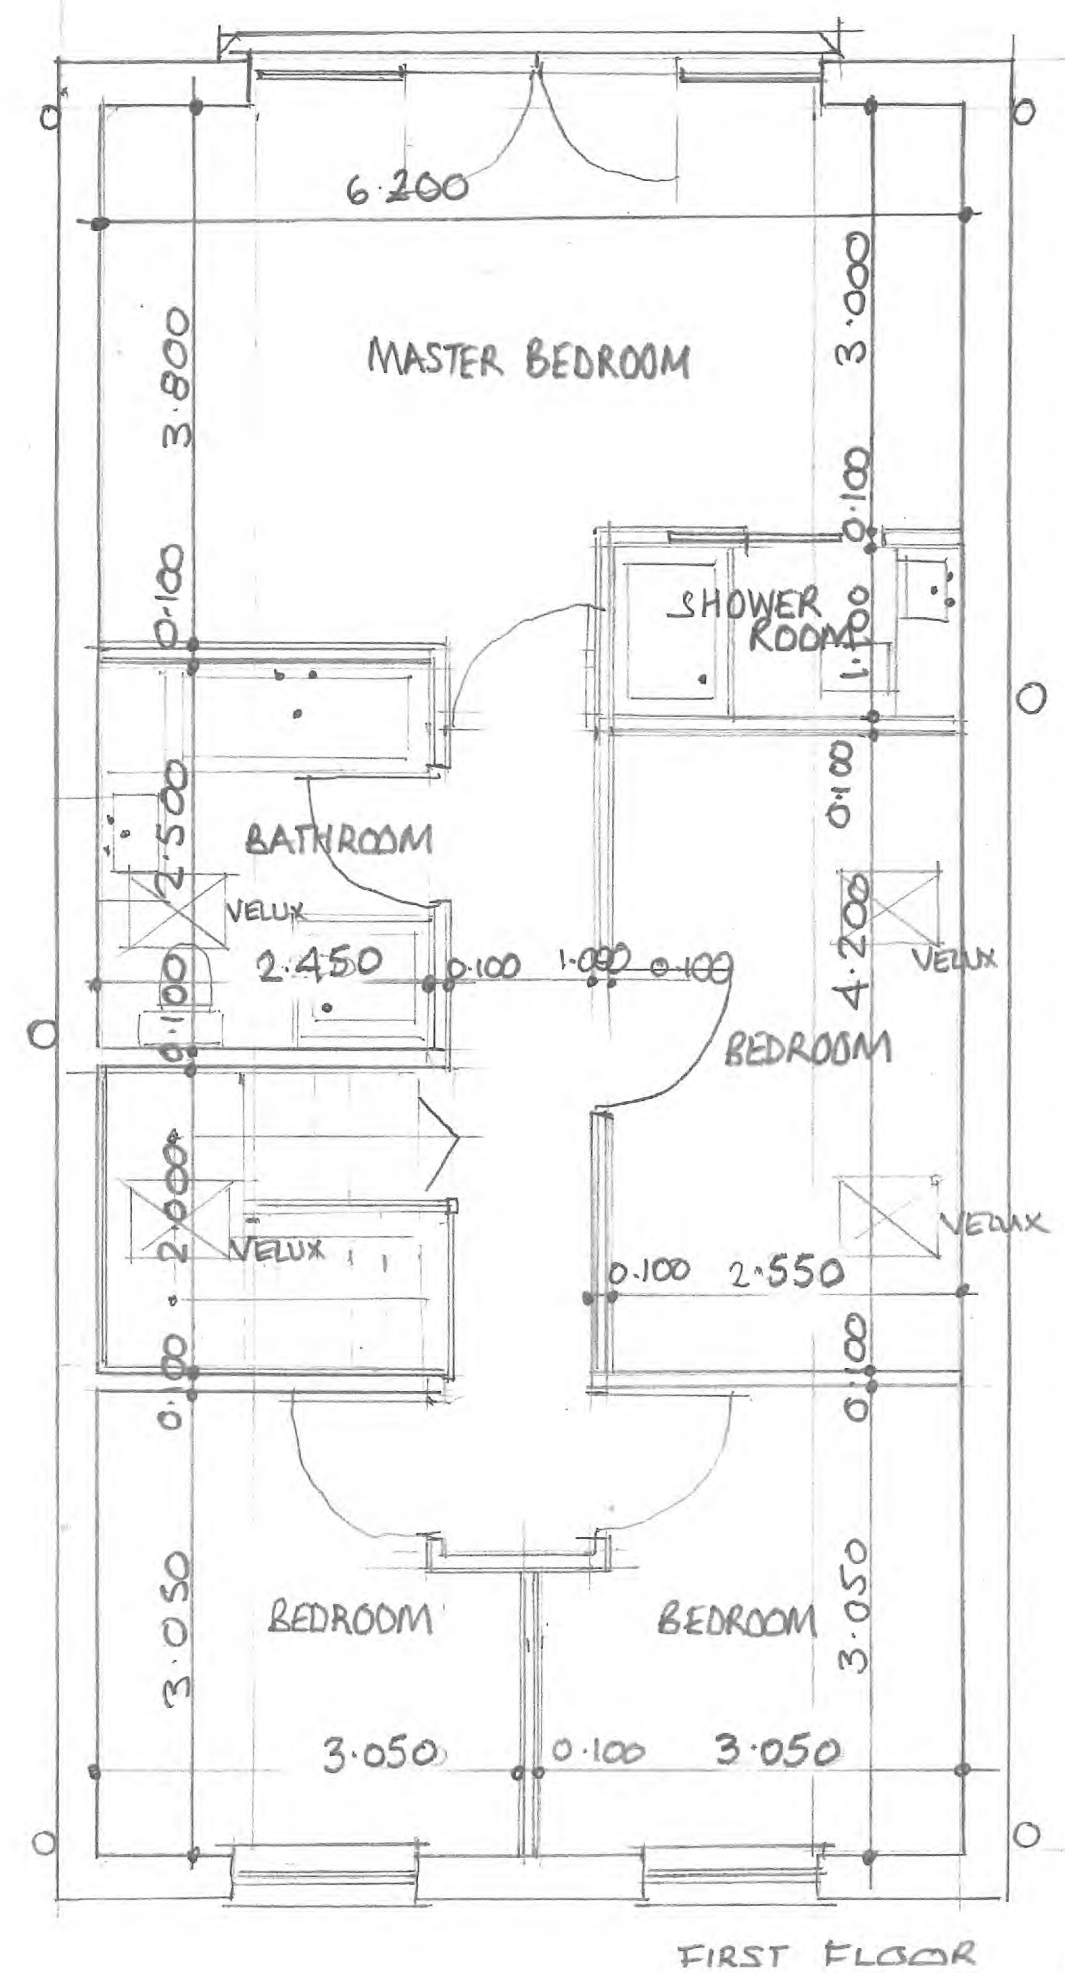


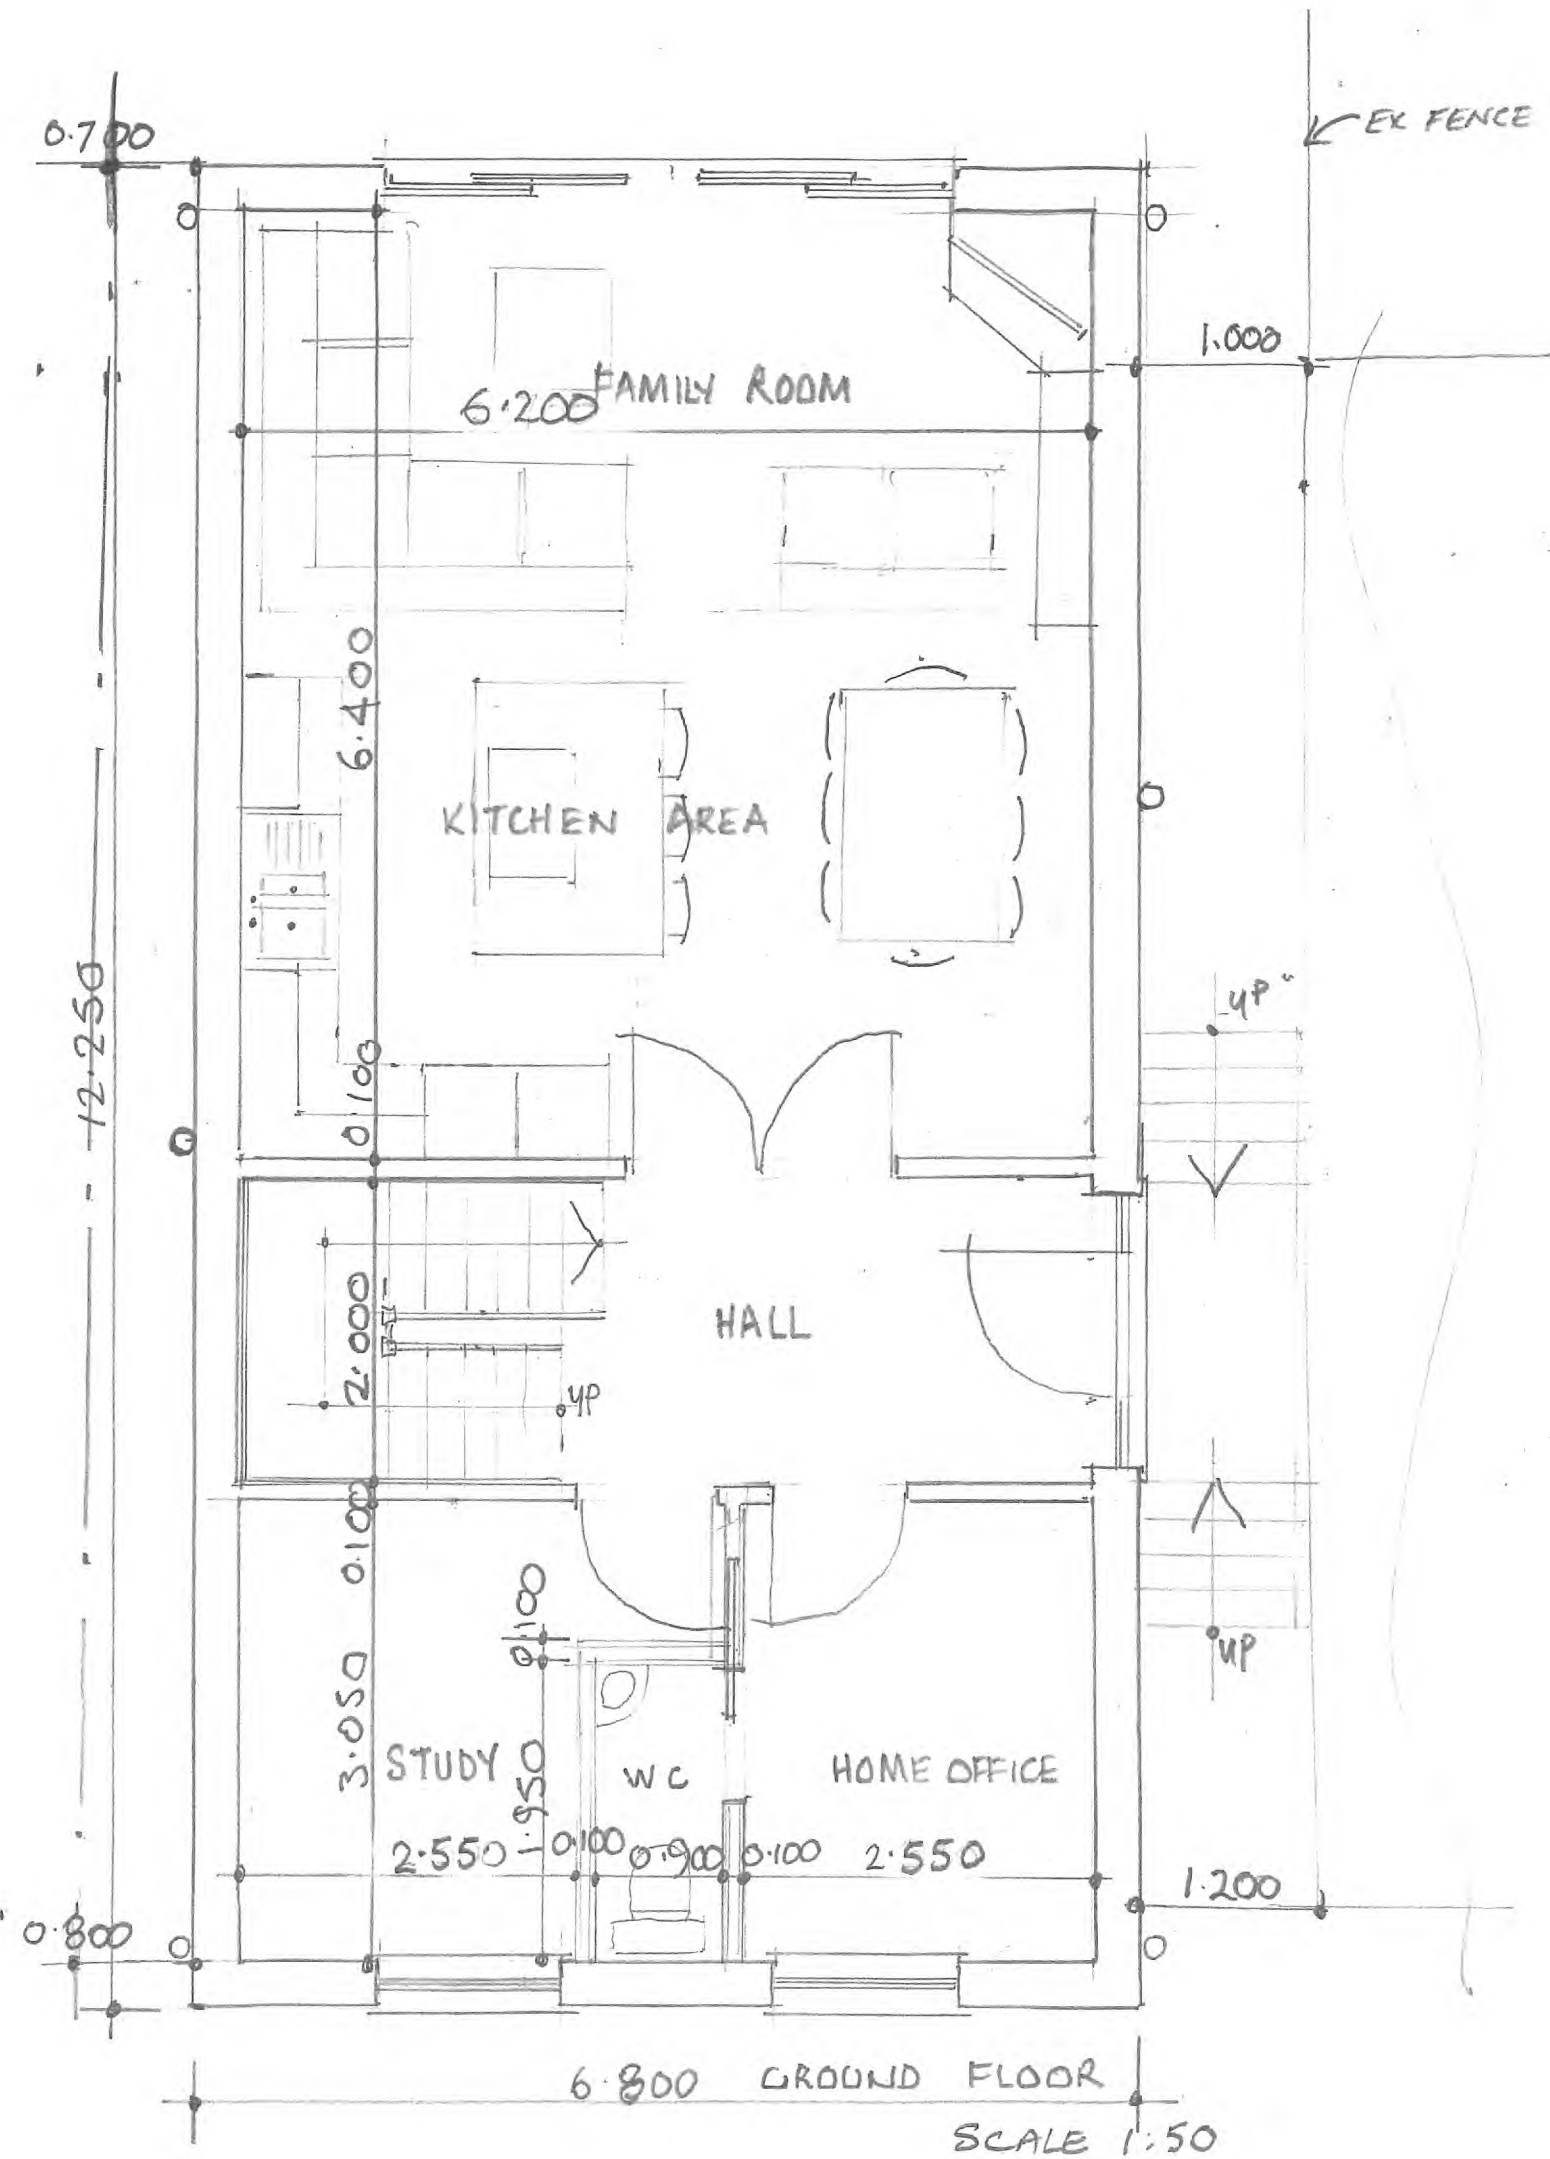

FIRST FLOOR

JAN 23

DRAW NO: 45 01-2-23