COALBEACH LANE - SURFLEET


NOTES:

The details depicted on this drawing are the copyright to Seagate Homes and may not be reproduced without permission. This drawing must not be re-issued, loaned or copied without the consent. Errors omissions and discrepancies should be reported to the originator immediately.


All dimensions to be checked on site prior to construction or off-site fabrication by the Contractor, his Sub-contractor or Supplier.

Do not scale plans - use figure or grid dimensions where given. Any deviation from the drawing is to be reported to the originator immediately.

IF IN DOUBT ASK !

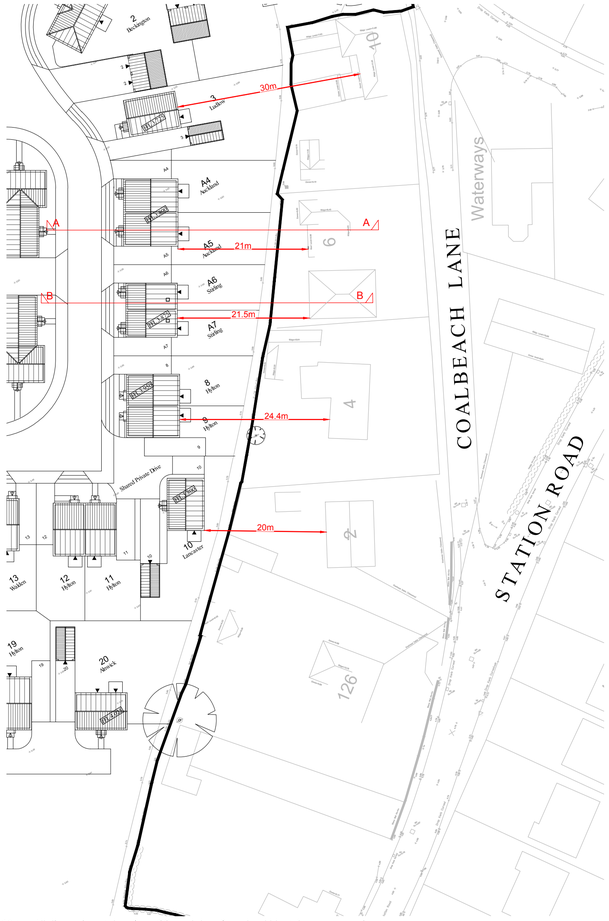


Note : All dimensions taken from OS, and therefore should be taken as approximate

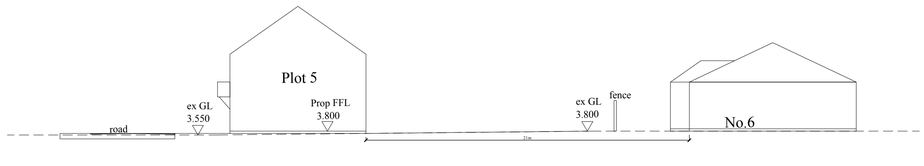

(Existing Ground Levels shown as dashed line)

Section Through at Plot 5 (A-A)

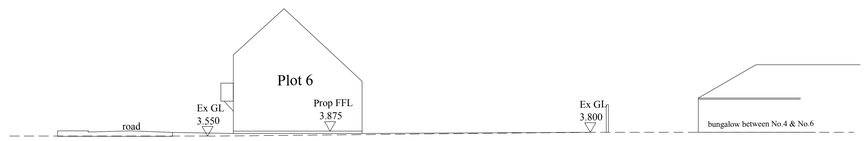

Section Through at Plot 6 (B-B)

SKETCH

Revision	Notes	Date

SEAGATE HOMES

Project:
PROPOSED RESIDENTIAL DEVELOPMENT,
COALBEACH LANE, SURFLEET

Drawing:
SECTIONS THROUGH AT WESTERN BOUNDARY

Drawn: LPR Date: 10.06.2021

Status: SKETCH Scale: 1:500&1:200 @ A1

Drawing Number:
CLS-SH-SITE SEC - SK1