


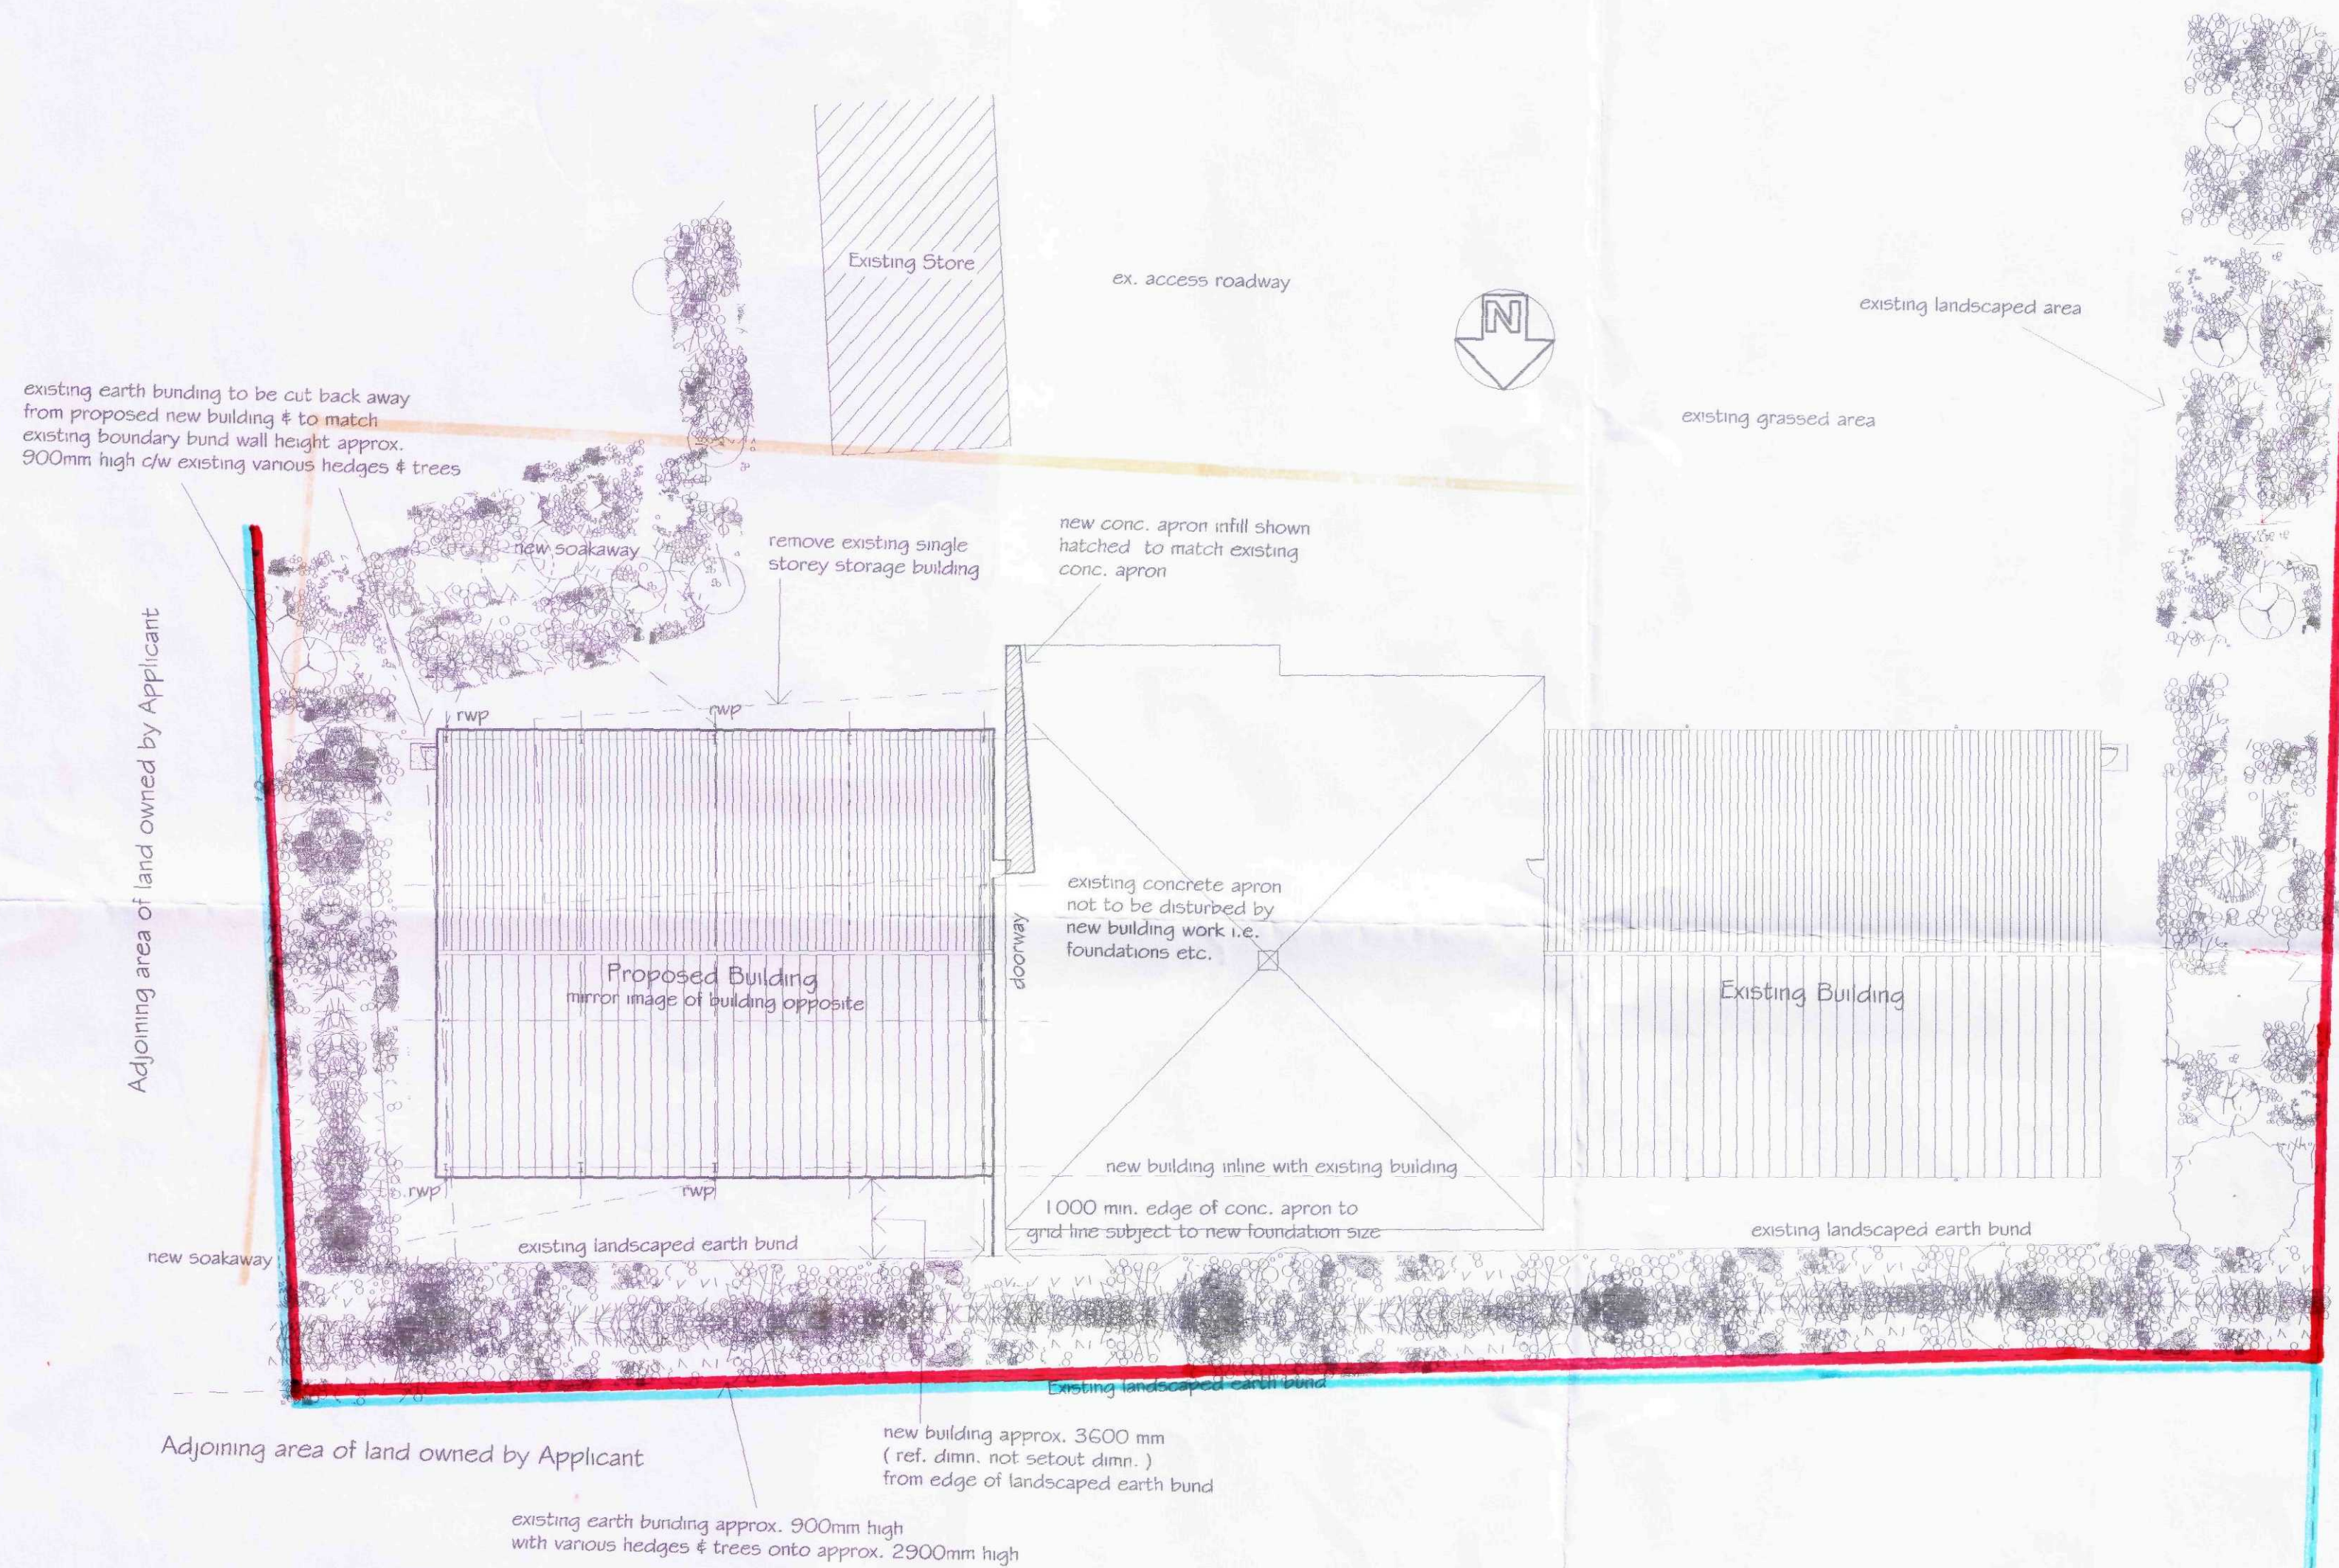

Block Plan

Approx. site area = 1.3ha.

SPALDING BY-PASS

REVISIONS			BY
DRAWN	MJW	DATE	12/1
SCALE	1 / 250	CHECKED	
CLIENT			
Admiral Display 18 Seas End Rd. Surfleet Spalding Lincs PE11 4DQ			

PROJECT	
Proposed New Building for manf. & storage of wooden products. - B2	

DETAILS	DETERMINE PLAN
Block Plan	

Malcolm Watts
architectural - detailing
Residential - Commercial - Industrial
Planning & Building Regulations

13 Wimberley Way, Pinchbeck, Spalding, Lincs. PE11 3RY.
Tel / Fax : 01775 767650
email : mjw.13@btinternet.com

DRWG No. 177/2/200

SHDC
Planning & Development
14 APR 2009
Ref: 0249/09