



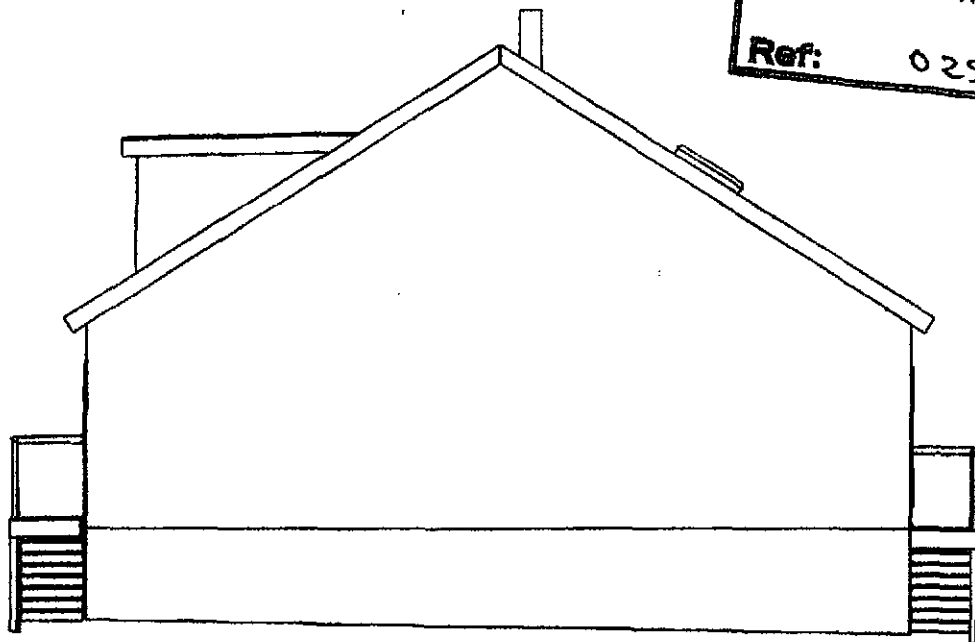

Proposed Rear (South East) Elevation 1:100

SUPERSEDED

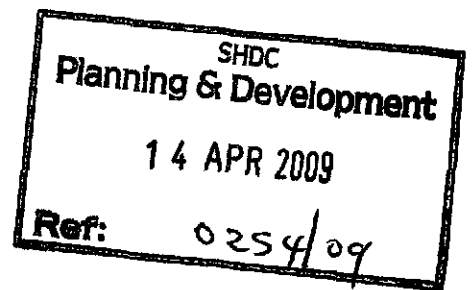

SUPERSEDED

Proposed Side (North East) Elevation 1:100

Drawing to show sub-floor voids at 30 The
Reservoir, Surfleet, PE11 4DJ.

Drawing to scale of 1:100. Subfloor voids shown (▨) are 900mm
wide and 400mm high.




Proposed front (NW) elevation



Proposed rear (SE) elevation

Diagram to show position of openings in sub-floor walls (▨) which will be 1200mm x 600mm in order to allow water to flow into the sub-floor void in times of flood.

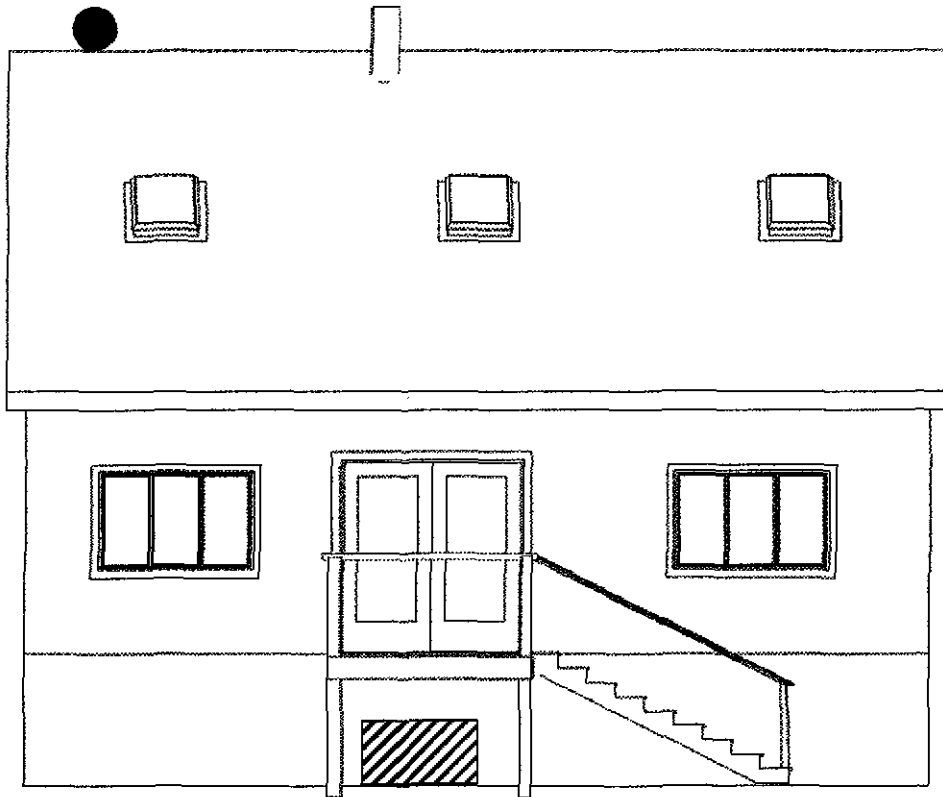

Proposed front (NW) elevation


**DETERMINED
PLAN**




Proposed rear (S) elevation

Superceded

Floorplan for 30 The Reservoir, Surfleet Seas End

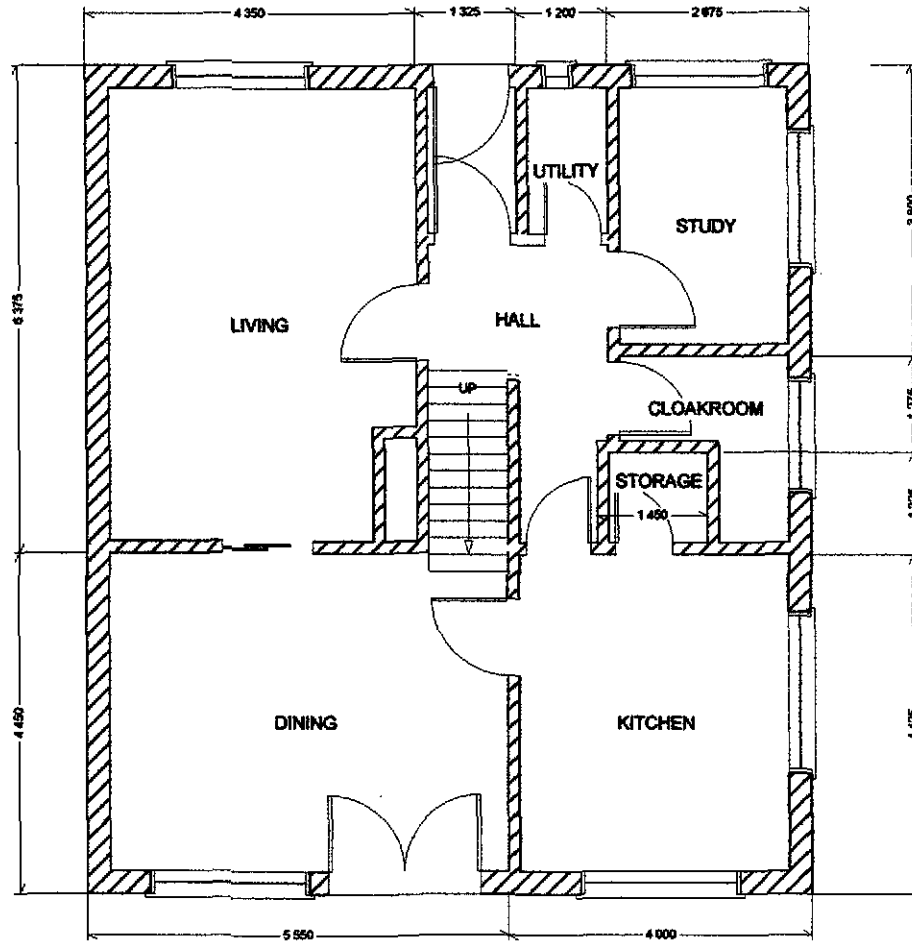


Ground Floor


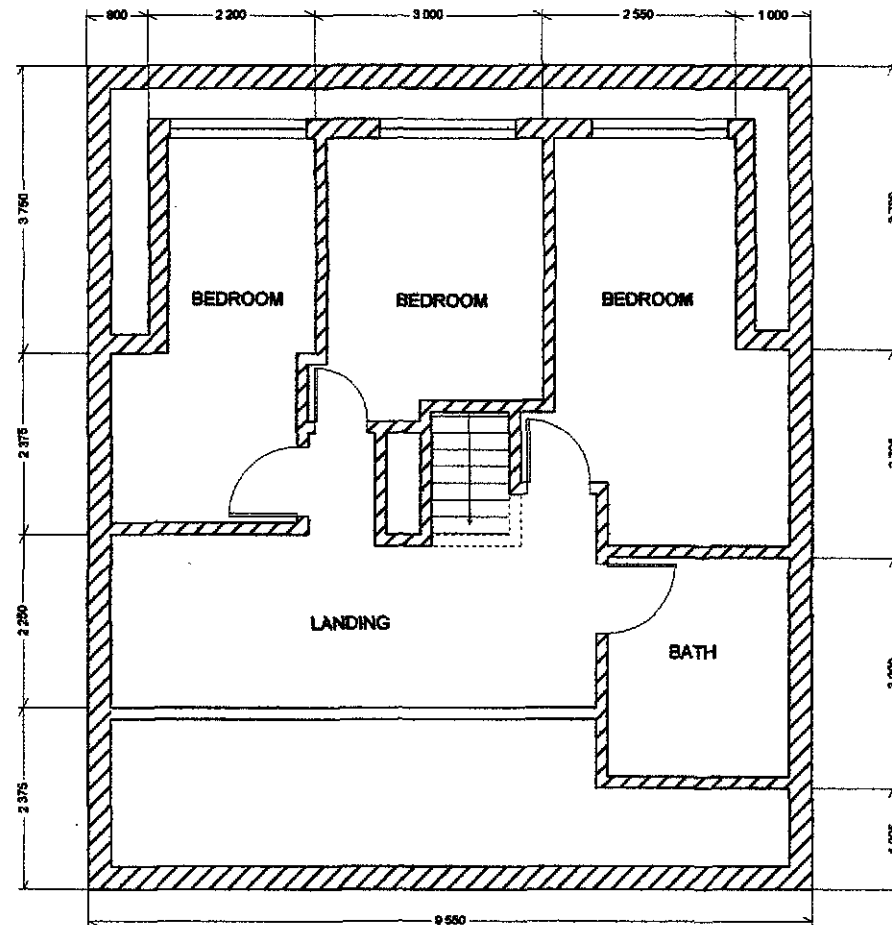


First Floor

SHDC
Planning & Development
14 APR 2009
Ref: 0254/09

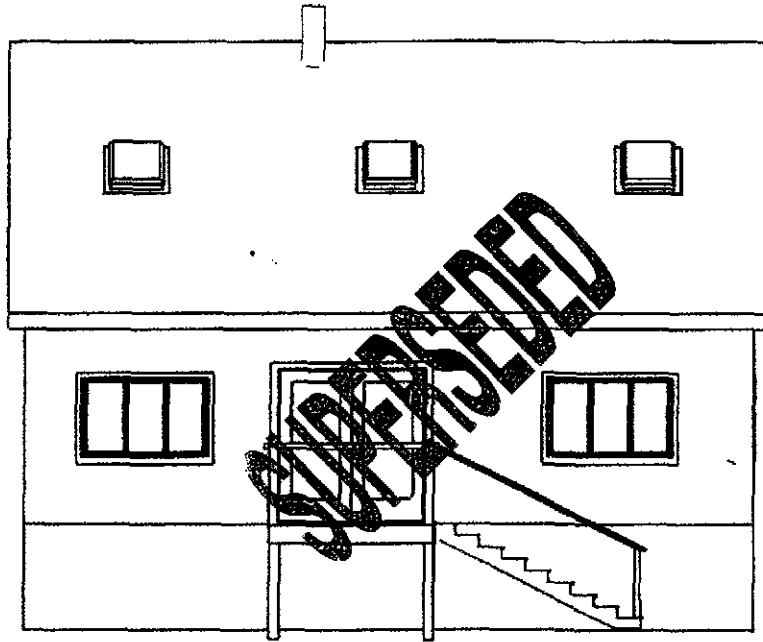

Proposed Front (North West) Elevation 1:100

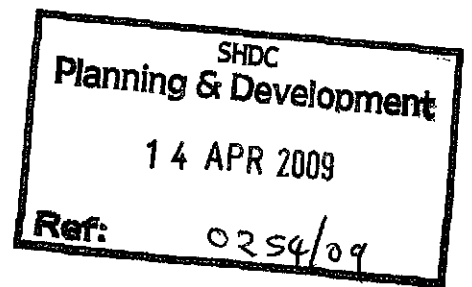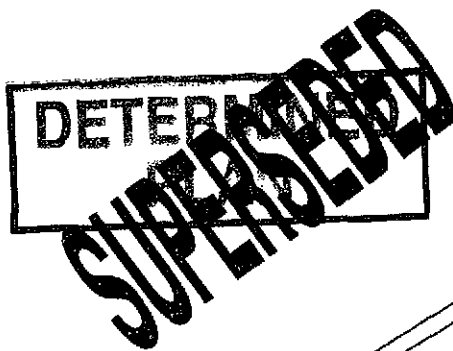

Proposed Side (South West) Elevation 1:100